

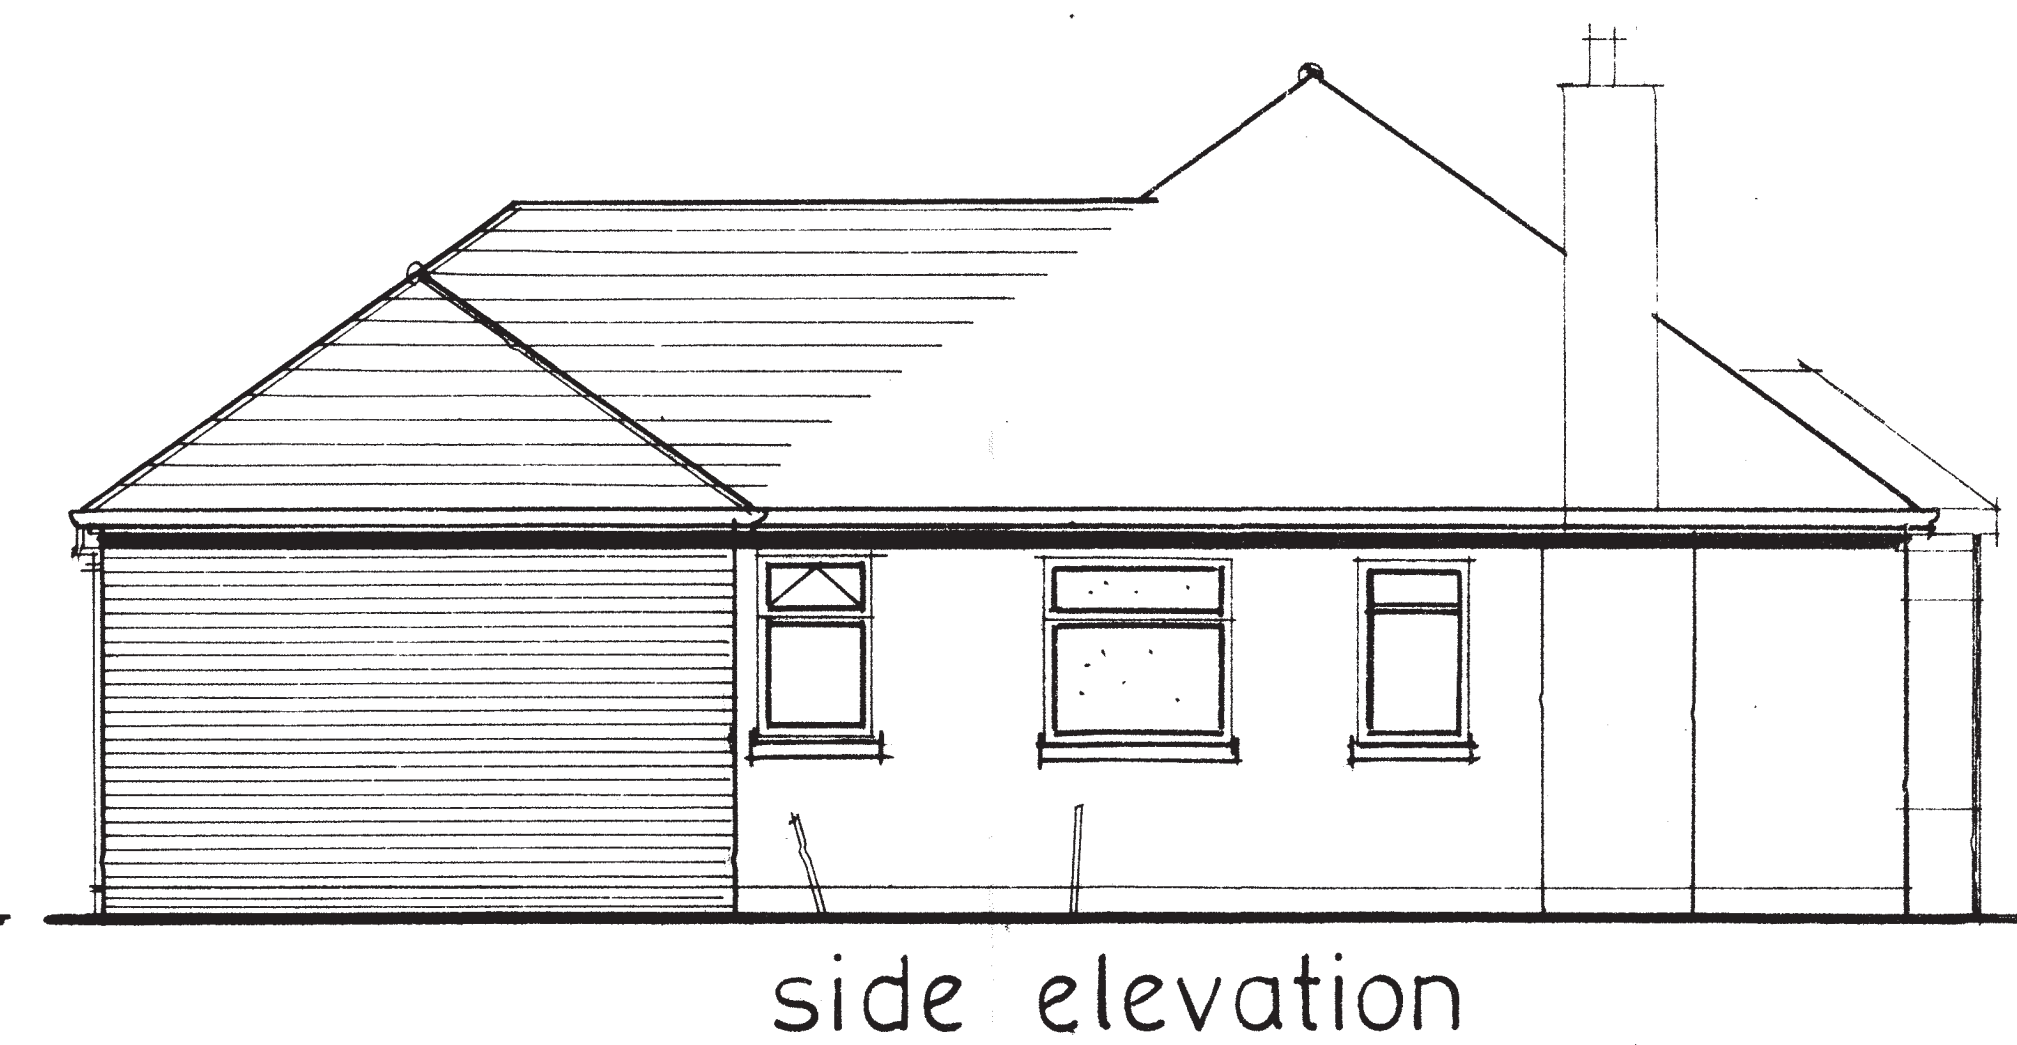
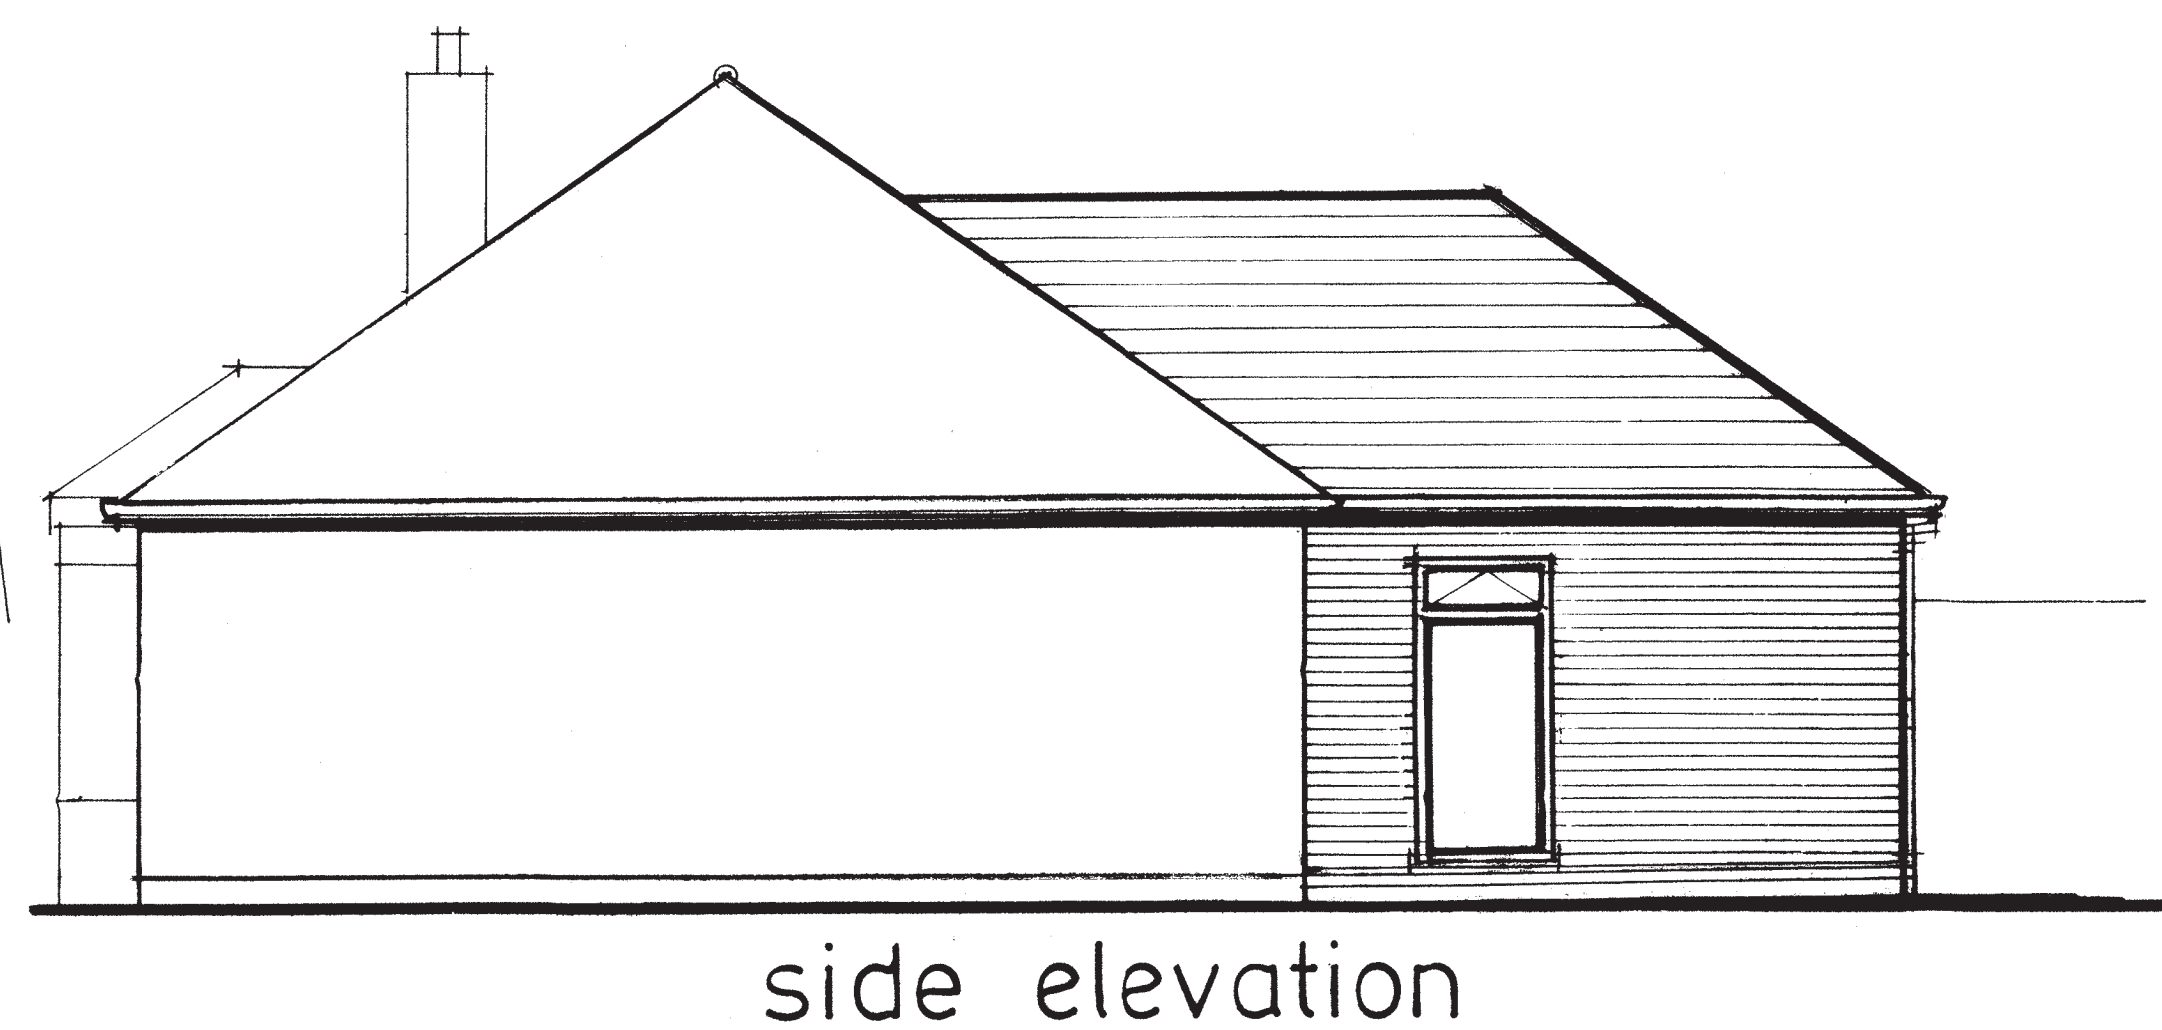
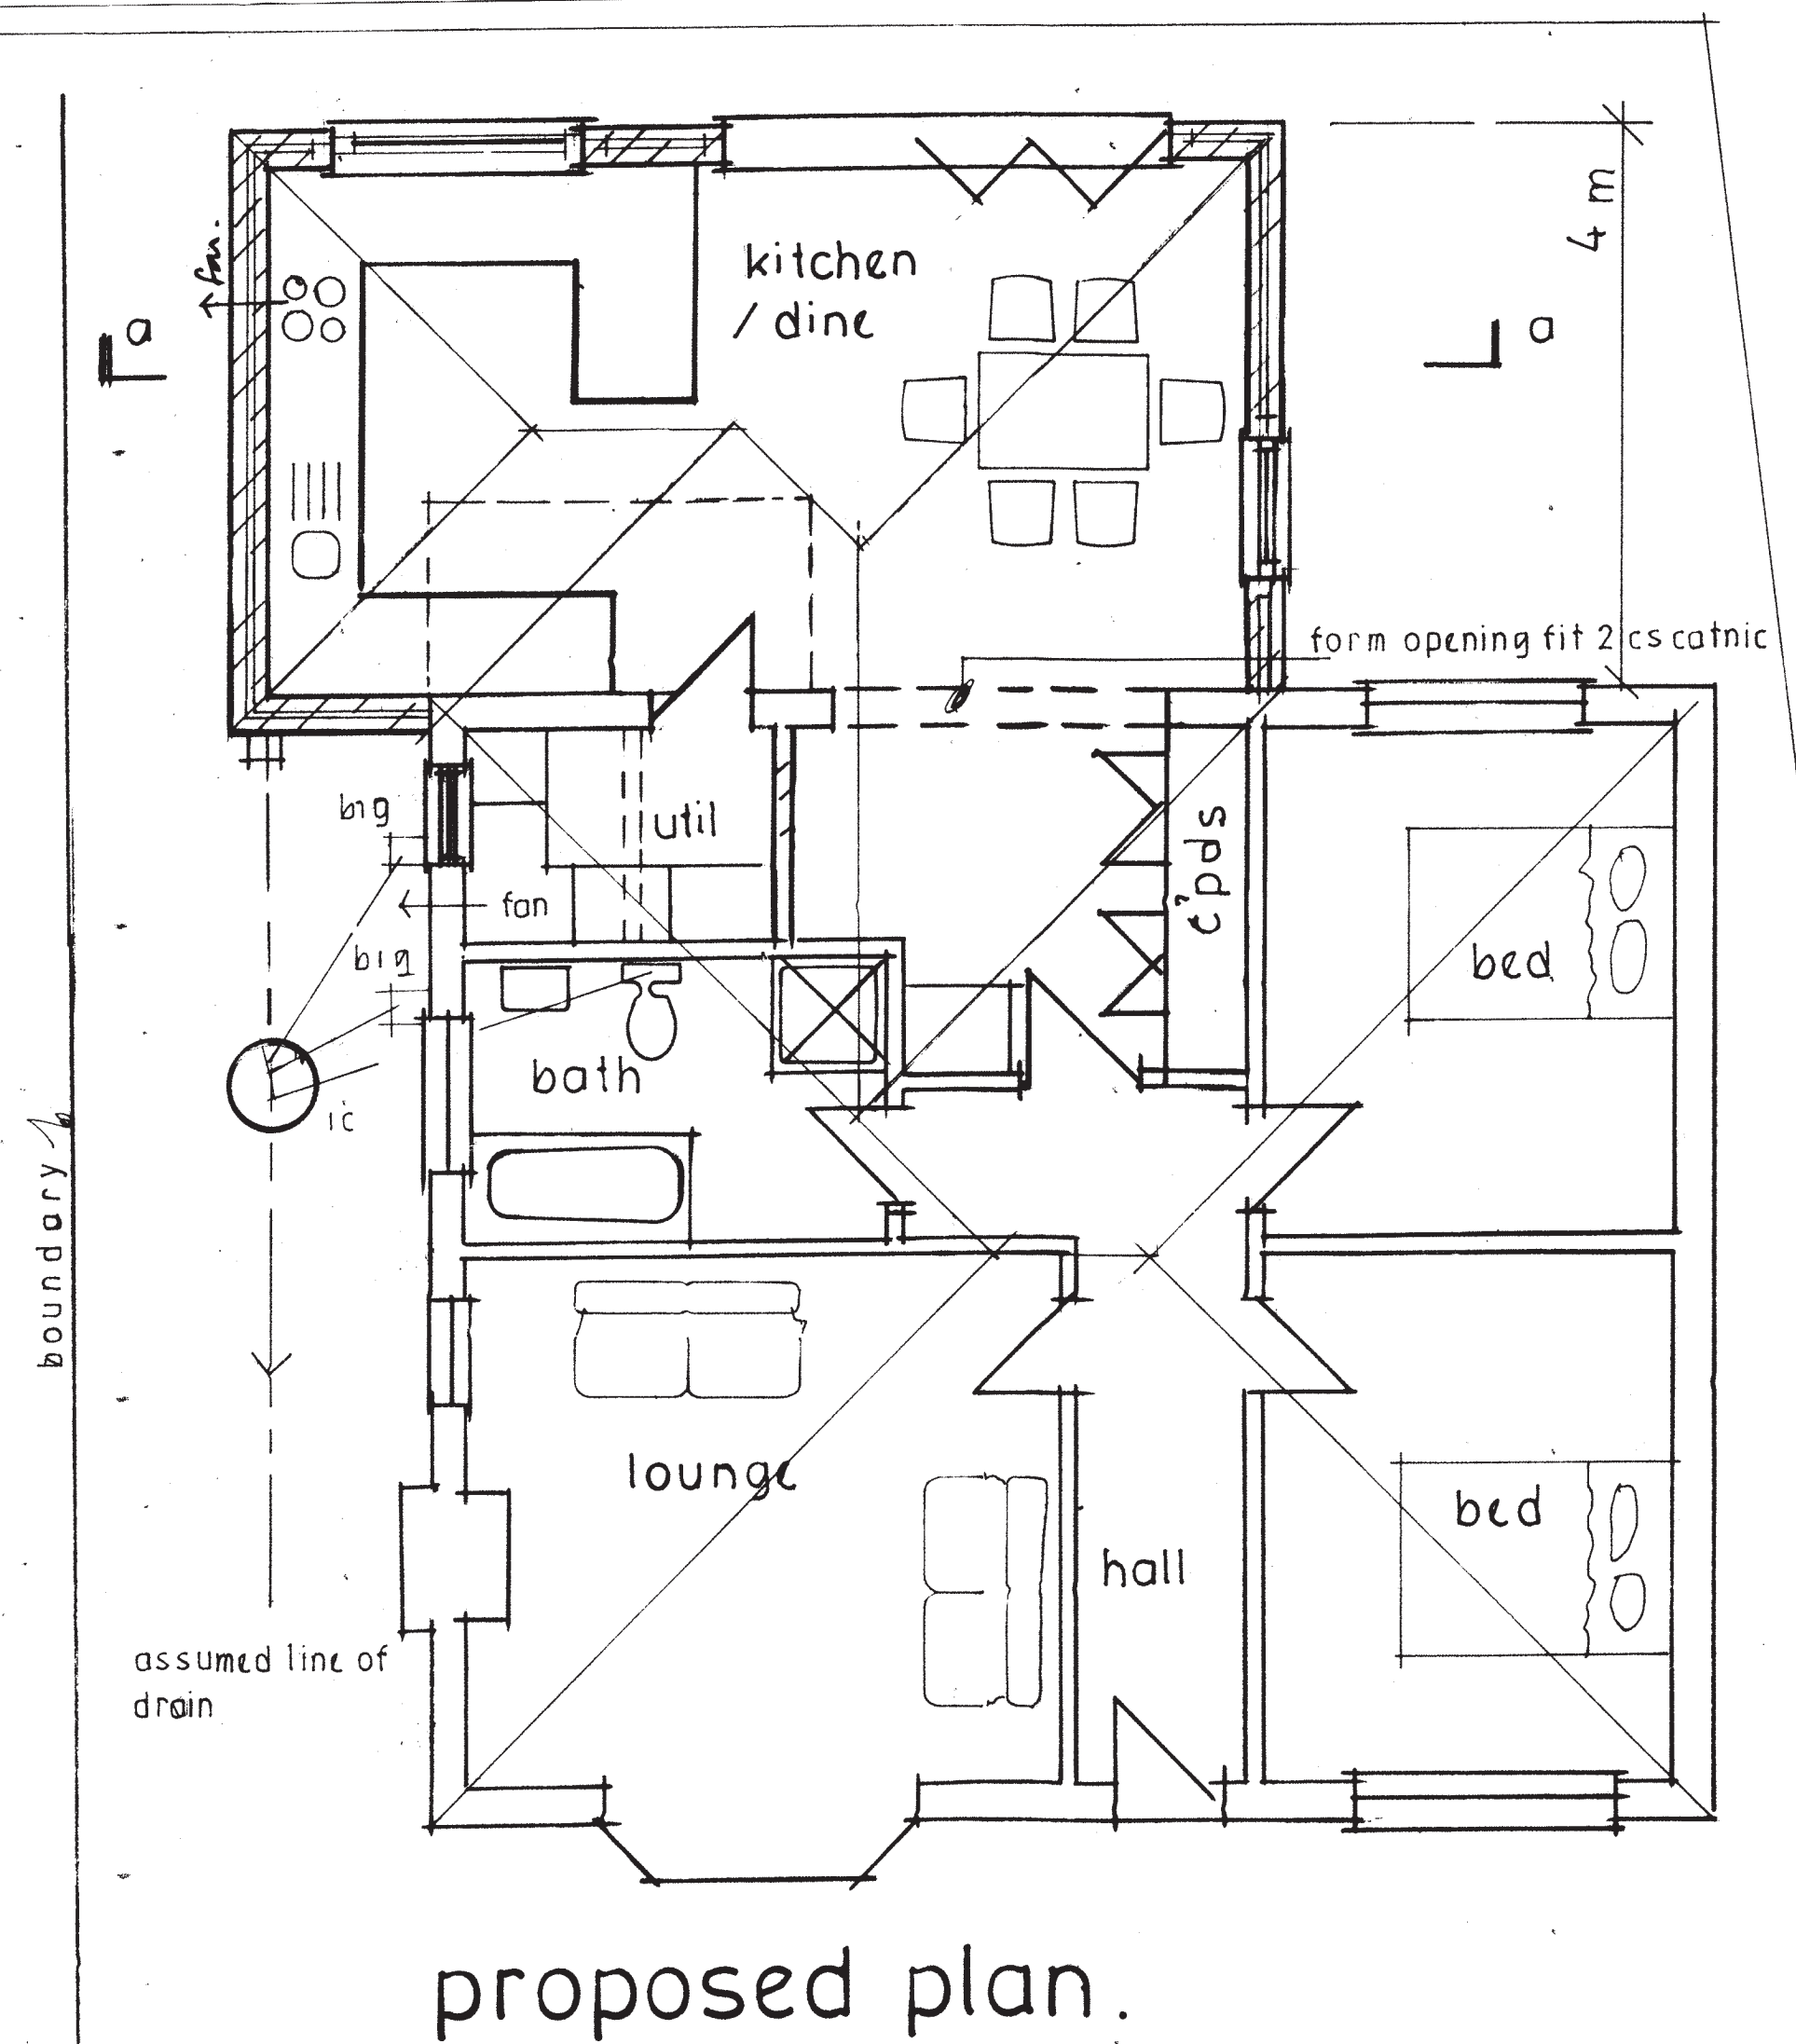


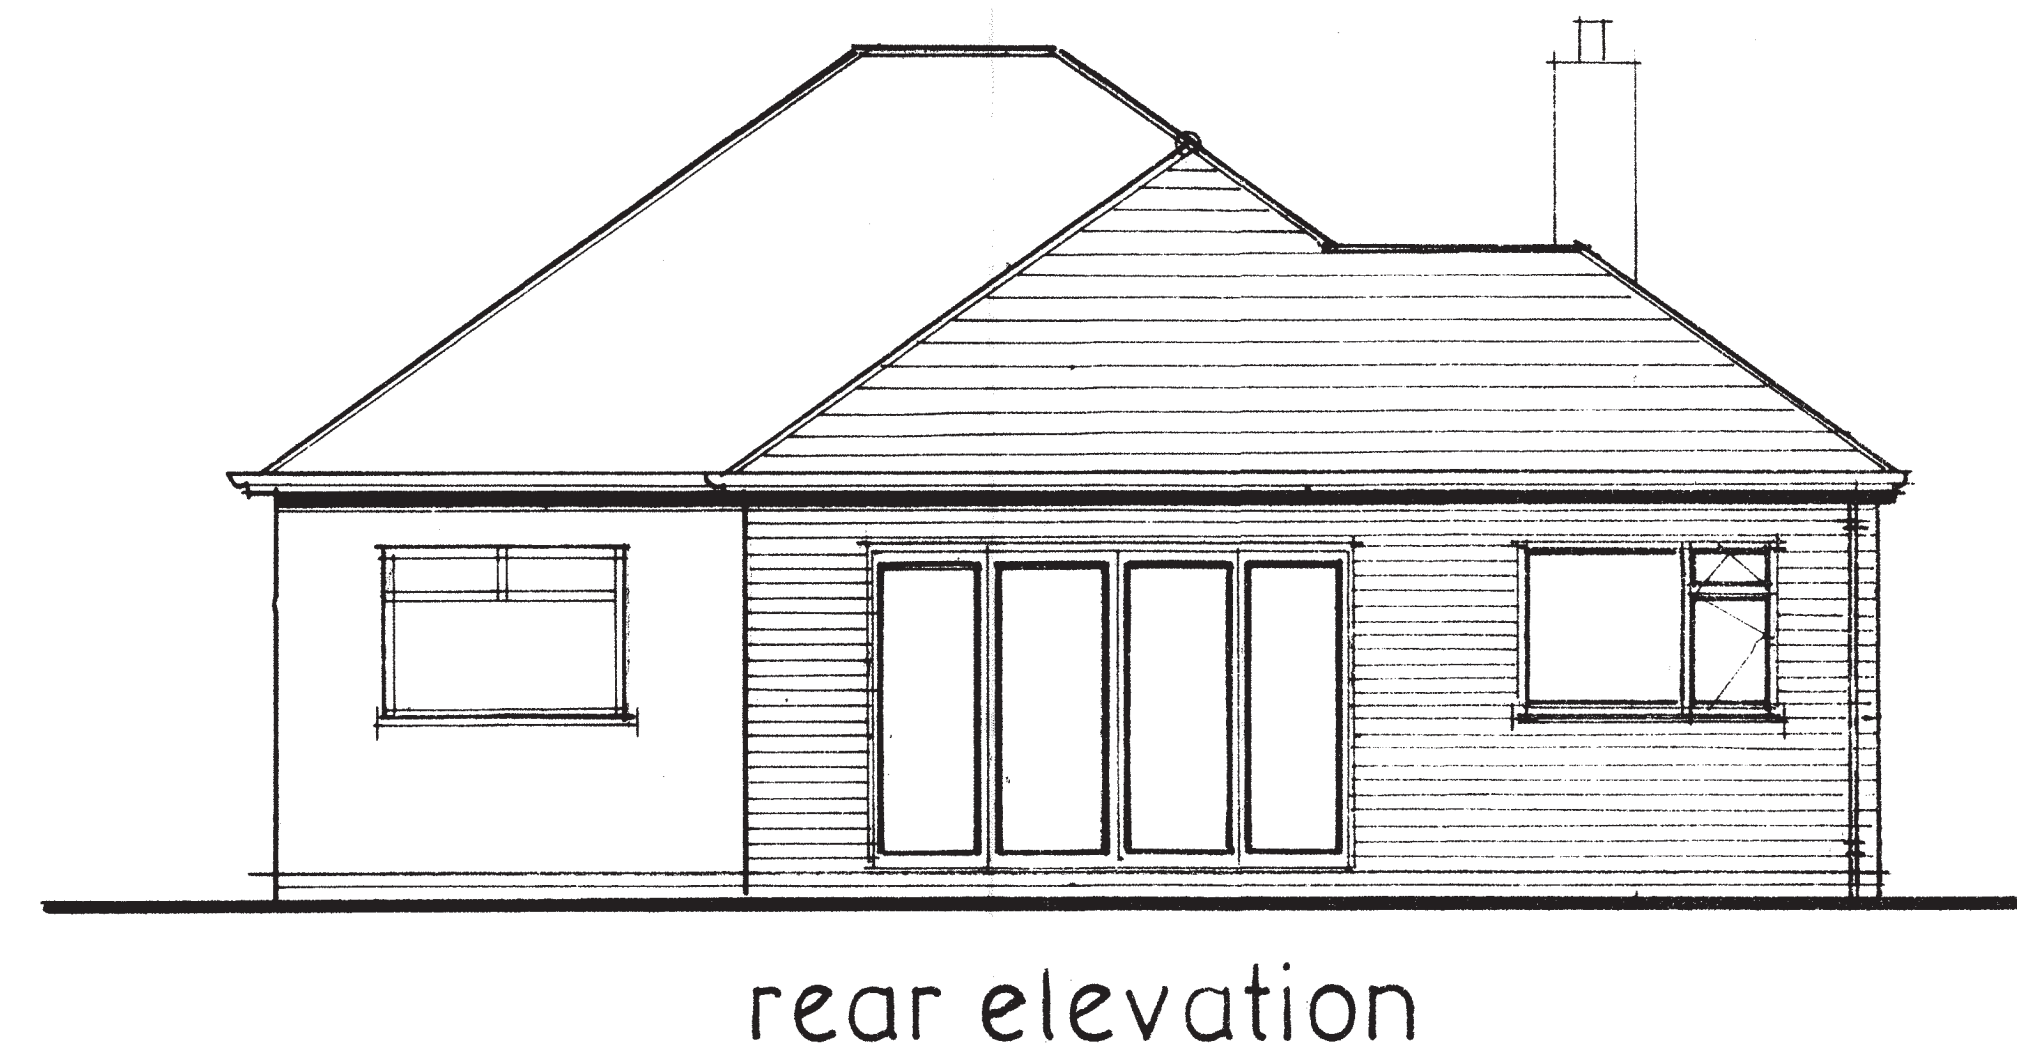

tiles to match on battens on tyvec
breather felt on 150 x 50 sc 4 rafters
at 450 cs. 225 x 75 hips 170 x 50 clg jsts
dragon ties to rafter feet
300 f' glass
12.5 pboard + skim clgs

100 pvc gutter on
fascia
20 contin vent to
soffits
outer skin in brick to
match 100 cav + full fill
crown drytherm 42
100 thermalite shield
block drylined
65 screed on 100 conc on
300 mu dpm on 115
kingspan k3 on
300 mu dpm on
blinded hcore
trench fill conc
fdns

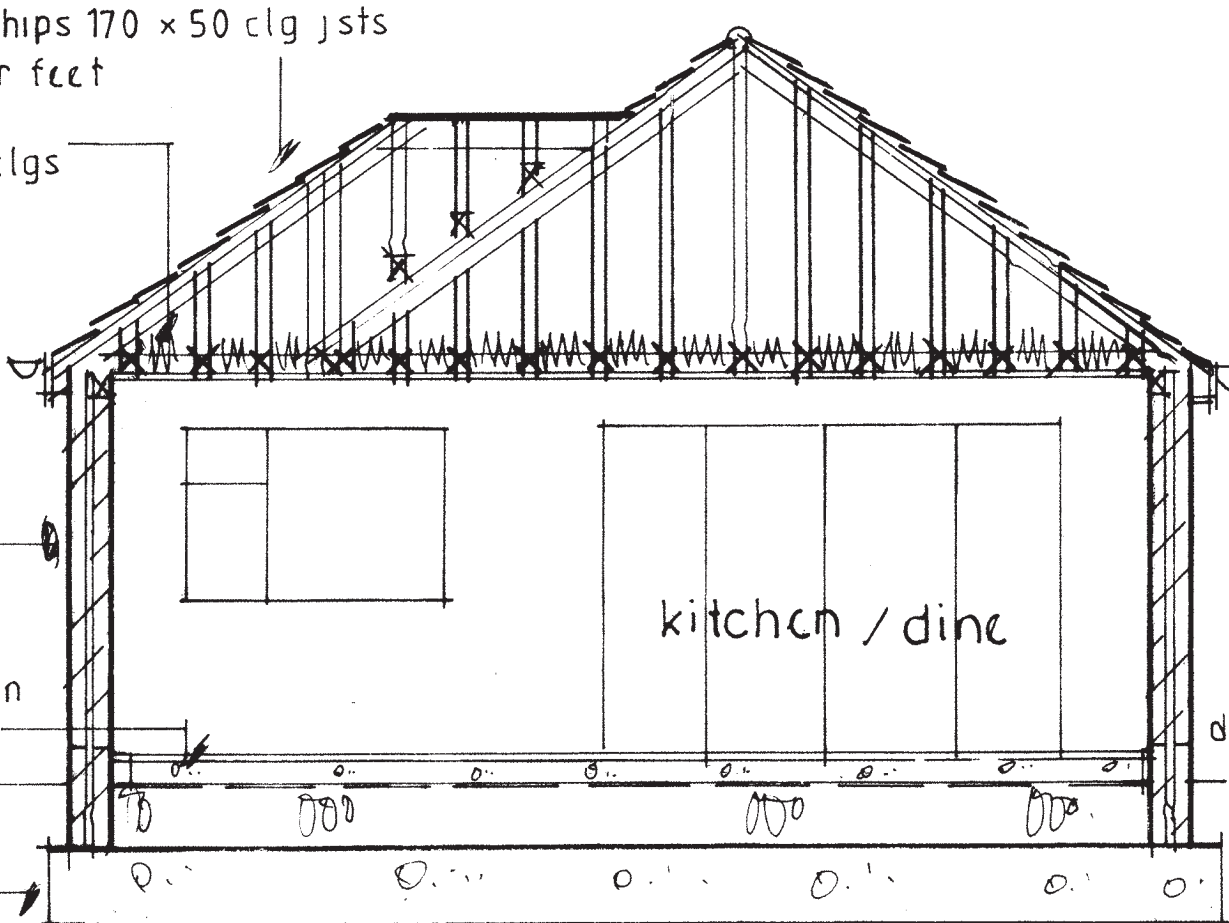

proposed rear extension at 15,
conway road, knypersley, st8 7al scale 1:50

