


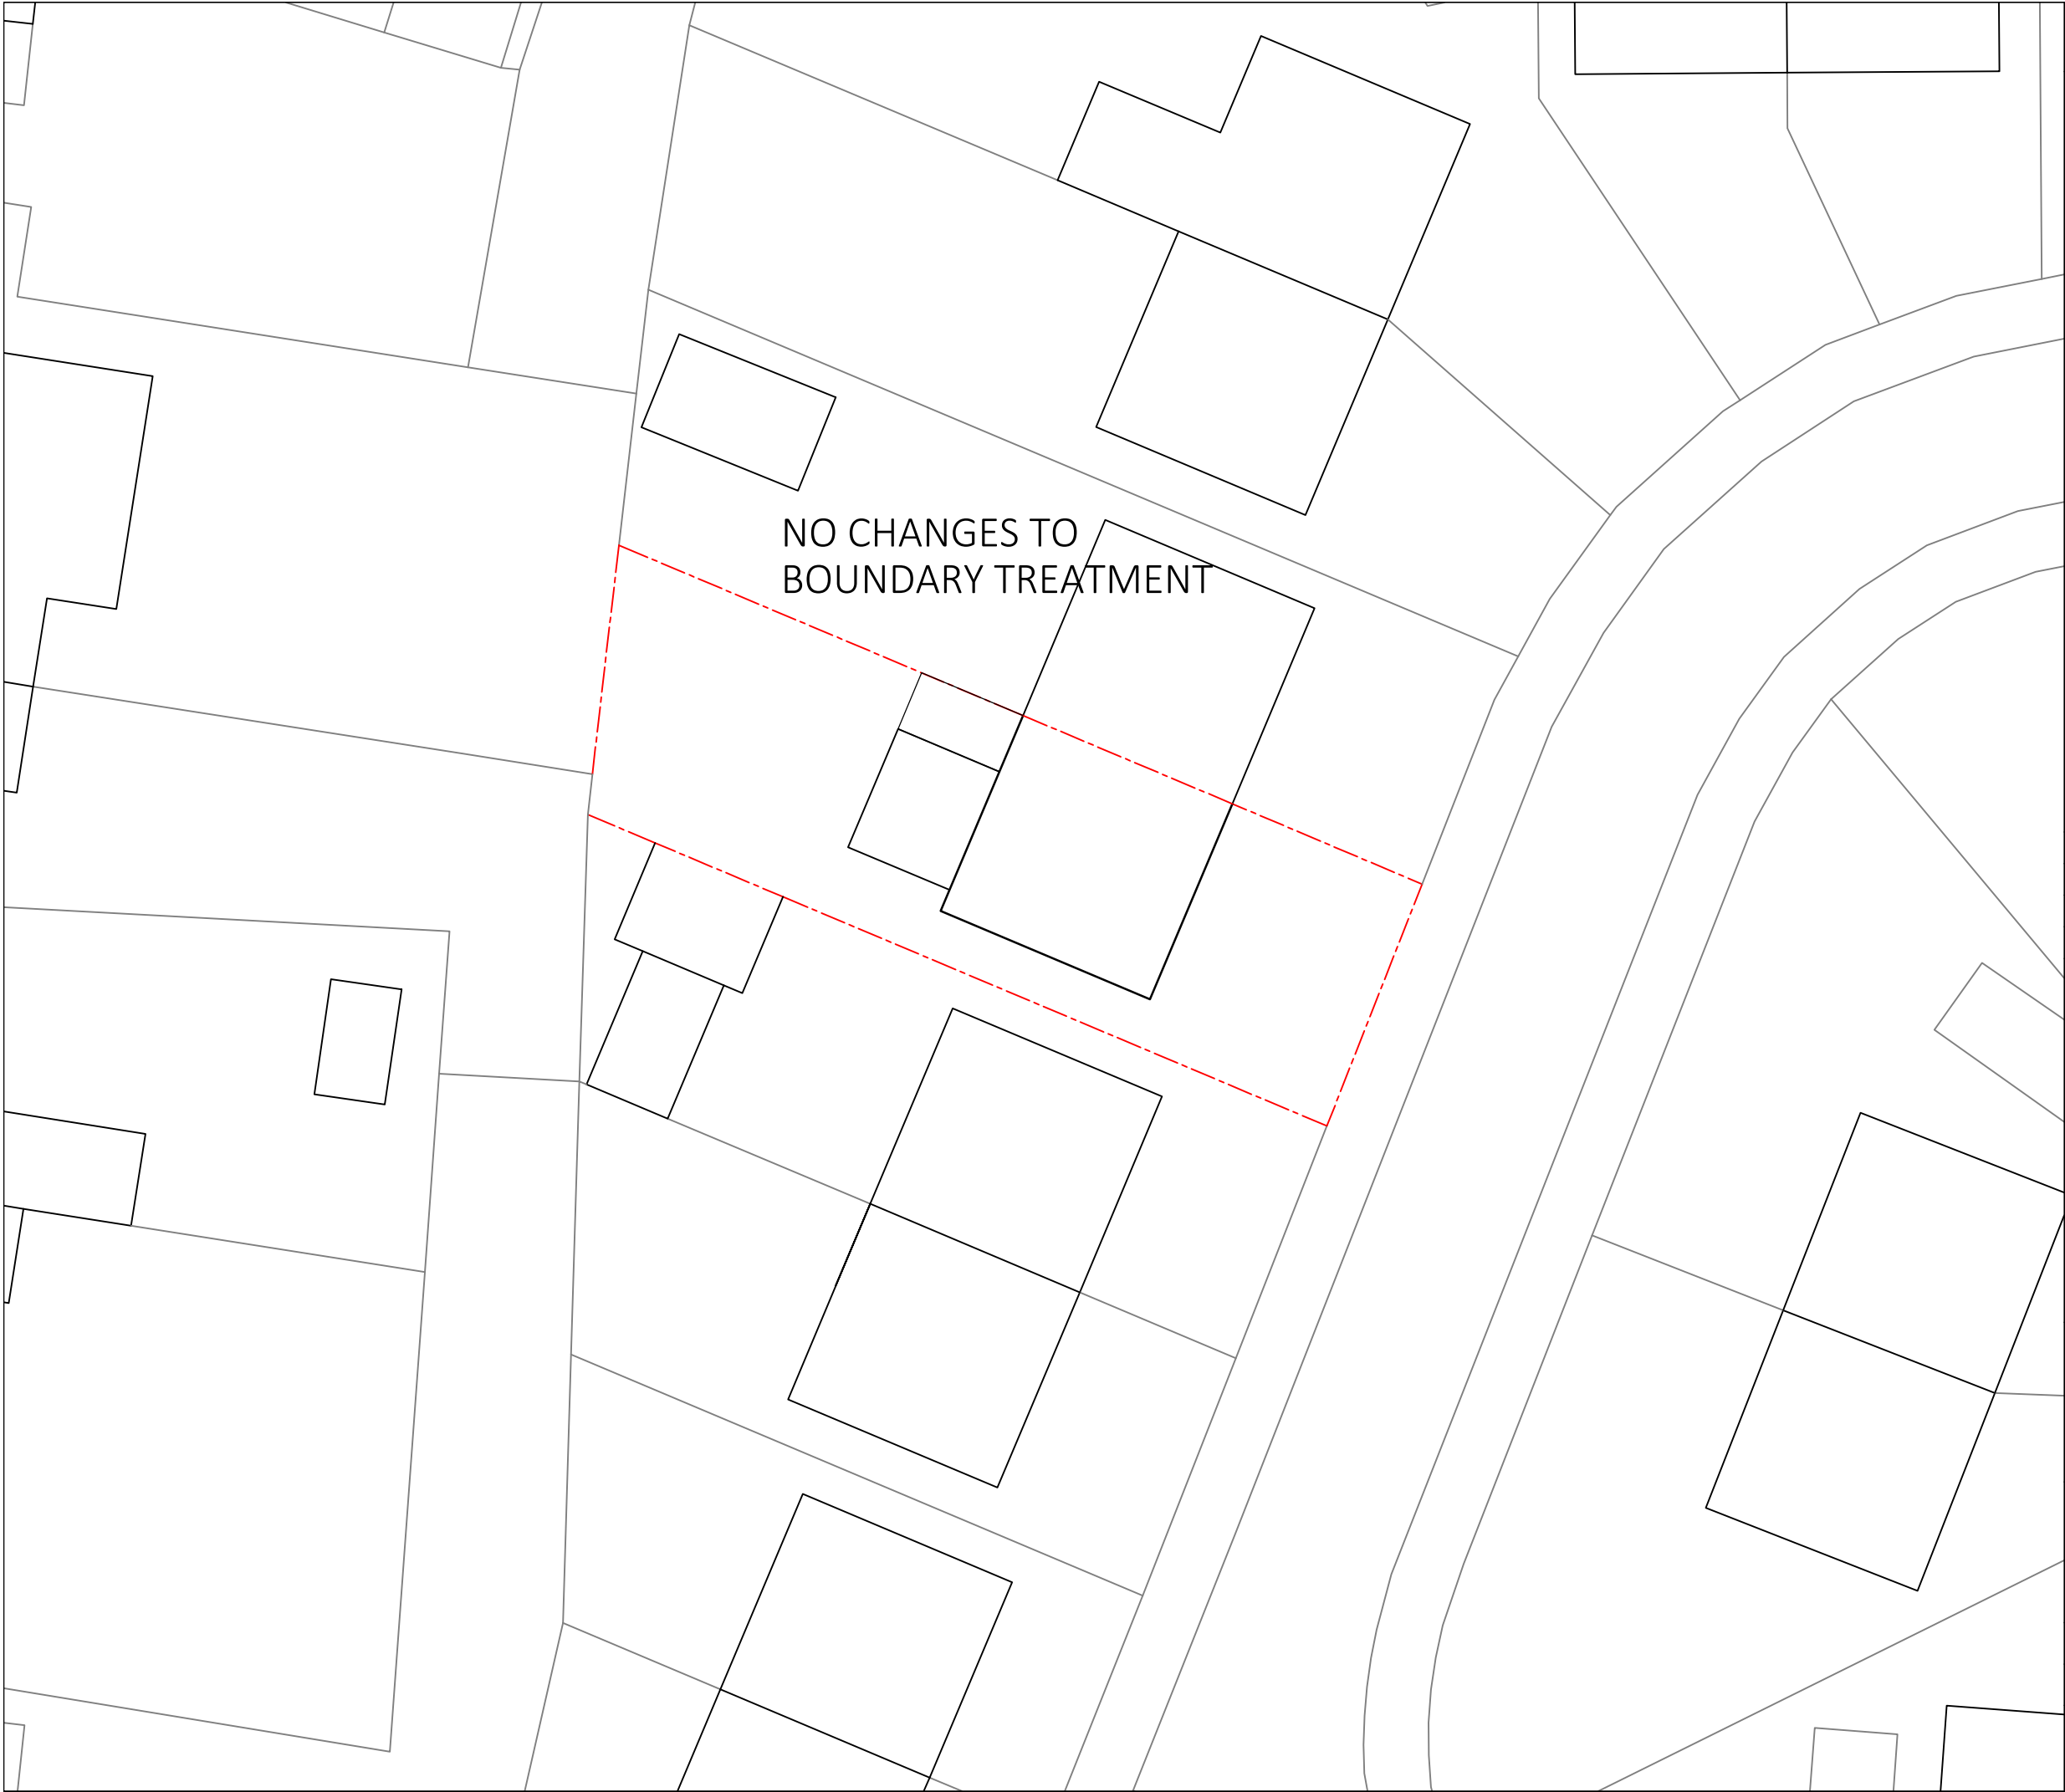

NOTES

Metres
01 02 03 04 05 10
SCALE 1:200

.	.	

ADDED VALUE ARCHITECTURE

Registered Office:
Added Value Architecture Ltd.
25 Lawton Street
Congleton, CW12 1RU

Company No: 11124740
e. architect@ava-ltd.com
t. 01260 400 150
www.ava-ltd.com

52 Knowle Road
Biddulph, Staffordshire, ST8 6LH
For Mr Smith and Miss Chesworth

Site/Block as Proposed

Scale:	1:200 @A3	
Date:	April 2021	
Ref:	210212(PR)001	revision -