


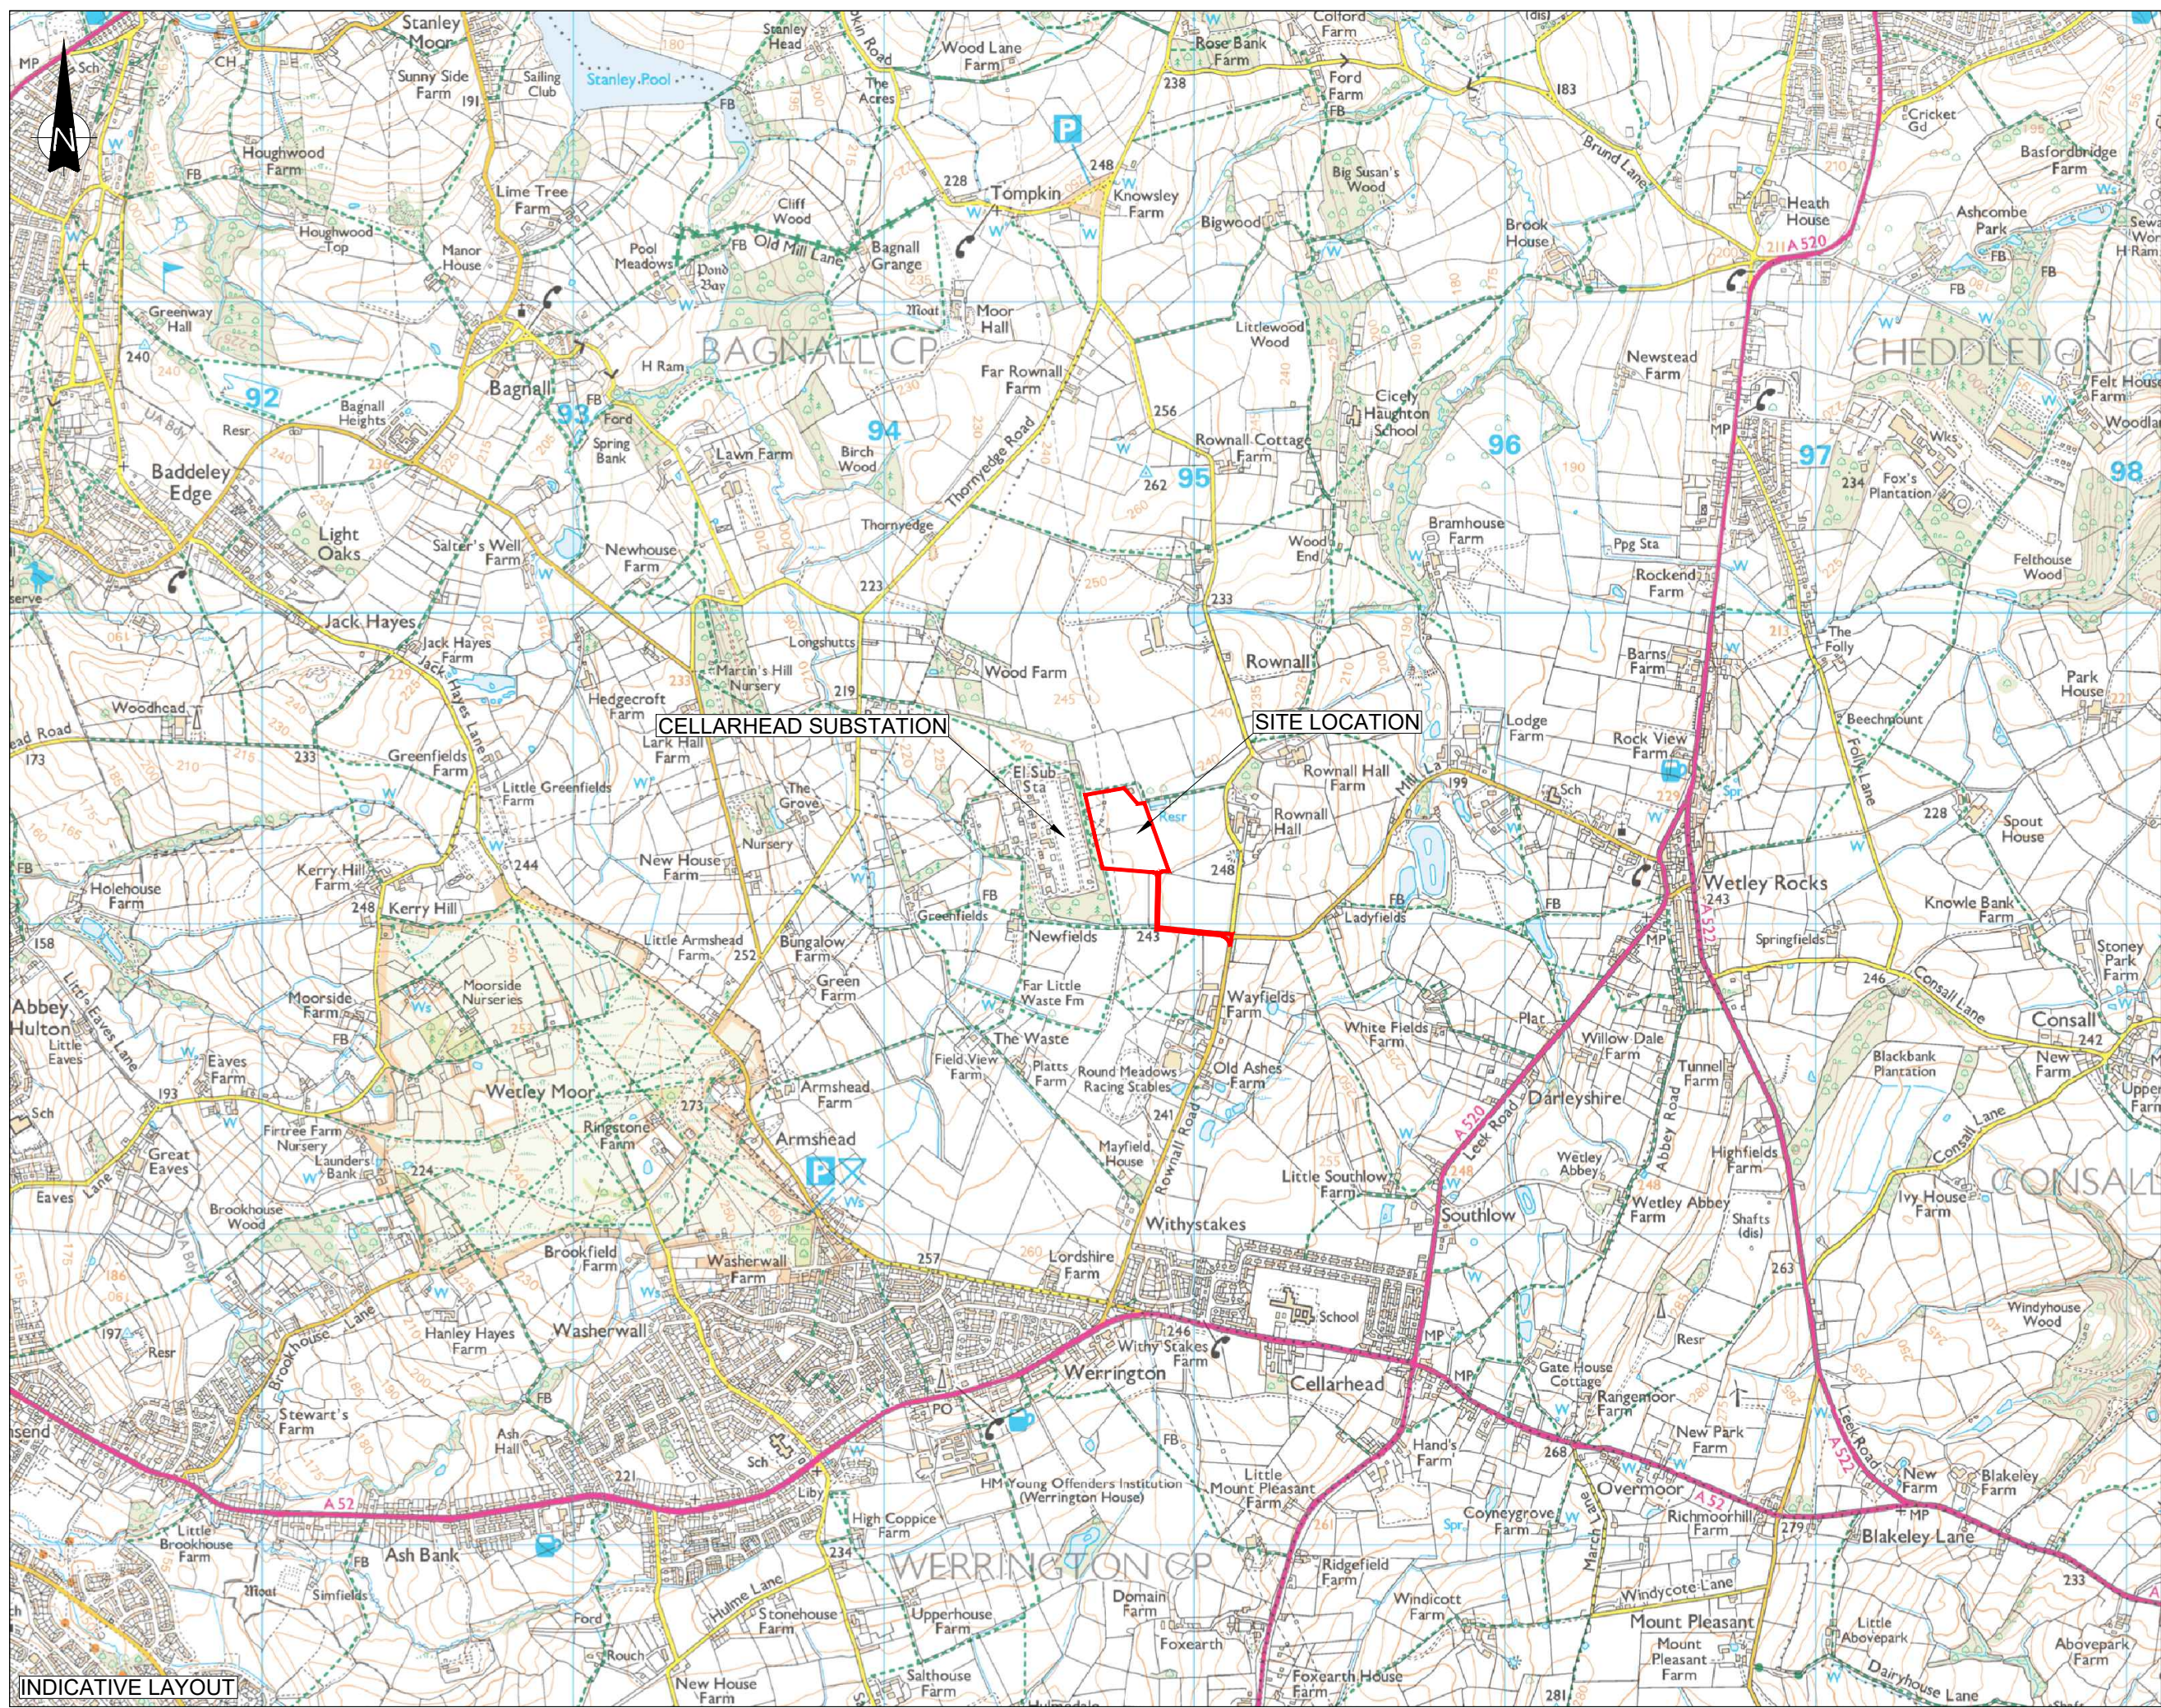

THIS INFORMATION IS CONFIDENTIAL AND THE PROPERTY OF SIRIUS. IT IS RELEASED ON CONDITION THAT NONE OF THE INFORMATION SHALL BE DISCLOSED TO ANY THIRD PARTY OR REPRODUCED IN WHOLE OR PART WITHOUT THE PRIOR CONSENT IN WRITING OF SIRIUS.

KEY
SITE BOUNDARY

REV	DESCRIPTION	DATE	BY
-----	-------------	------	----

CLIENT



4245 Park Approach, Thorpe Park, Leeds. LS15 8GB. 0113 264 9960

JOB TITLE
CELLARHEAD BESS

DRAWING TITLE
SITE LOCATION PLAN

DRAWN	DATE	APPROVED	DATE
S.T	22/6/2021	D.B	22/6/2021
SCALE	SHEET	DRAWING NUMBER	REVISION
1:20,000	A3L	SRE1138/01/01	0

INDICATIVE LAYOUT