Portakabin

Customer name
JCB

Project name
Noise Facility

Opportunity no.
OPP1219796A

Date
17.02.21

Portakabin Contact

portakabin.com +44 (0)1904 681660



Financial summary: Budget Price

Your budget quotation


Description	Price
SL062 6.042m x 3.202m external dimensions	£12,588.00
The above cost includes delivery to ST10 via hiab subject to site survey	

Please note: Price is valid for 30 days from date of issue.
All prices are subject to site visit. All prices are exclusive of VAT Portakabin Ltd terms and conditions of purchase apply.
Detailed specification and Portakabin terms and conditions of purchase to be provided with your full quotation.

Drawing

Do not scale off this drawing. All discrepancies to be reported to Portakabin Limited.

SL062 Solus Building

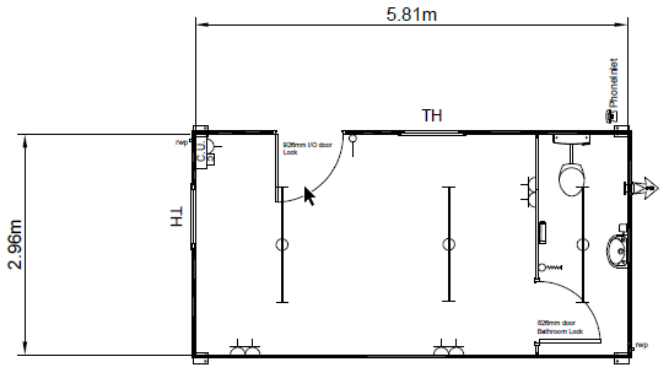

NOTE:

1. BUILDING & FASCIA IN HERITAGE GREEN RAL 6002
2. BUILDING FEET IN GALVANISED STEEL
3. EXTERNAL DOOR PANEL INHERITAGE GREEN RAL 6002
4. WINDOWS IN TRAFFIC GREY RAL 7042
5. LED LIGHTING THROUGHOUT
6. ELECTRIC HEATING THROUGHOUT
7. VINYL FLOORING THROUGHOUT IN FLINT GREY
8. PLUMBING SERVICES THROUGH THE WALL
9. BUILDING DOES NOT MEET BUILDING REGULATIONS

C.U.	Single phase consumer unit		1.5m LED light fitting c/w diffuser
	Heating controller & spur		2KW H/L fan Heater
	2 gang switched socket		3KW oversink water heater
	1 gang, 1 way light switch		100mm extract fan c/w time delay
	1 way pull switch		

Floor Area 17.18 m^2
Ceiling Height 2.3 m

Window Key
TH = Top Hung

Rev	Item	Name	Date
A	Building colour amended. Notes added	L Hodgson	16/02/21

Portakabin

Portakabin Limited Huntington York YO32 9PT
Telephone 01904 611655 Fax 01904 611644

Project	NOISE FACILITY		
Client	JCB Research		
Title	Floor Plan 400015413 SL0621095 FOR APPROVAL	Date 29/01/21	Drawn L Hodgson
		Scale 1:50 @ A3	
		Drg. No. OPP1219796	Rev. A.

© Portakabin Limited 2017 This drawing is the property of Portakabin Limited, it must not be copied or reproduced or divulged to anyone without written permission.

The Portakabin difference



Unique, fully backed-up, on time and on budget delivery promise.



Up to 5 year product warranty 30 year structural warranty 60 year design life.





One-stop-shop – planning applications, groundworks, in-house project management, architects and aftersales.



Our customers say it's our people who make the real difference.







Dun and Bradstreet financial rating of 1 Minimum risk to you.



Total quality control 3 dedicated factories across Europe. ISO certification for quality, environment and safety.

With almost 100 locations we're near to you

BELGIUM
Portakabin Ltd
Avenue de l'Industrie 16, 1420
Braine-l'Alleud

ENGLAND
Portakabin Ltd
Yorkon House, New Lane,
Huntington, York,
YO32 9PT

FRANCE
Portakabin SAS
Zone Industrielle Lille-Templemars,
8 Rue de l'Epinoy, BP 50020, 59637
Templemars

GERMANY
Portakabin Mobilraum GmbH
Zum Flugplatz 1, 73566
Bartholomä

LUXEMBOURG
Portakabin Ltd
2 Rue Kalchesbruck,
1852


NETHERLANDS
Portakabin BV
Leeghwaterstraat 85, 3364
AE, Sliedrecht

NORTHERN IRELAND
Portakabin (Ireland) Ltd
Dunmurry Industrial Estate,
The Cutts, Dunmurry,
Belfast,
BT17 9HU

REPUBLIC OF IRELAND
Portakabin (Ireland) Ltd
Roseville Business Park,
Turvey Avenue,
Donabate, Co Dublin,
K36 K759

SCOTLAND
Portakabin (Scotland) Ltd
Whistleberry Road,
Hamilton,
ML3 0EJ

WALES
Portakabin Ltd
Coaster Place,
Cardiff,
CF10 4XZ

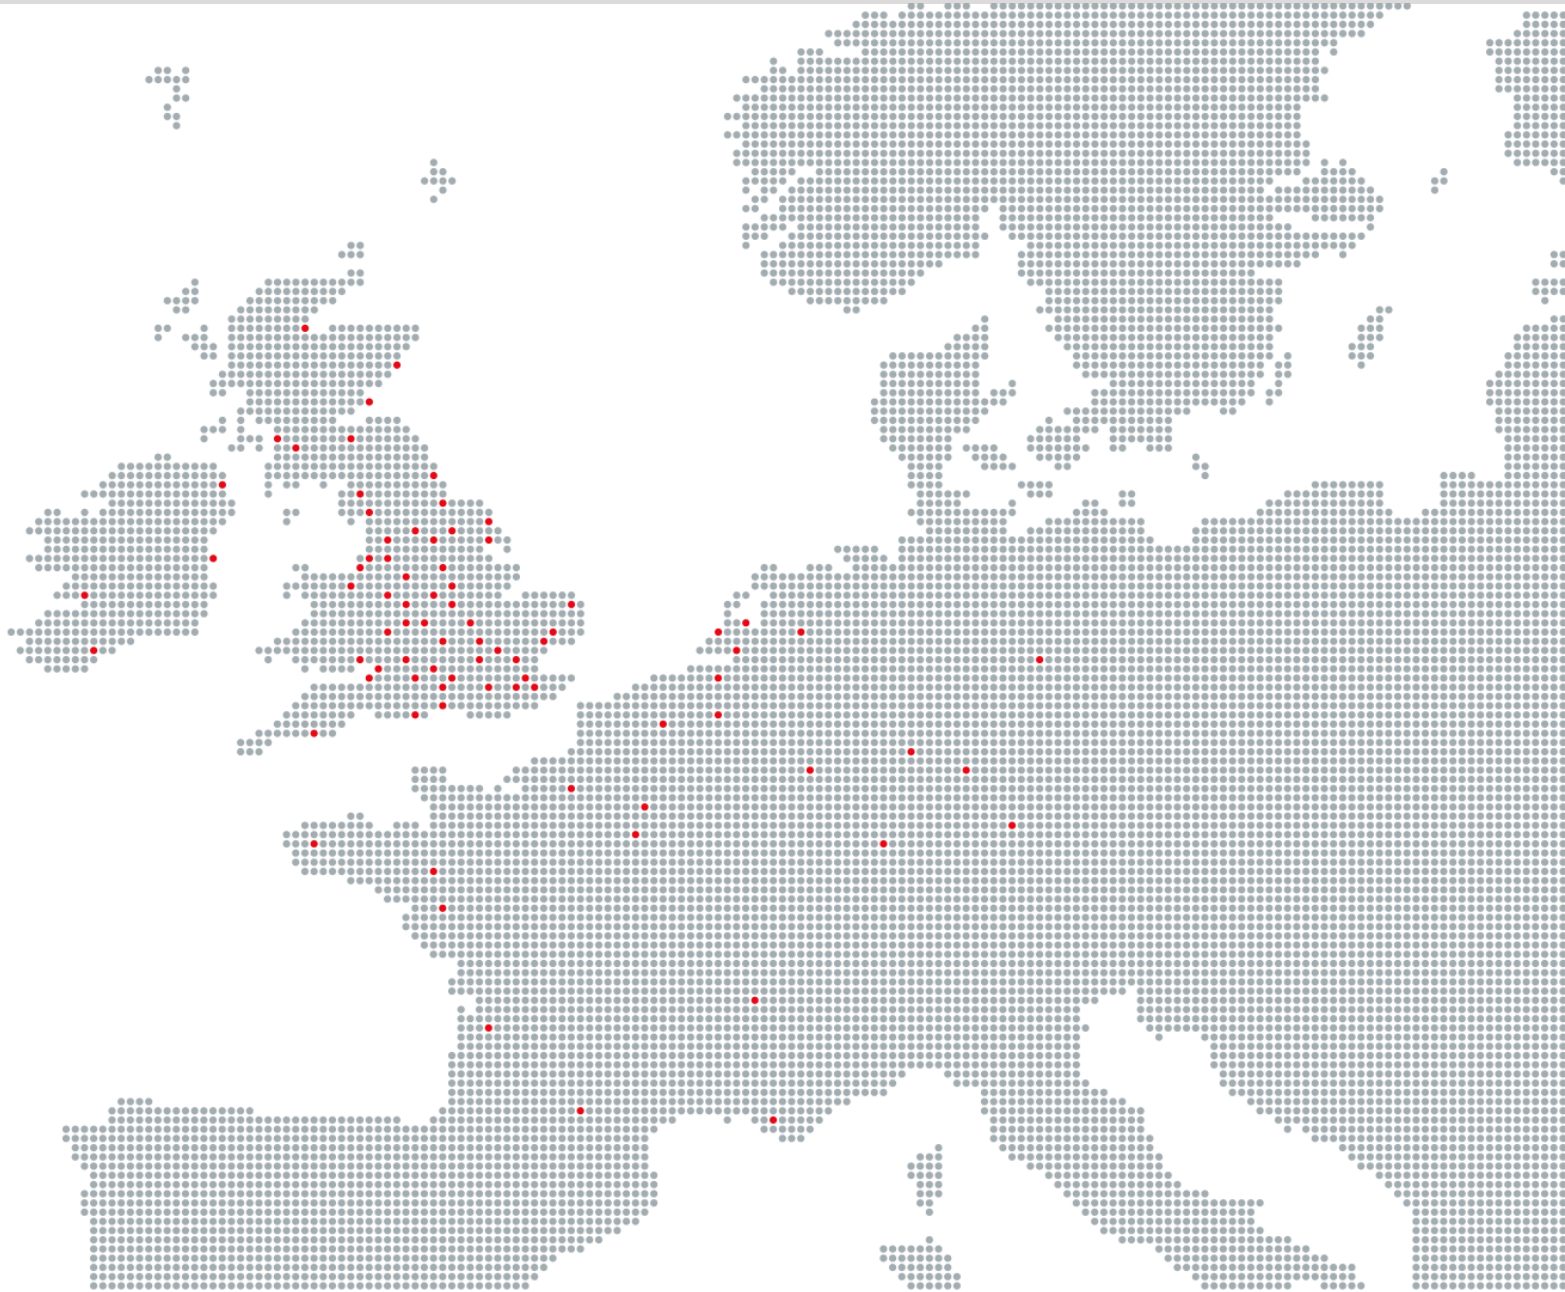

portakabin.com +44 (0)1904 681660