
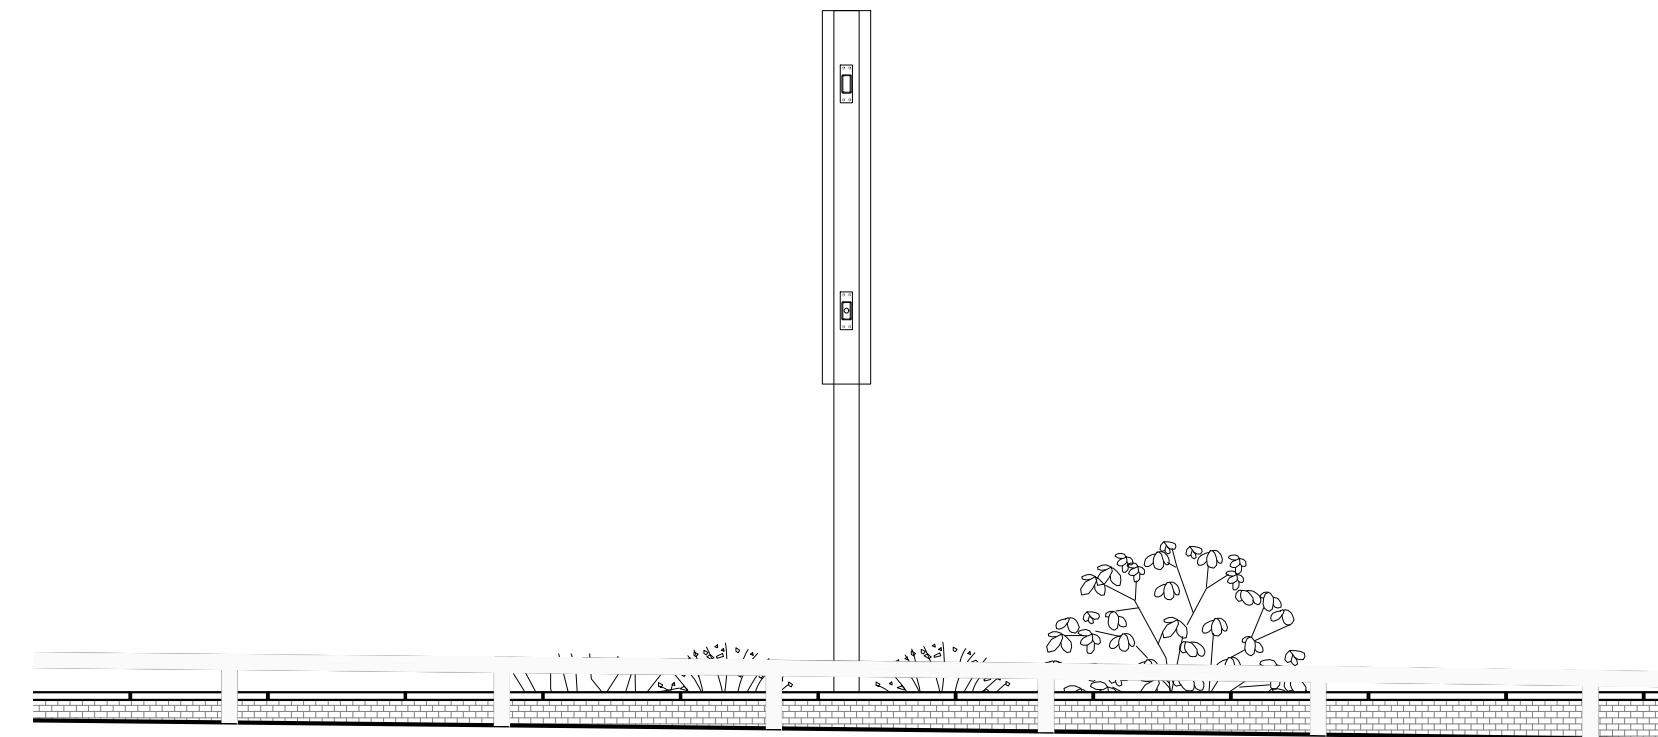


- Opening Hours
Mon. - Sat. 08.00 - 22.00
Sun. 10.00 - 16.00

- | PANTONE | CMYK EQUIVALENT | AV. CANDELAS
(PER sq.m.) | Allowance +/ - |
|-------------------|-----------------|-----------------------------|----------------|
| 1. Pantone ● 7548 | 0C 12M 98Y 0K | 92 | 10% |
| 2. Pantone ● 3564 | 0C 61M 100Y 0K | 60 | 12% |
| 3. Pantone ● 2035 | 0C 97M 100Y 3K | 28 | 12% |
| 4. Pantone ● 281 | 100C 85M 5T 36K | 2.2 | 5% |
| 5. Pantone ● 298 | 67C 2W 0Y 0K | 1.9 | 5% |
| 6. White | | 108 | 5% |
| | | 50.86 | |

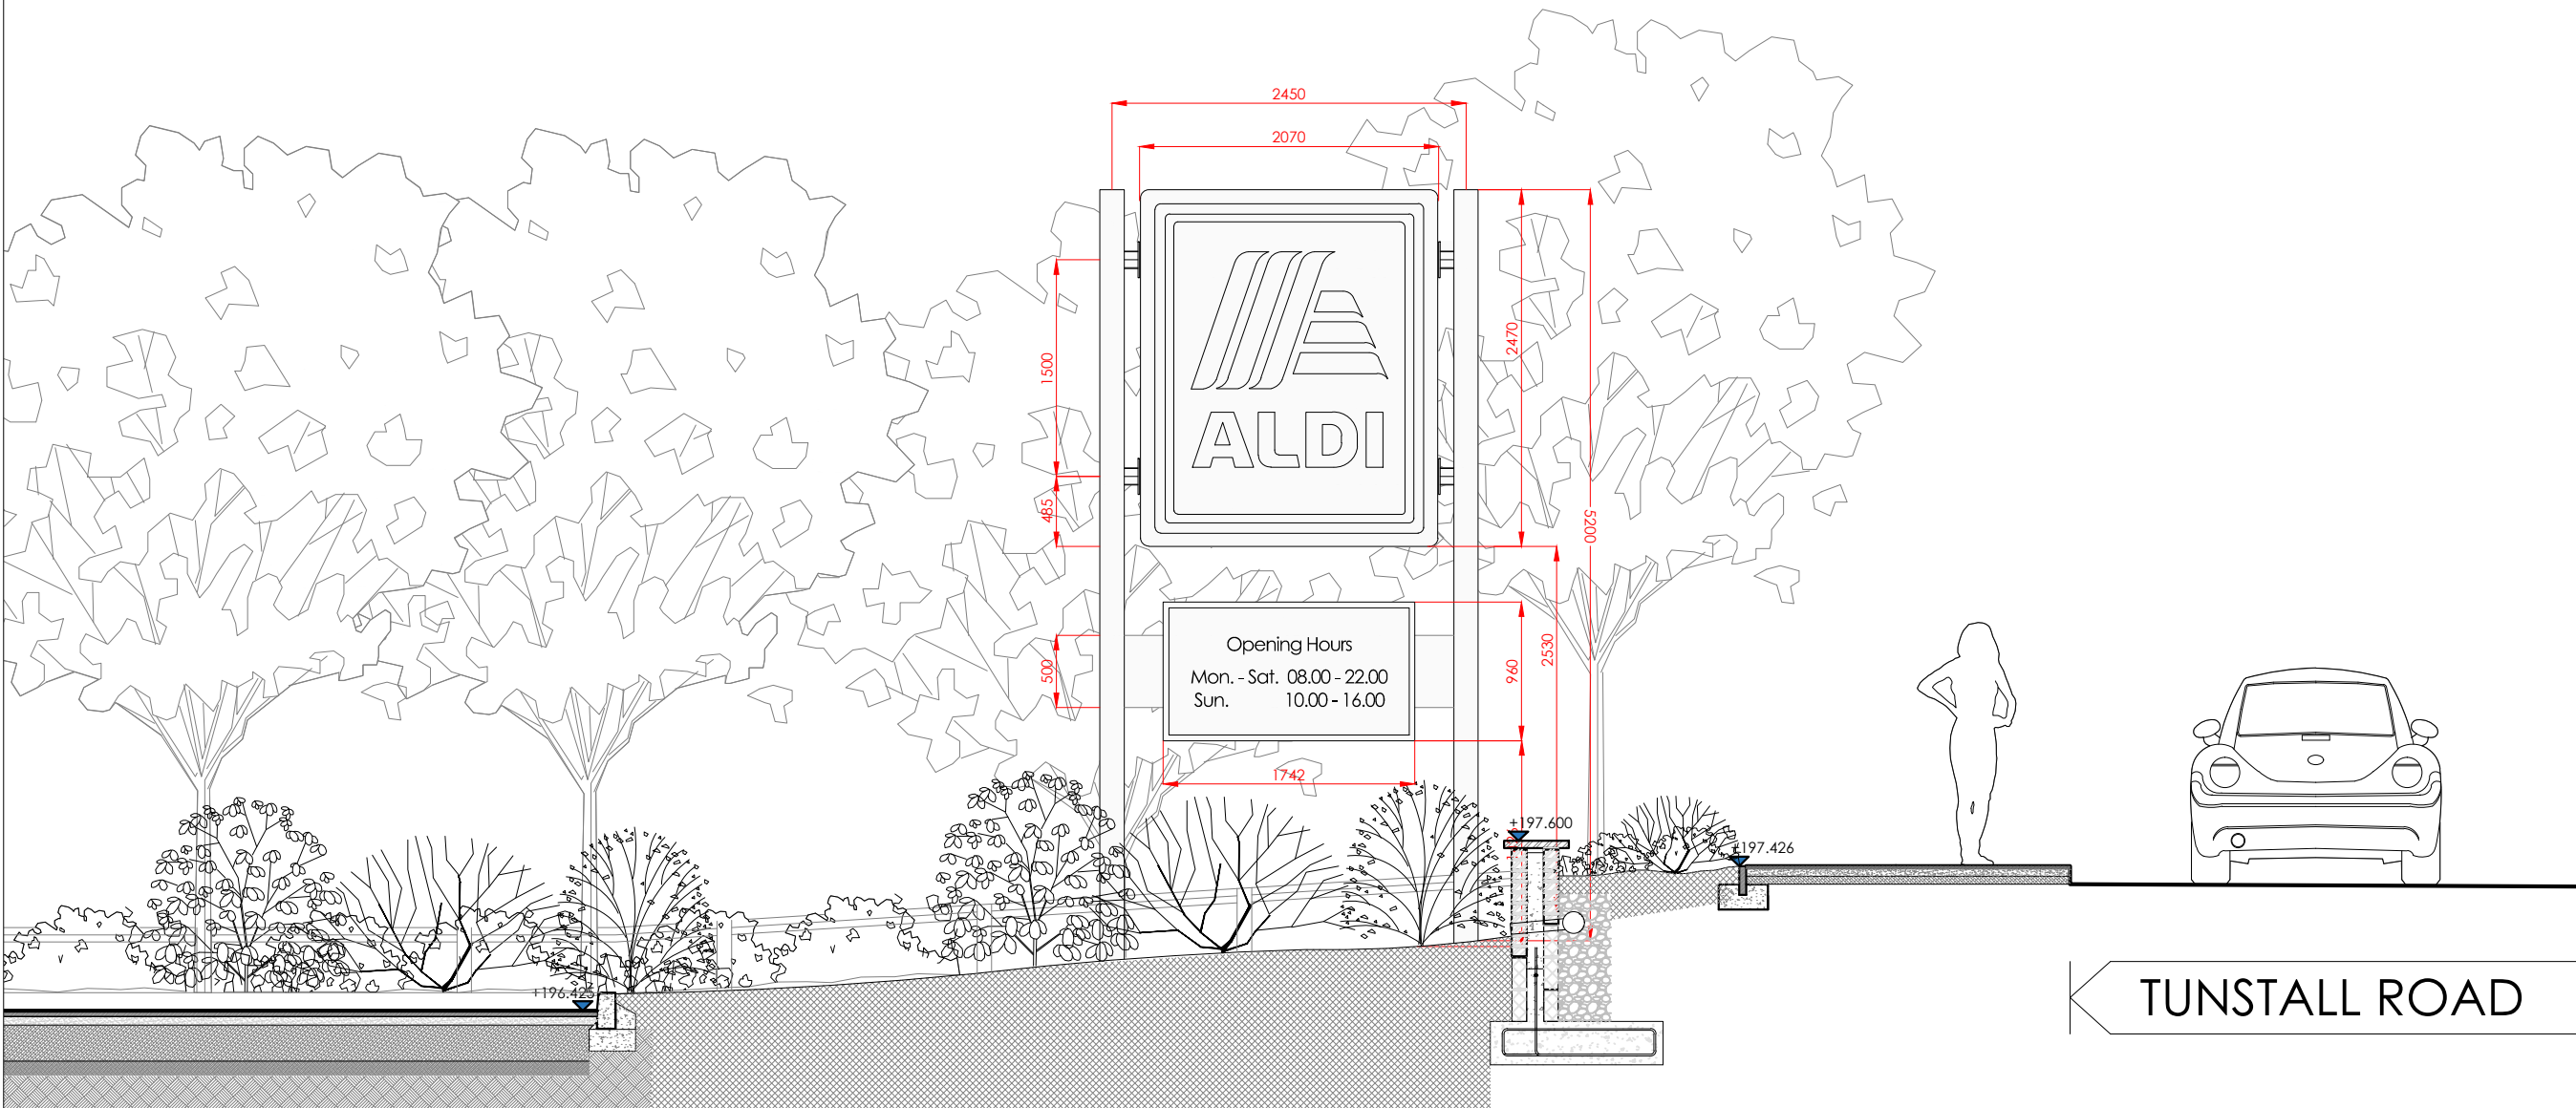

-	dd-mm-yy	----	----	----	----
Rev	Date	Description		Rev By	Chk'd By
Drawing Title		PROPOSED TOTEM TOWER DETAILS			
Job-Dwg No		2947NES - 1004			Rev C

Project Title	PROPOSED DEVELOPMENT			
	TUNSTALL ROAD BIDDULPH			
Client	ALDI STORES LTD.			
Status	PLANNING (ADVERTISEMENT)			
Scale	1:50		Drawing Size A2	
Date	JUNE 21	Drawn By	JA	Checked MS

- ☐ 2 St. Johns North,
Wakefield, WF1 3QA
t. 01924 291800
- ☒ Carvers Warehouse, 77 Dale Street,
Manchester, M1 2HG
t. 0161 2388555
- ☐ The Old Rectory, 79 High Street,
Newport Pagnell, MK16 8AB
t. 01908 211577
- ☐ 101 London Road,
Reading, RG1 5BT
t. 0118 9507700
- ☐ 020 Geers Court, St Christophers Place,
London, W1U 1JJ
t. 0207 4091215

**THE
HARRIS
PARTNERSHIP**
ARCHITECTS
www.harrispartnership.com