




The Huntsman - Public House

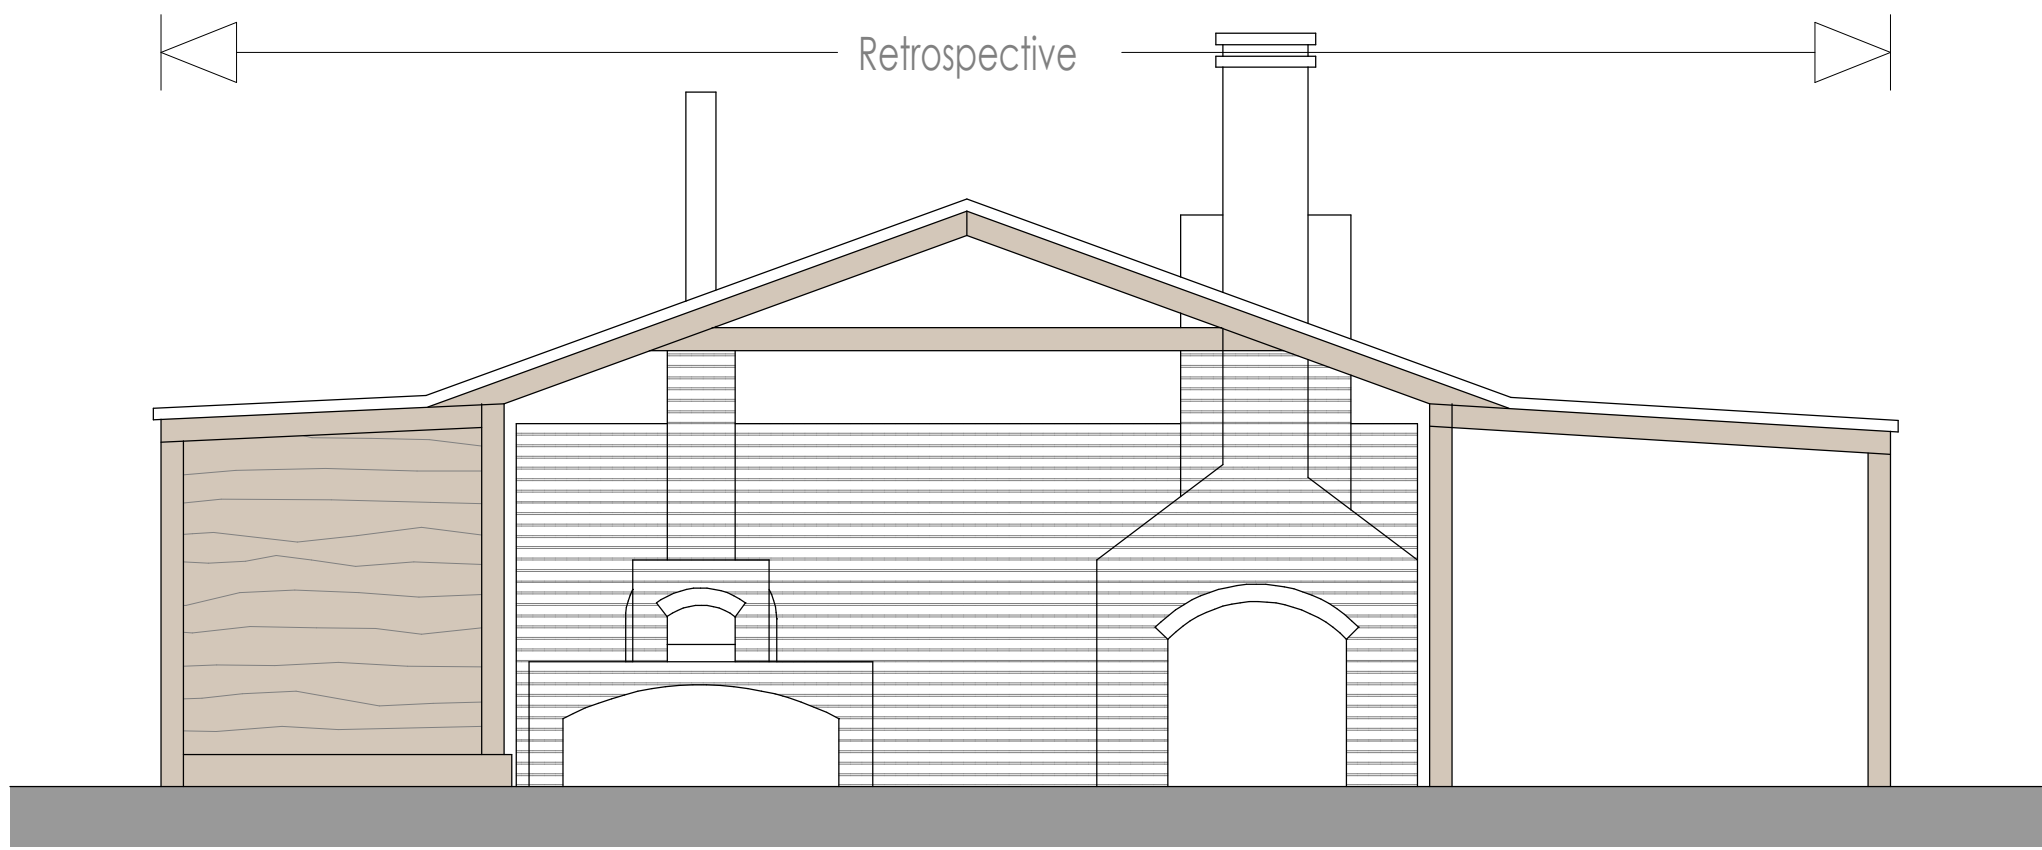


internal elevation

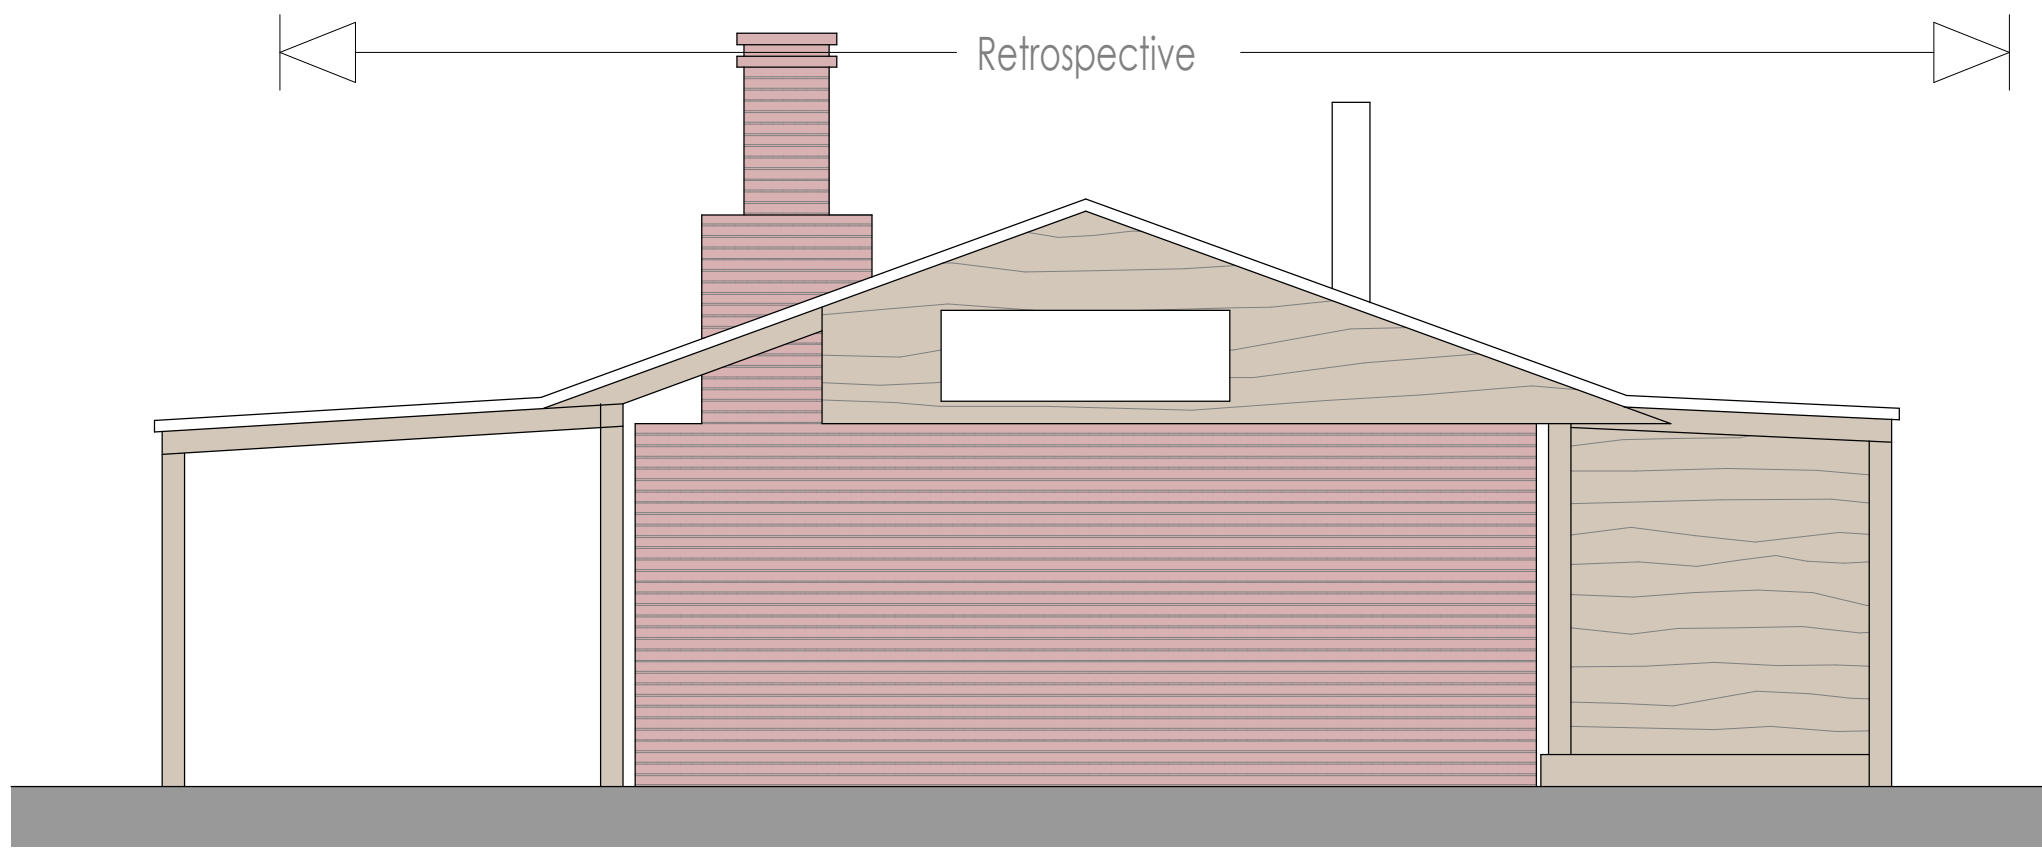


elevation from No.3 Draycott Cross Road

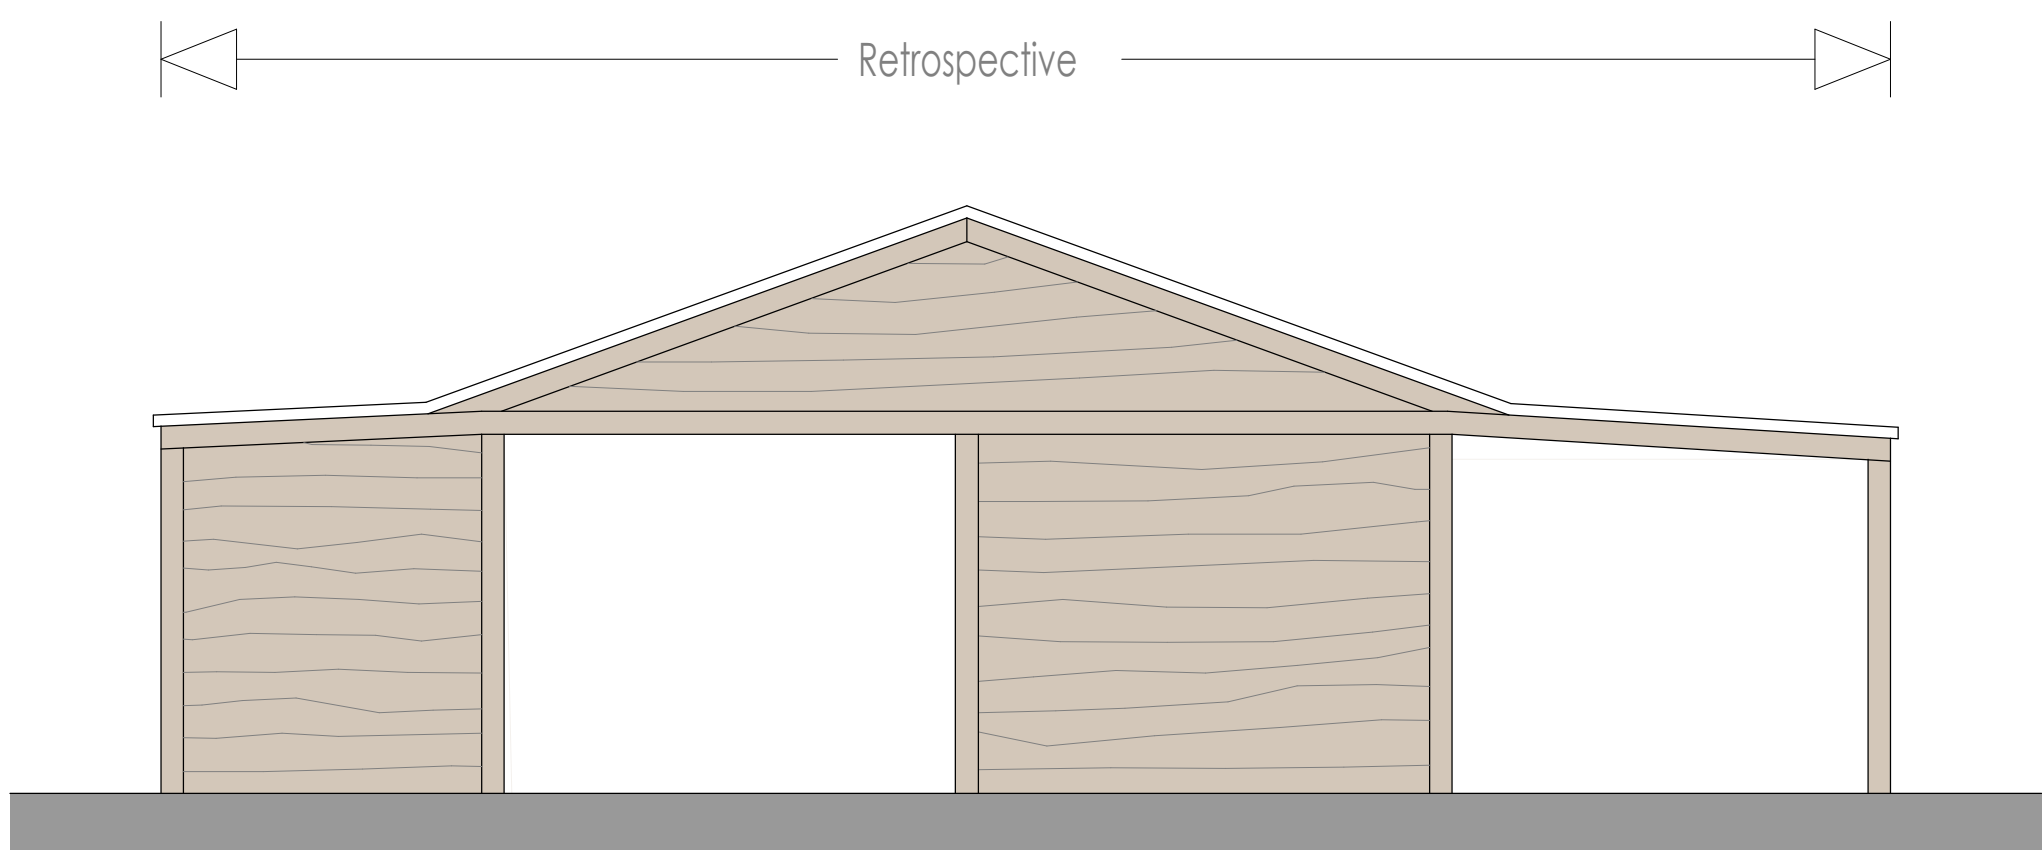


elevation from the entrance

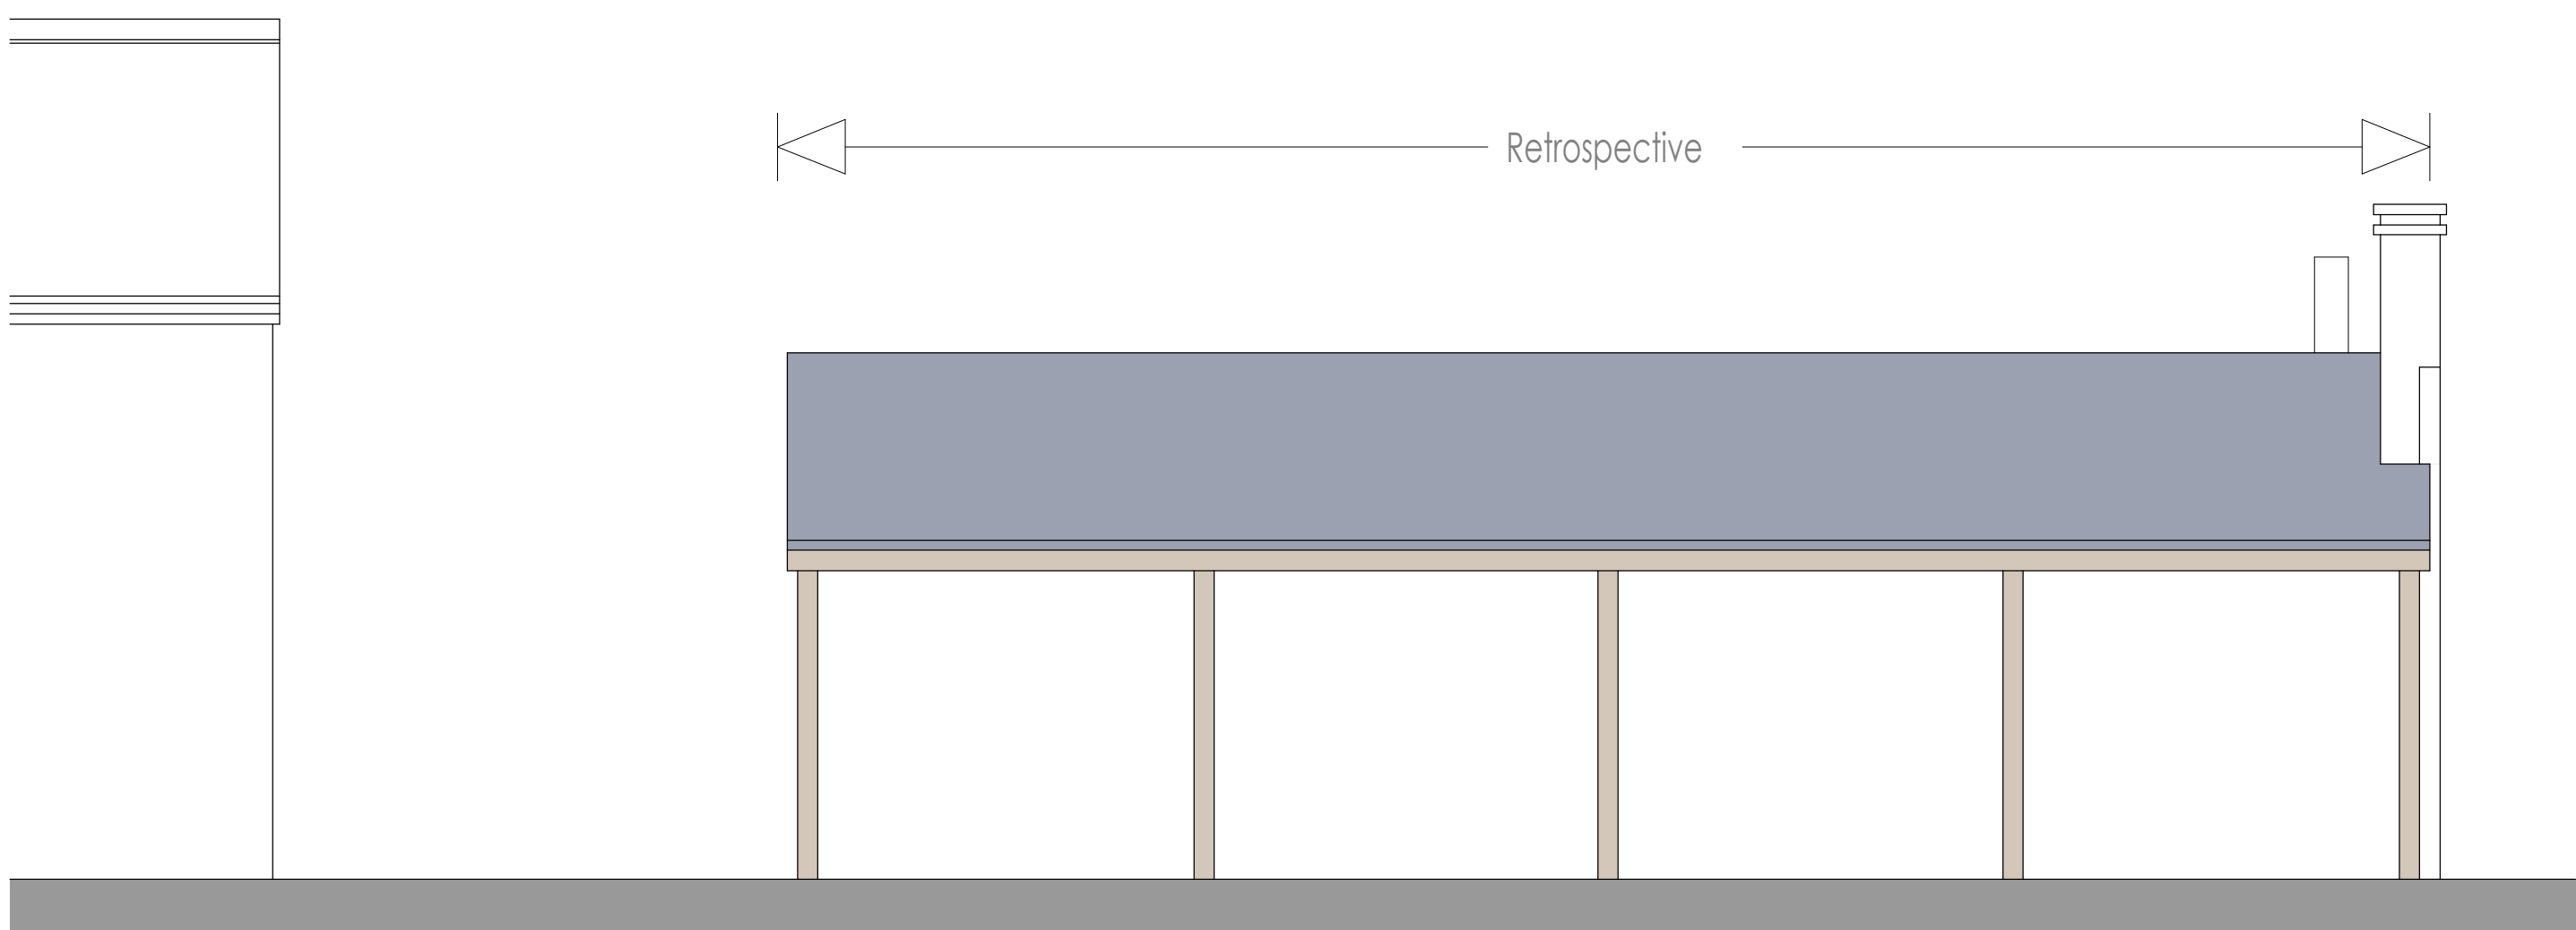

elevation from the beer garden

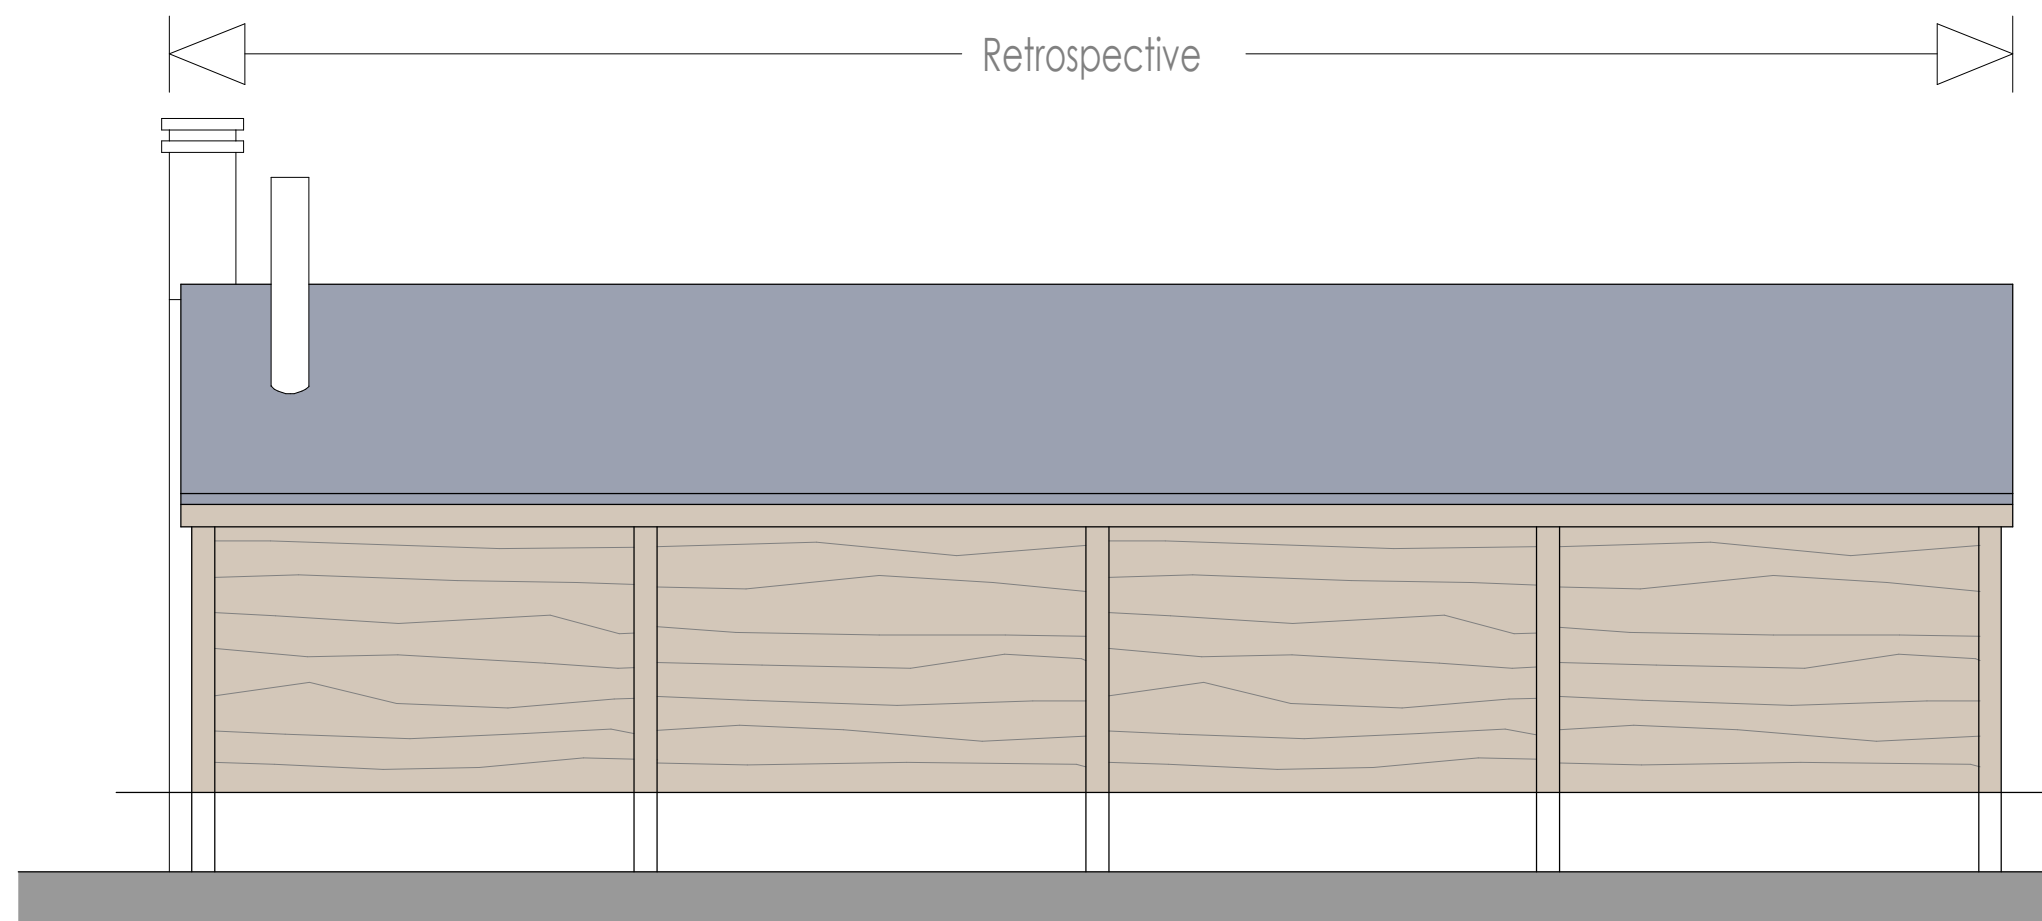

elevation from the car park

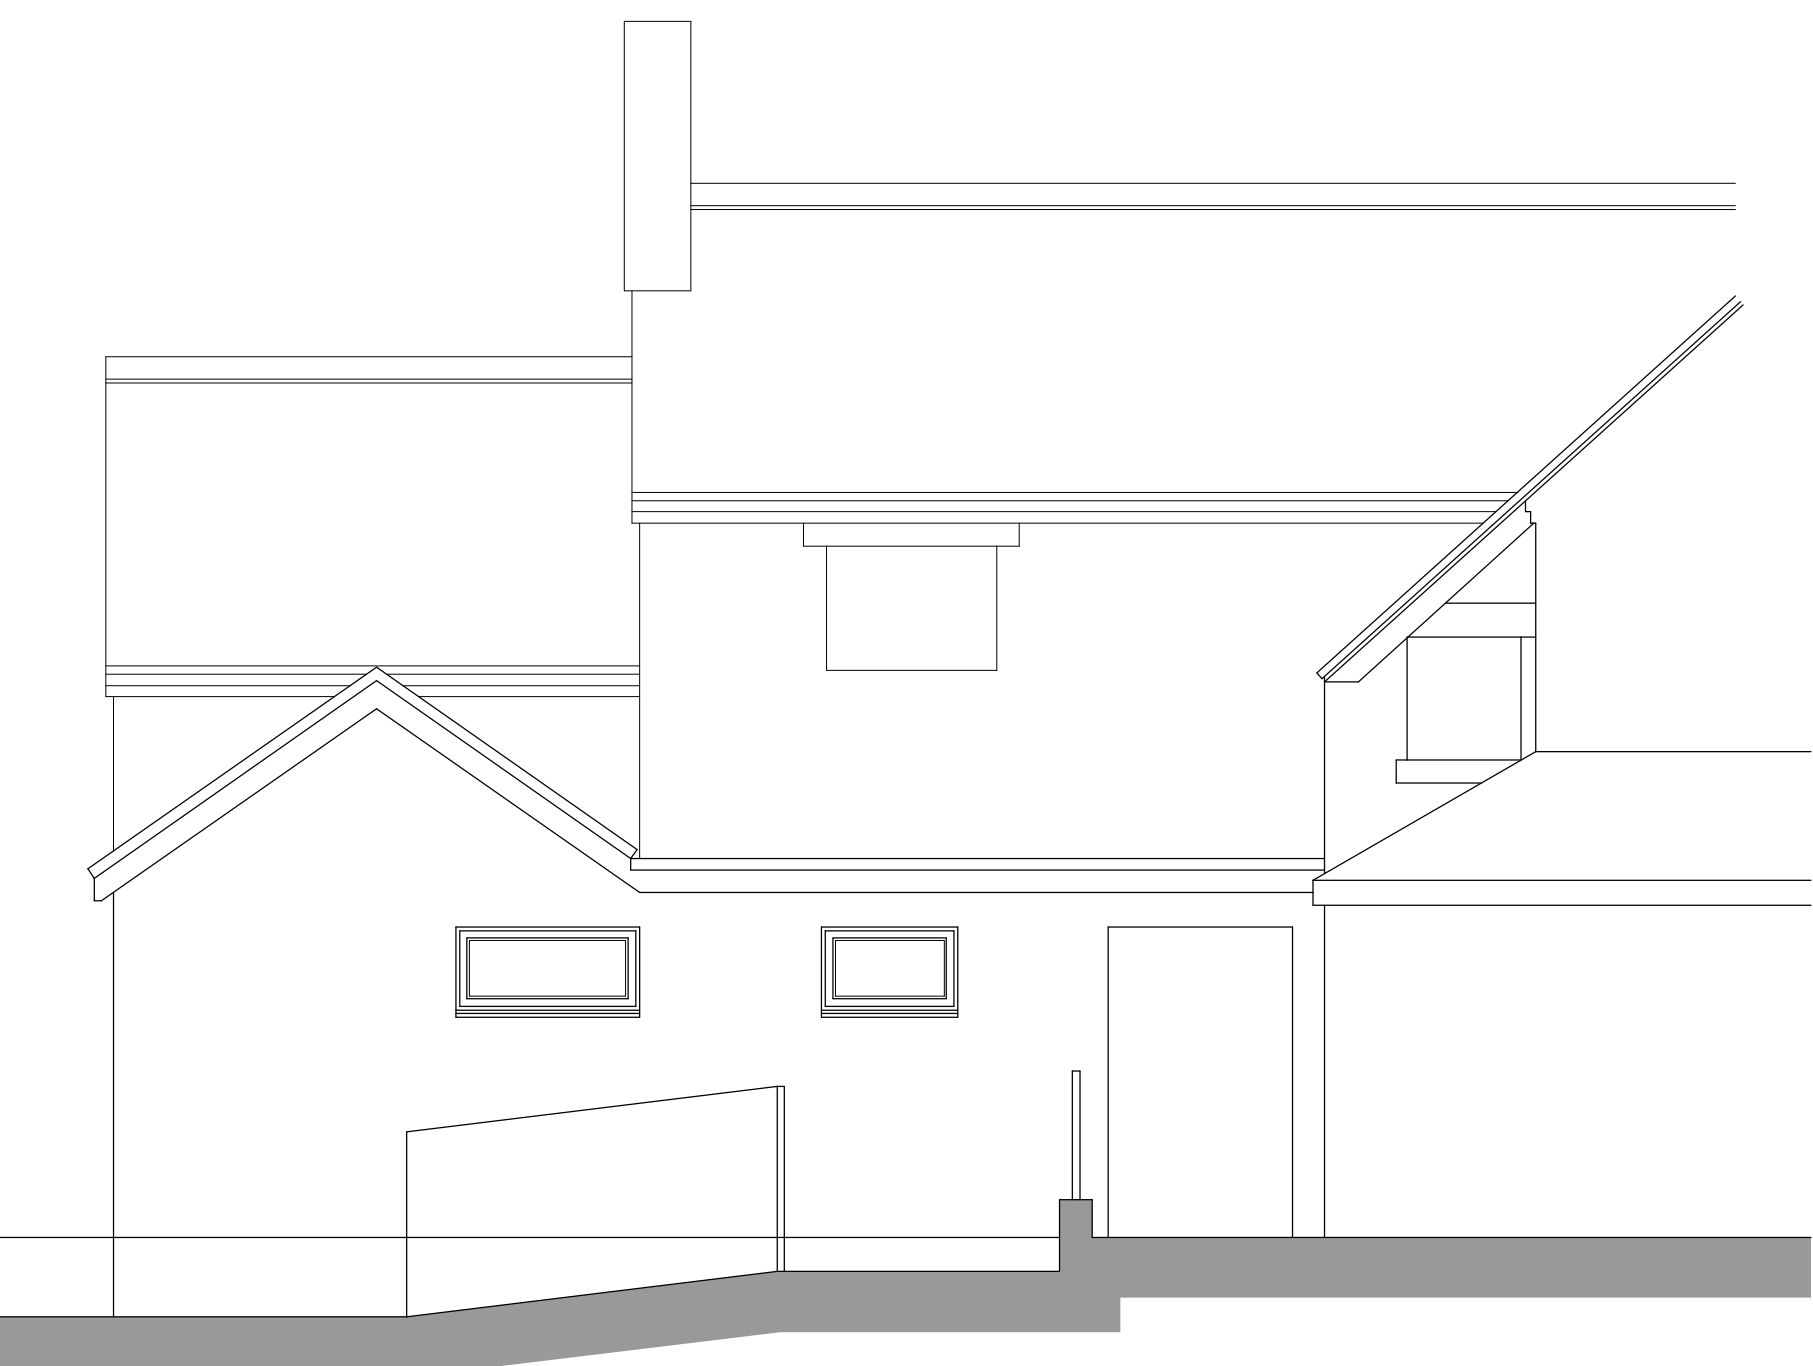

Client		The Huntsman	
Contract		Timber frame outdoor space, to rear beer garden area of the Huntsman Pub Part Retrospective: Part Proposed	
Drawing Title		Existing Conditions Elevations	
Date	May 2021	Status	Preliminary
Scale	1:50 @ A1	Contract Number	5640
Drg. No.	5640 - 002	Revision Suffix	
Revisions			