




The Huntsman - Public House

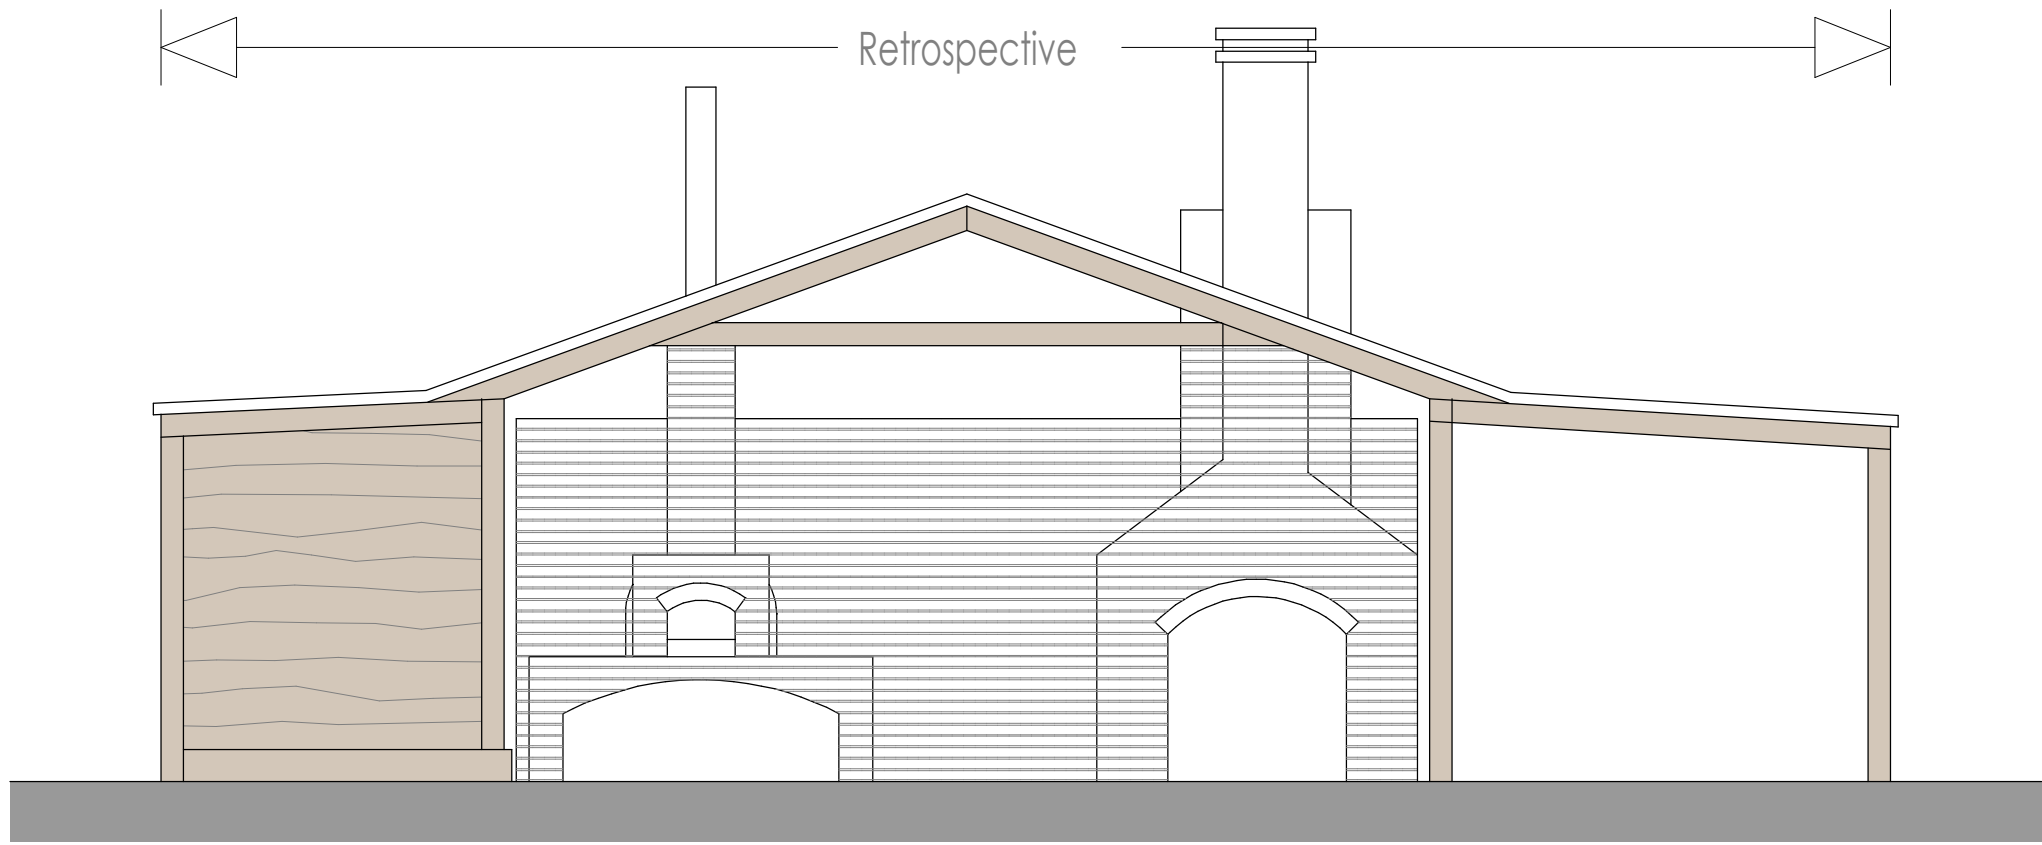


internal elevation

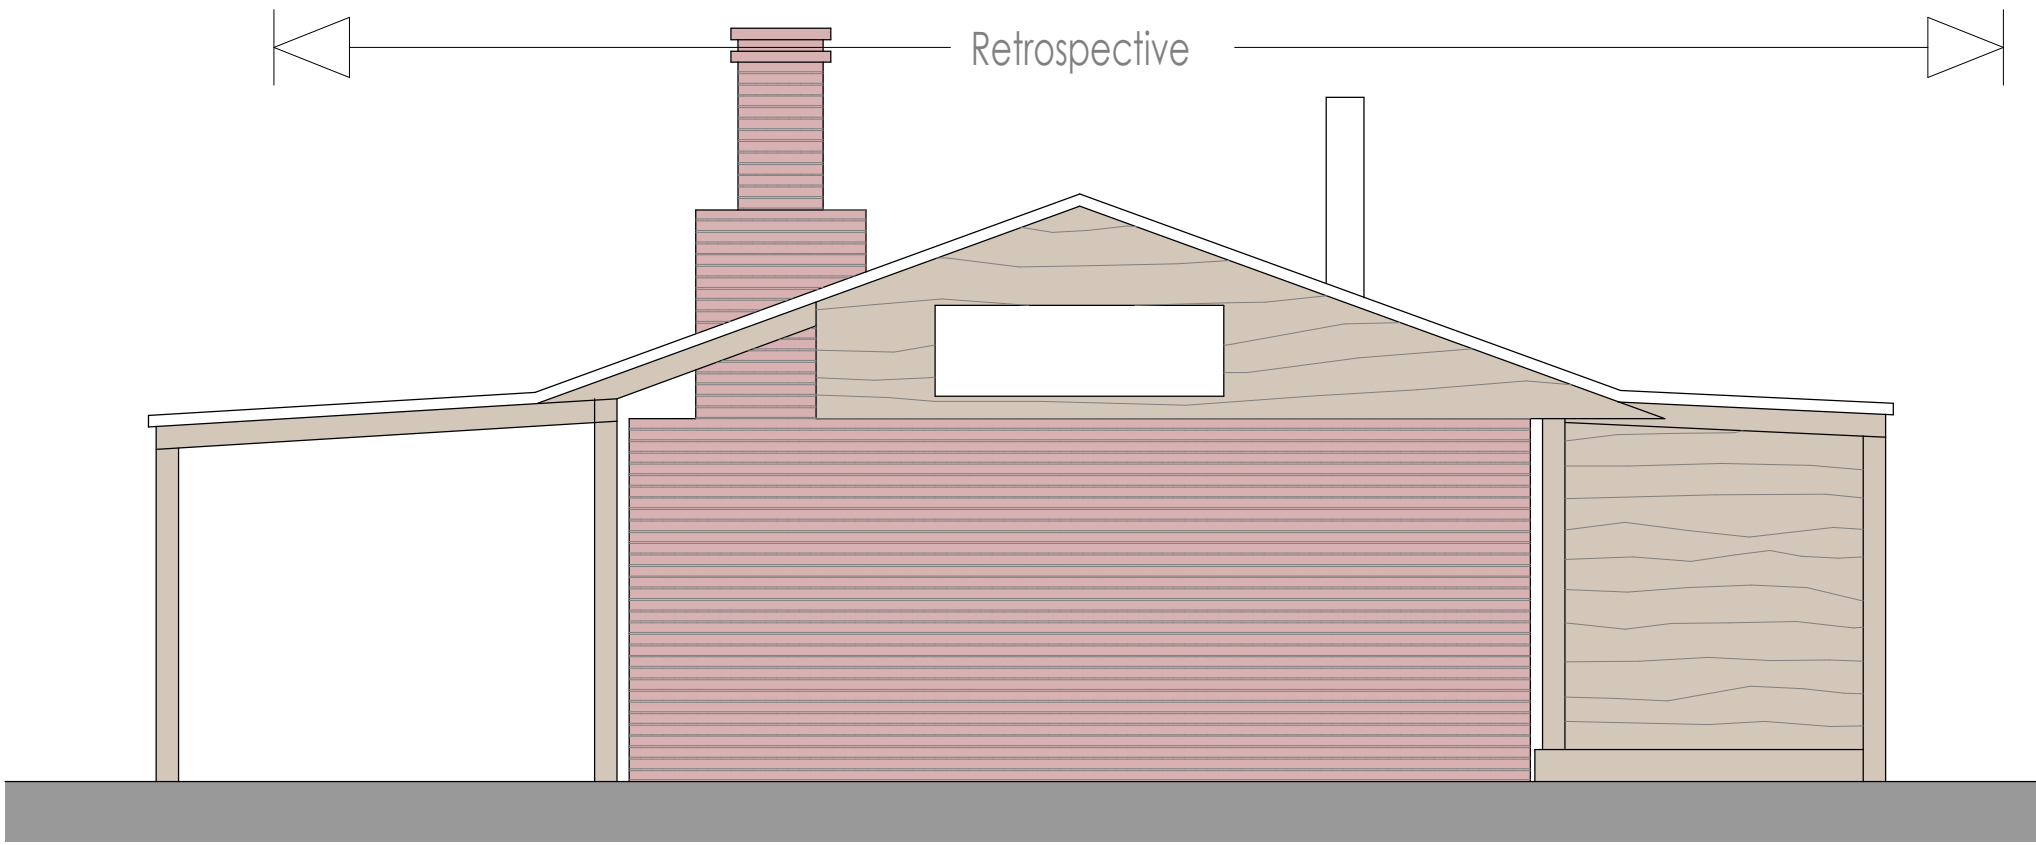


elevation from No.3 Draycott Cross Road

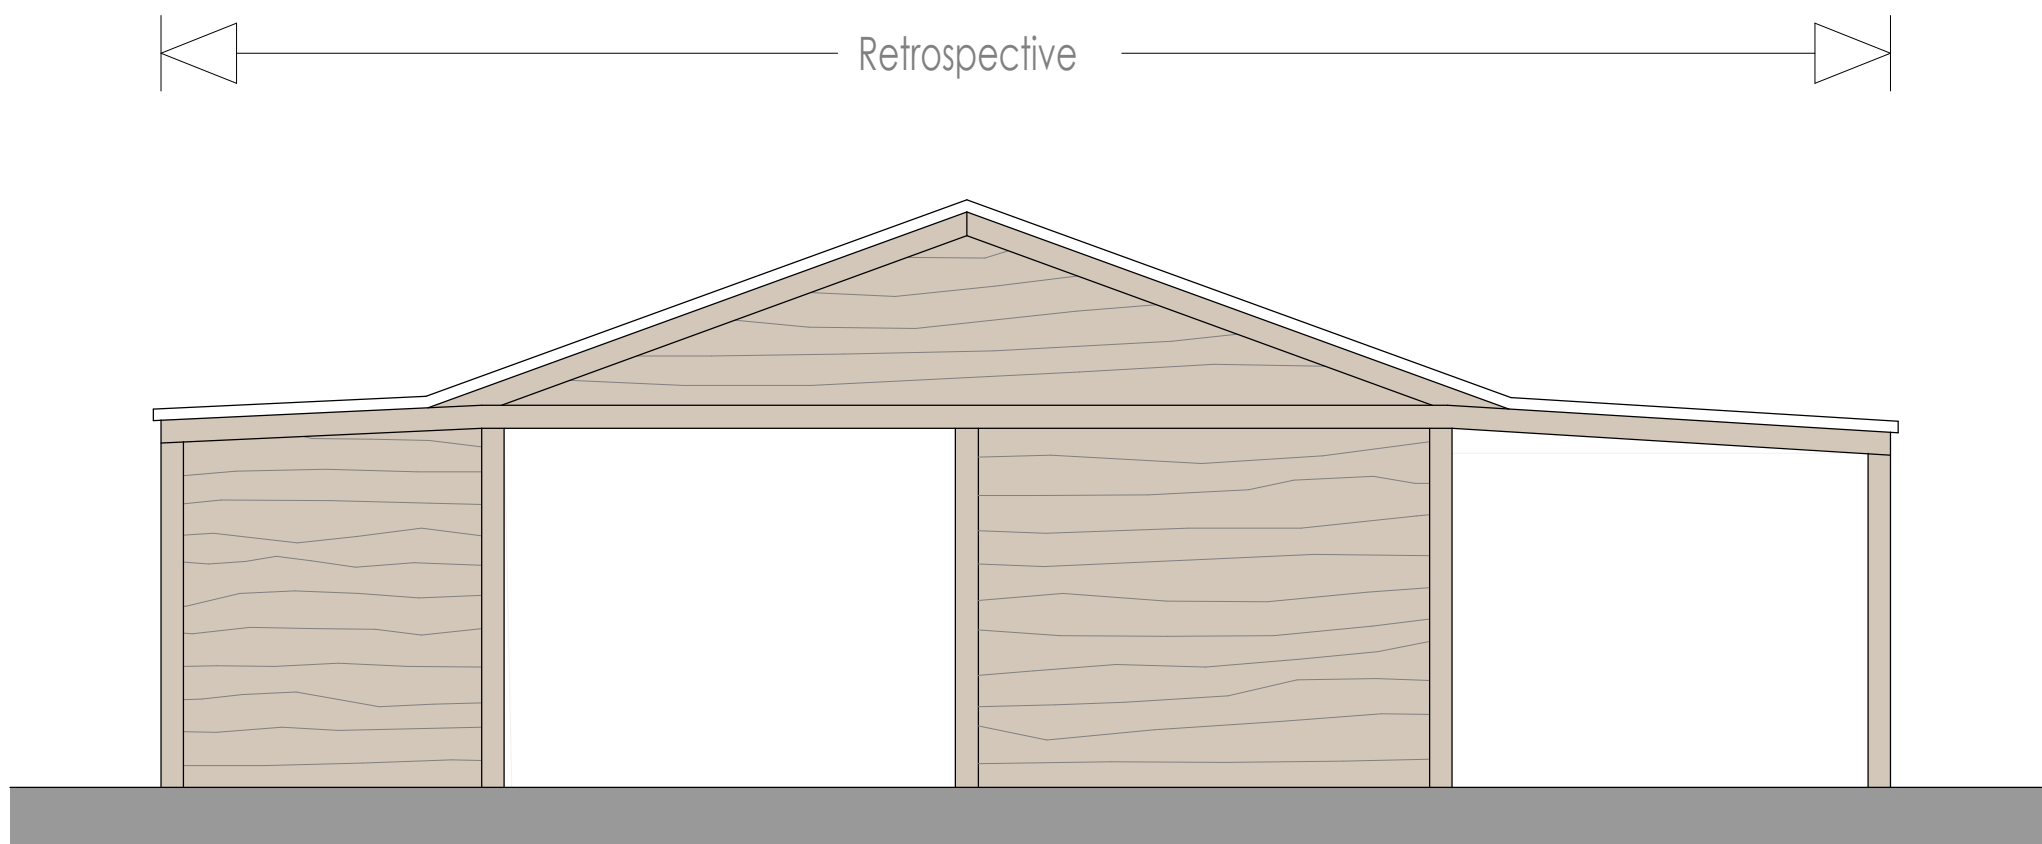

elevation from the entrance

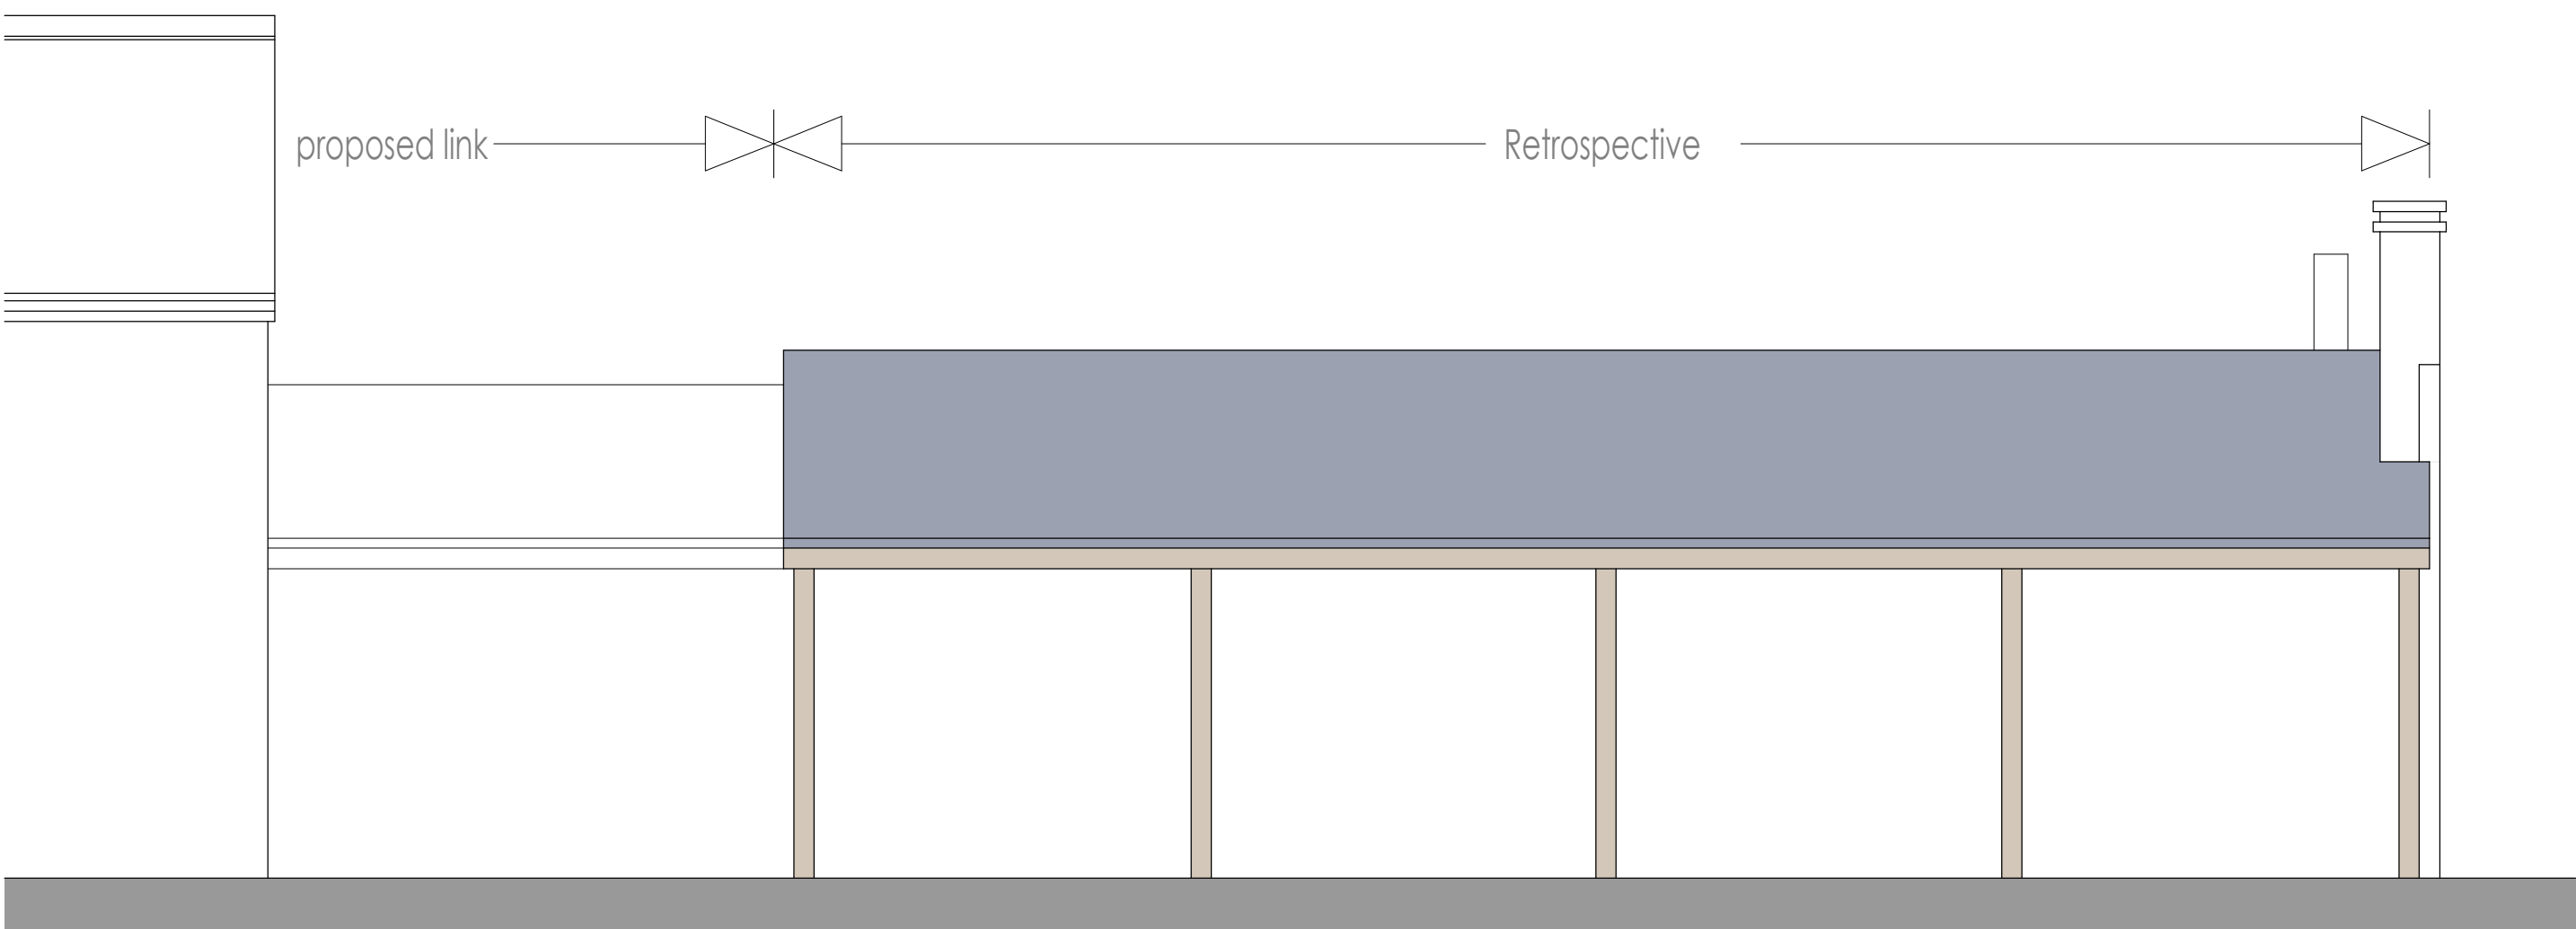

elevation from the beer garden

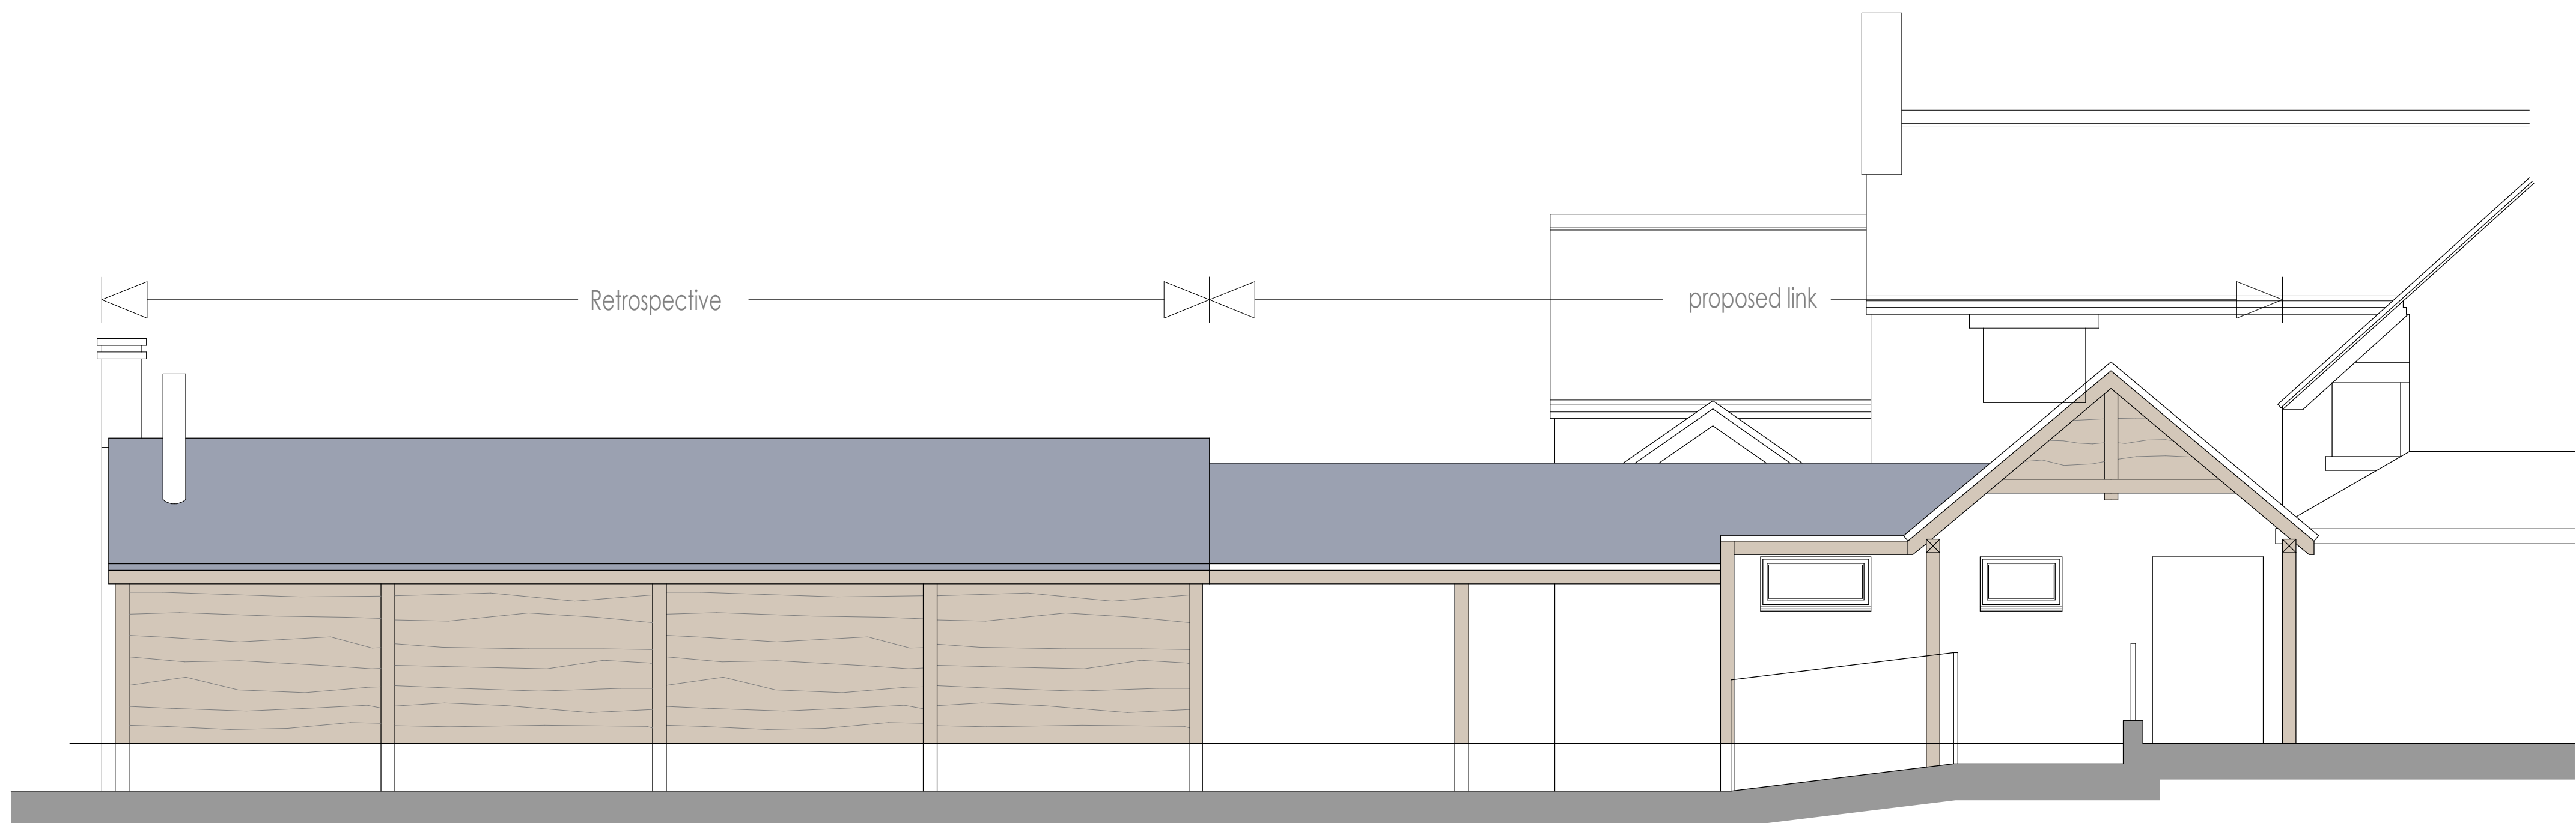

elevation from the car park

Client		The Huntsman									
Contract		Timber frame outdoor space, to rear beer garden area of the Huntsman Pub Part Retrospective: Part Proposed									
Drawing Title		Proposed Conditions Elevations									
Date	May 2021	Status	Preliminary								
Scale	1:50 @ A1	Contract Number	5640								
Drg. No.	5640 - 004	Revision Suffix									
		A									
Revisions											
Rev A	06.06.21	Entrance amended									