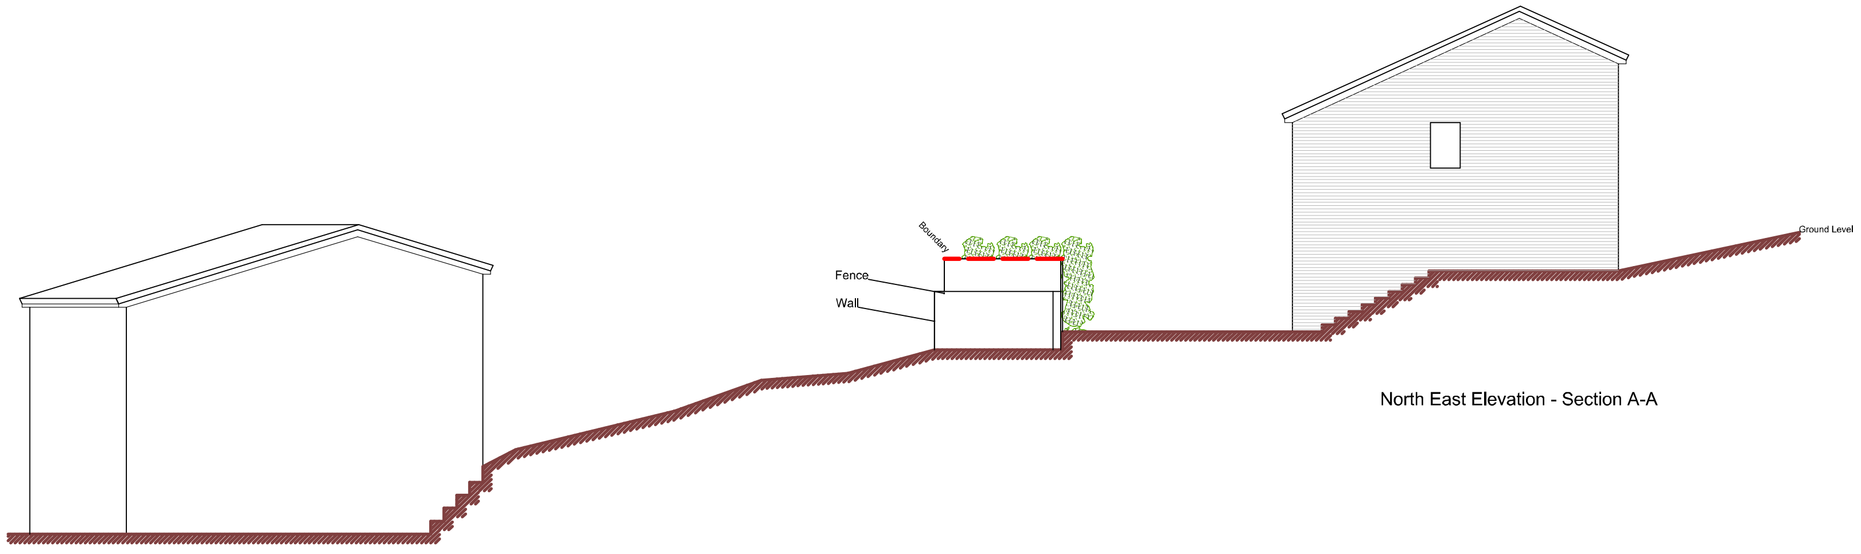

North East Elevation - Section A-A

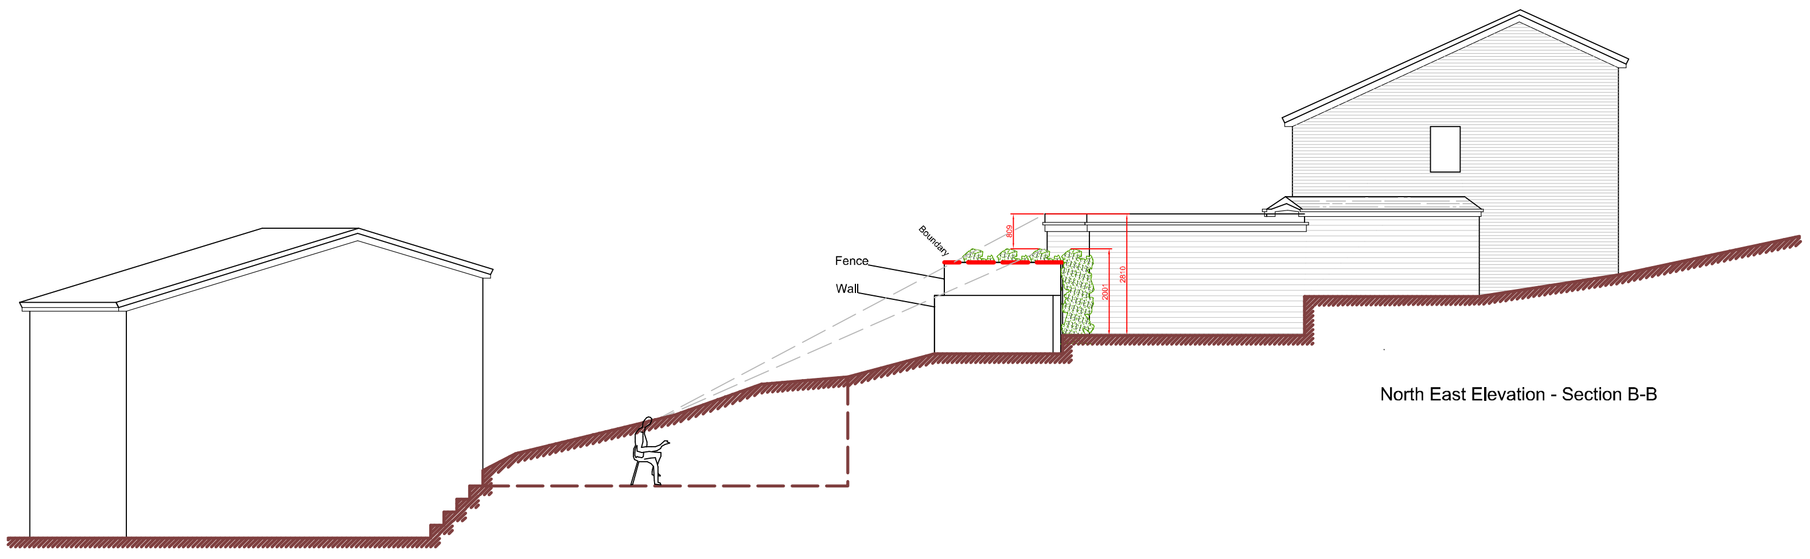

North East Elevation - Section B-B

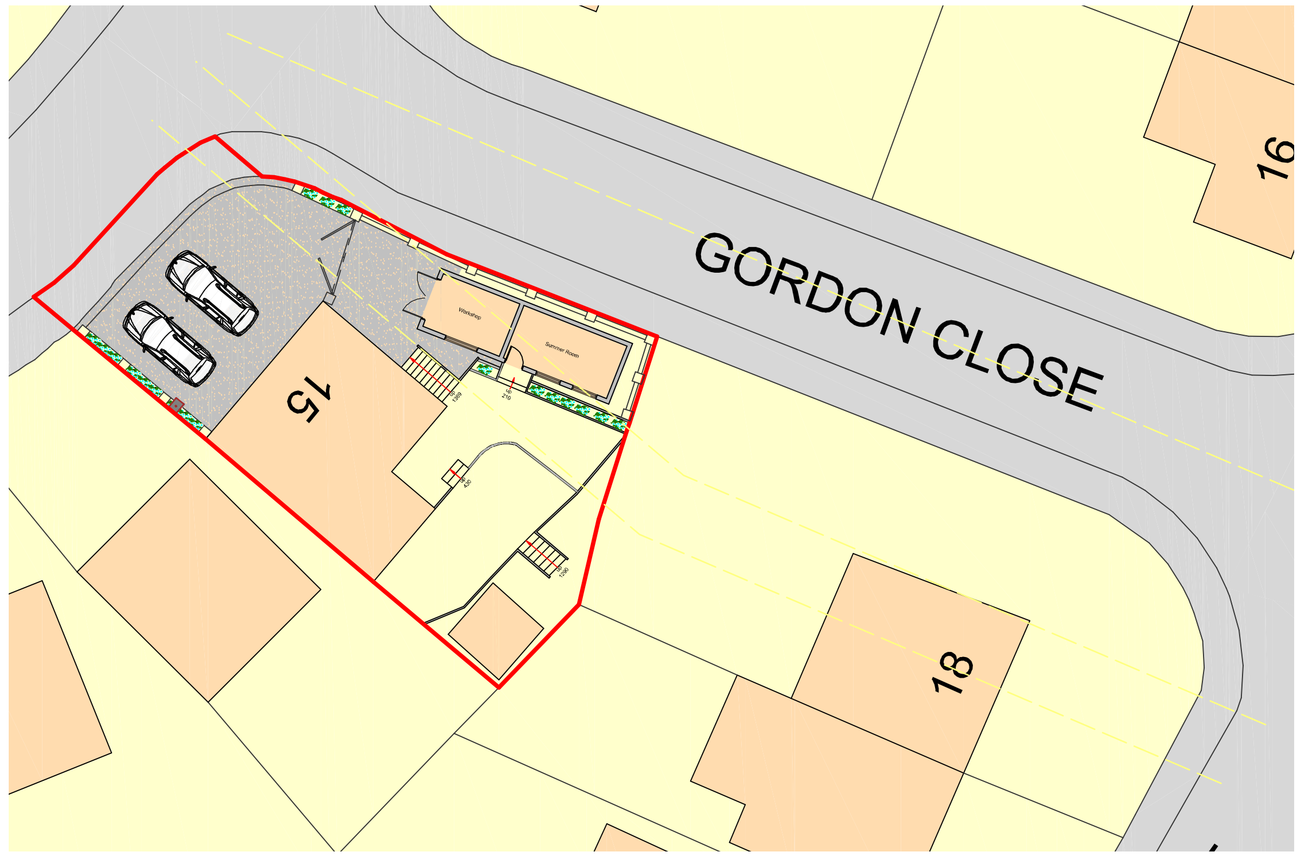

Metres
1 2 3 4 5 10 15 20
SCALE 1:200

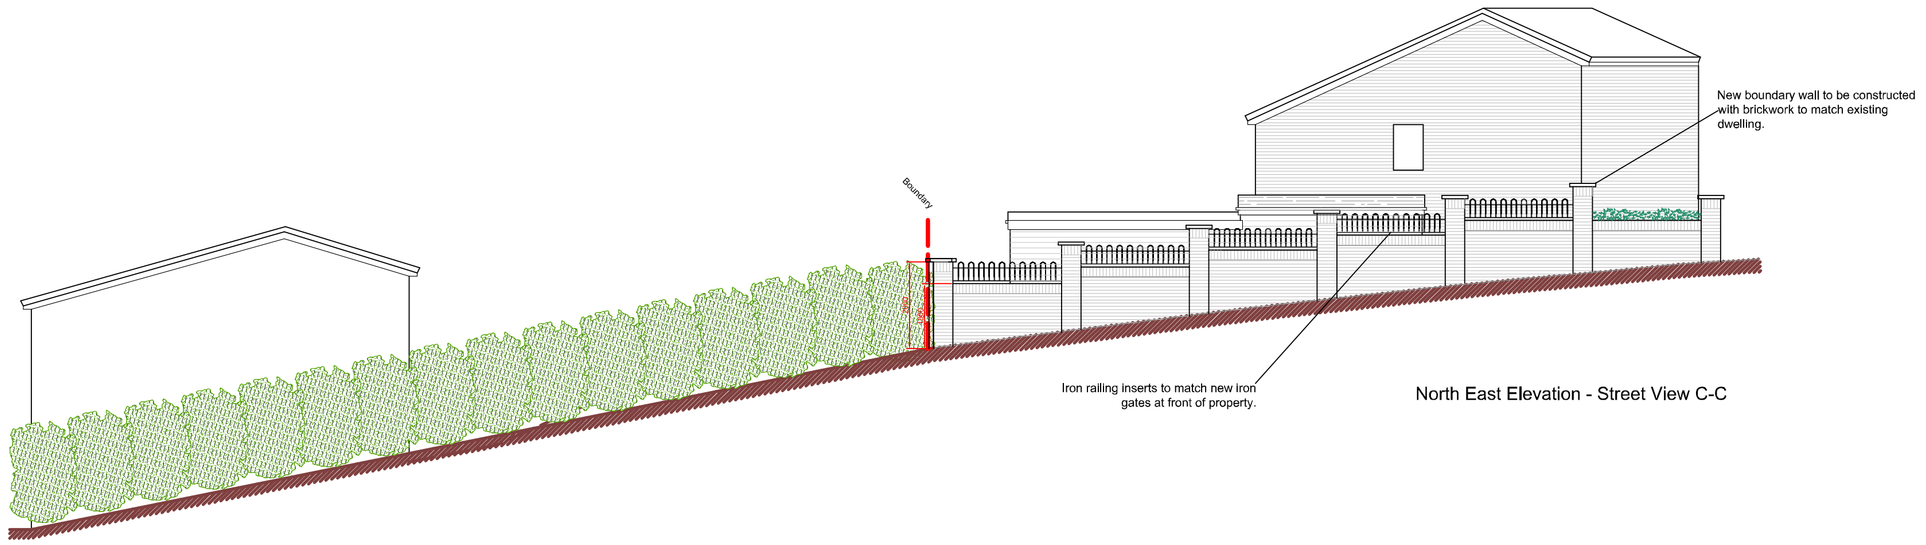

North East Elevation - Street View C-C

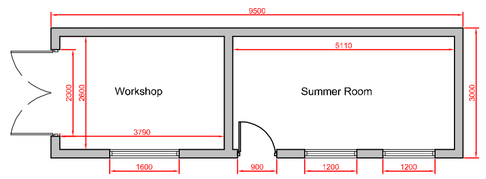

Floor Plan

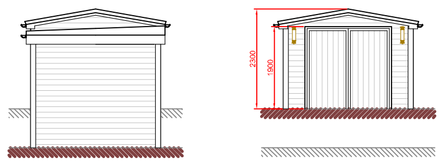

Side Elevation

Side Elevation

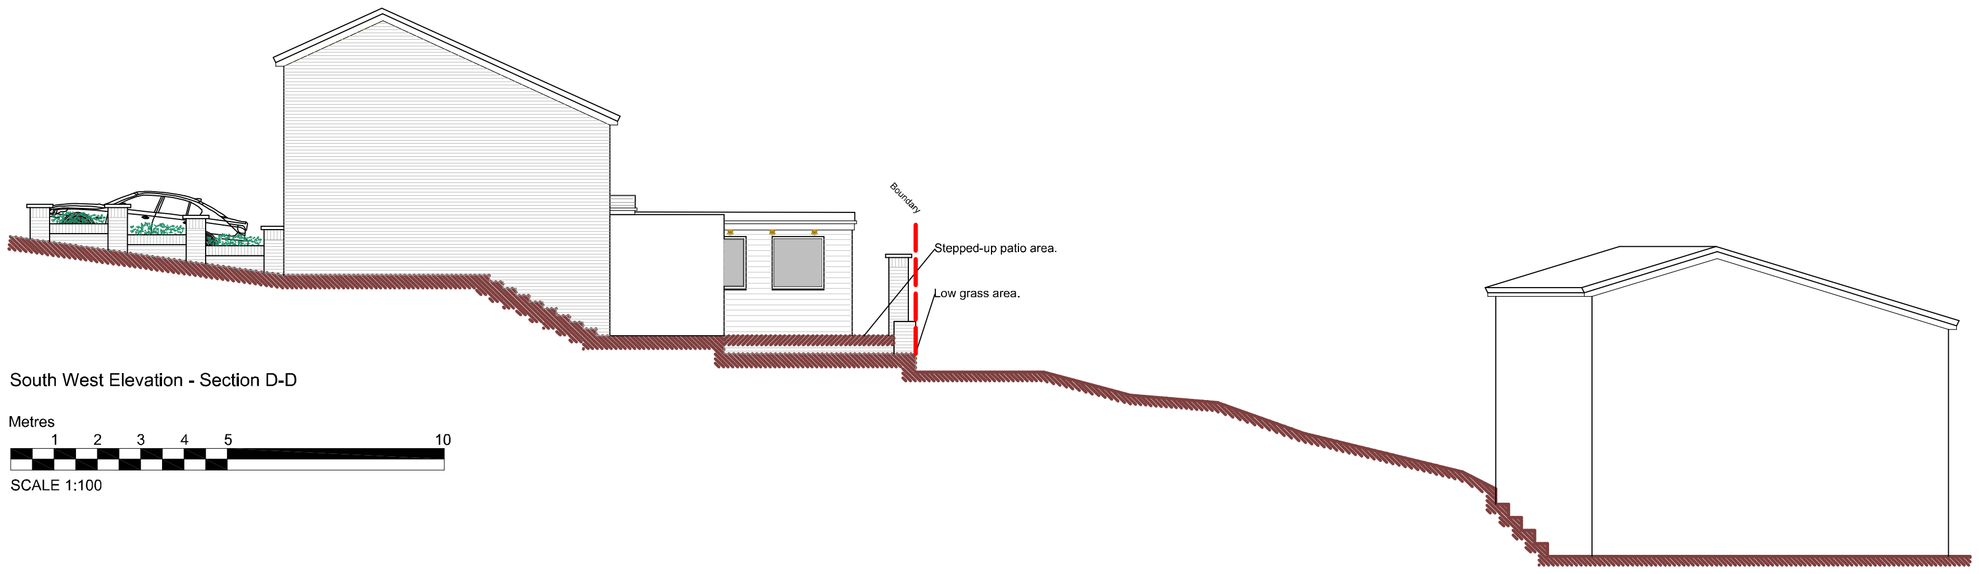

South West Elevation - Section D-D

Metres
1 2 3 4 5 10
SCALE 1:100

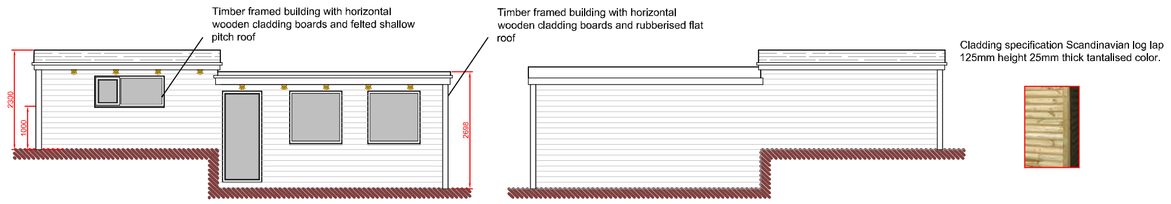

Front Elevation

Rear Elevation

DBD Architectural Consultancy Ltd ©2019

1. Copyright is vested with DBD Architectural Consultancy Ltd.

2. All dimensions to be checked on site before proceeding.

3. Contractor to check/adjust dimensions of new work to suit existing conditions.
Do not assume existing structure or details are plumb, square or level.

4. Contractor must notify the architect of any discrepancies before proceeding.

5. All drawings to be read in conjunction with all other consultants drawings and specs.

Rev	Date	Description
A	08.06.21	Cladding spec added
B	13.11.20	Minor amendments
C	17.09.20	Minor amendments
D	18.05.20	Plotted roof added to garage
E	22.06.20	Minor Amendments
F	26.05.20	Minor Amendments
G	10.05.20	Change of levels
H	18.02.20	Minor amendment for planning
I	10.02.20	Minor Amendments
J	27.01.20	Amendments made following client comments
K	13.01.20	Amendments made following client comments

DBD Architectural Consultancy
DBD Architectural Consultancy Ltd
50 Broad Street, Leek,
Staffordshire, ST13 5NS
01538 383118
mail@dbdconsultants.co.uk
www.dbdconsultants.co.uk

Jamie Jefferey
15 Gordon Close
Leek
ST13 8NZ

Client

Proposed Landscaping

Project

Title

Plans as Proposed

Status: Planning
Size: A1
Scale: 1:100
Date: 20.05.2020
Job No: 1991
Drawing Number: PL 02K