


© Crown copyright and database rights 2021 Ordnance Survey 100019422
You are not permitted to copy, sub-license, distribute or sell any of this data to third parties in any form.
Produced by Staffordshire County Council, 2021.

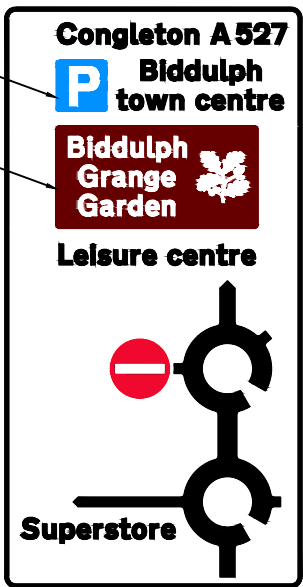


Panel Detail	
Text	White
Background	Blue
Border	N/A
Y Height	200
Length	350
Height	350
Area	0.12sq.m.

Panel Detail	
Text	White
Background	Brown
Border	N/A
Y Height	100
Length	1400
Height	700
Area	0.98sq.m.




Scheme Ref.	Tunstall Road Biddulph
Sign Ref.	TS01
Letter colour	BLACK
Background	WHITE
Border	BLACK
Material	Class RA2 (12899-1:2007)
x-height	100.0
Width	2020 mm
Height	3910 mm
Area	7.90 m²

TS01 - 1 No. req'd
Re-use existing posts.

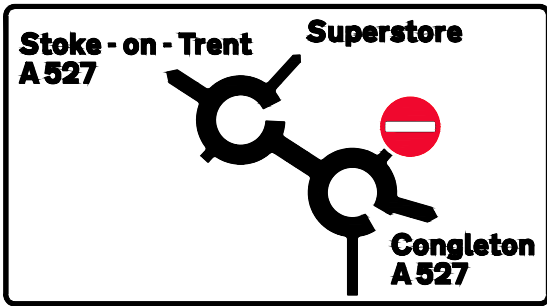

Scheme Ref.	Tunstall Road Biddulph
Sign Ref.	TS02
Letter colour	BLACK
Background	WHITE
Border	BLACK
Material	Class RA2 (12899-1:2007)
x-height	100.0
Width	3740 mm
Height	2025 mm
Area	7.57 m²

TS02 - 1 No. req'd

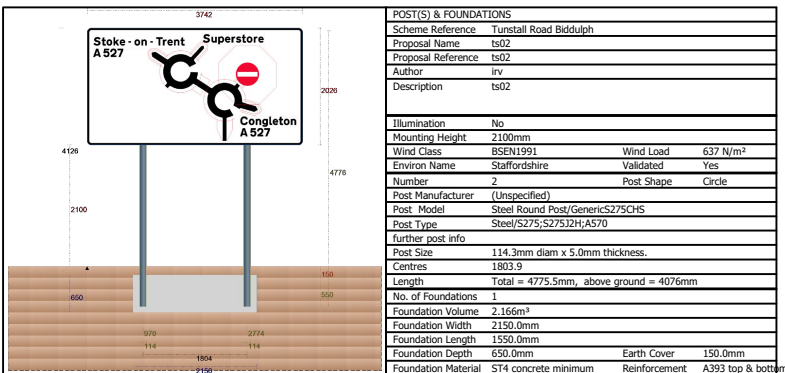


Scheme Ref.	Tunstall Road Biddulph
Sign Ref.	TS03
Letter colour	BLACK
Background	WHITE
Border	BLACK
Material	Class RA2 (12899-1:2007)
x-height	100.0
Width	2235 mm
Height	2280 mm
Area	5.10 m²

TS03 - 1 No. req'd
Re-use existing posts.




Scheme Ref.	Tunstall Road Biddulph
Sign Ref.	TS04
Letter colour	BLACK
Background	WHITE
Border	BLACK
Material	Class RA2 (12899-1:2007)
x-height	75.0
Width	1105 mm
Height	280 mm
Area	0.31 m²


TS04 - 1 No. req'd

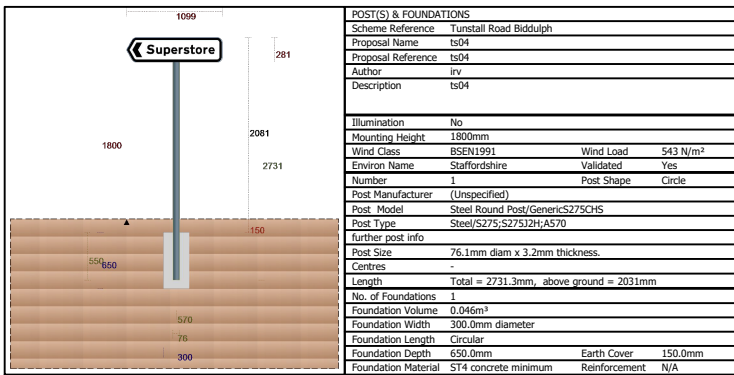

Flexi bollard FB01
1 No REQUIRED
SPS 360 or similar to be approved prior to installation.

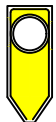

Flexi bollard FB02
1 No REQUIRED
SPS 360 or similar to be approved prior to installation.

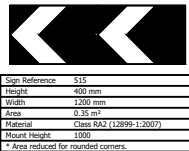

TS05 - 1 No. req'd

Socketed foundation - NAL or similar



TS06 - 1 No. sign plate req'd
3 No. existing plates to be re-used from store.
4 No. new posts req'd

Socketed foundation - NAL or similar

Notes

- Specific requirements for Traffic Signs and Roadmarkings are detailed in Appendix 12 of the Specification.
- Traffic Signs and Road Markings are to be carried out in accordance with Traffic Signs and General Directions 2016 and Traffic Signs Manuals.
- For traffic sign locations, refer to Drawing No. D0209G-R12-01.

R1	T06 - Illumination requirement deleted.	IRV	19.05.2021
R0	Original Drawing	IRV	28.04.2021
Rev	Detail	By	Date

Revisions	
Original Version	
Drawn: IRV	
Design: IRV	
Date: April 2021	Other

Checked by:-	Digitally signed by Pryer, Guy (Place) Date: 2021.05.19 16:30:59 +01'00'
--------------	---

Approved by:- (Drawing NOT approved if this box is empty)	Digitally signed by Coxon, Michael (Place) Date: 2021.05.20 16:41:51 +01'00'
---	---



Project Name
DCA - Tunstall Road, Biddulph

Drawing Title
HIGHWAYS
Traffic Signs Schedule

Grid reference :	
Original Drawing Size : A3	Dimensions : m
Scale : nts	Copyright © Amey
Drawing No D0209G-R12-02	Rev R1