

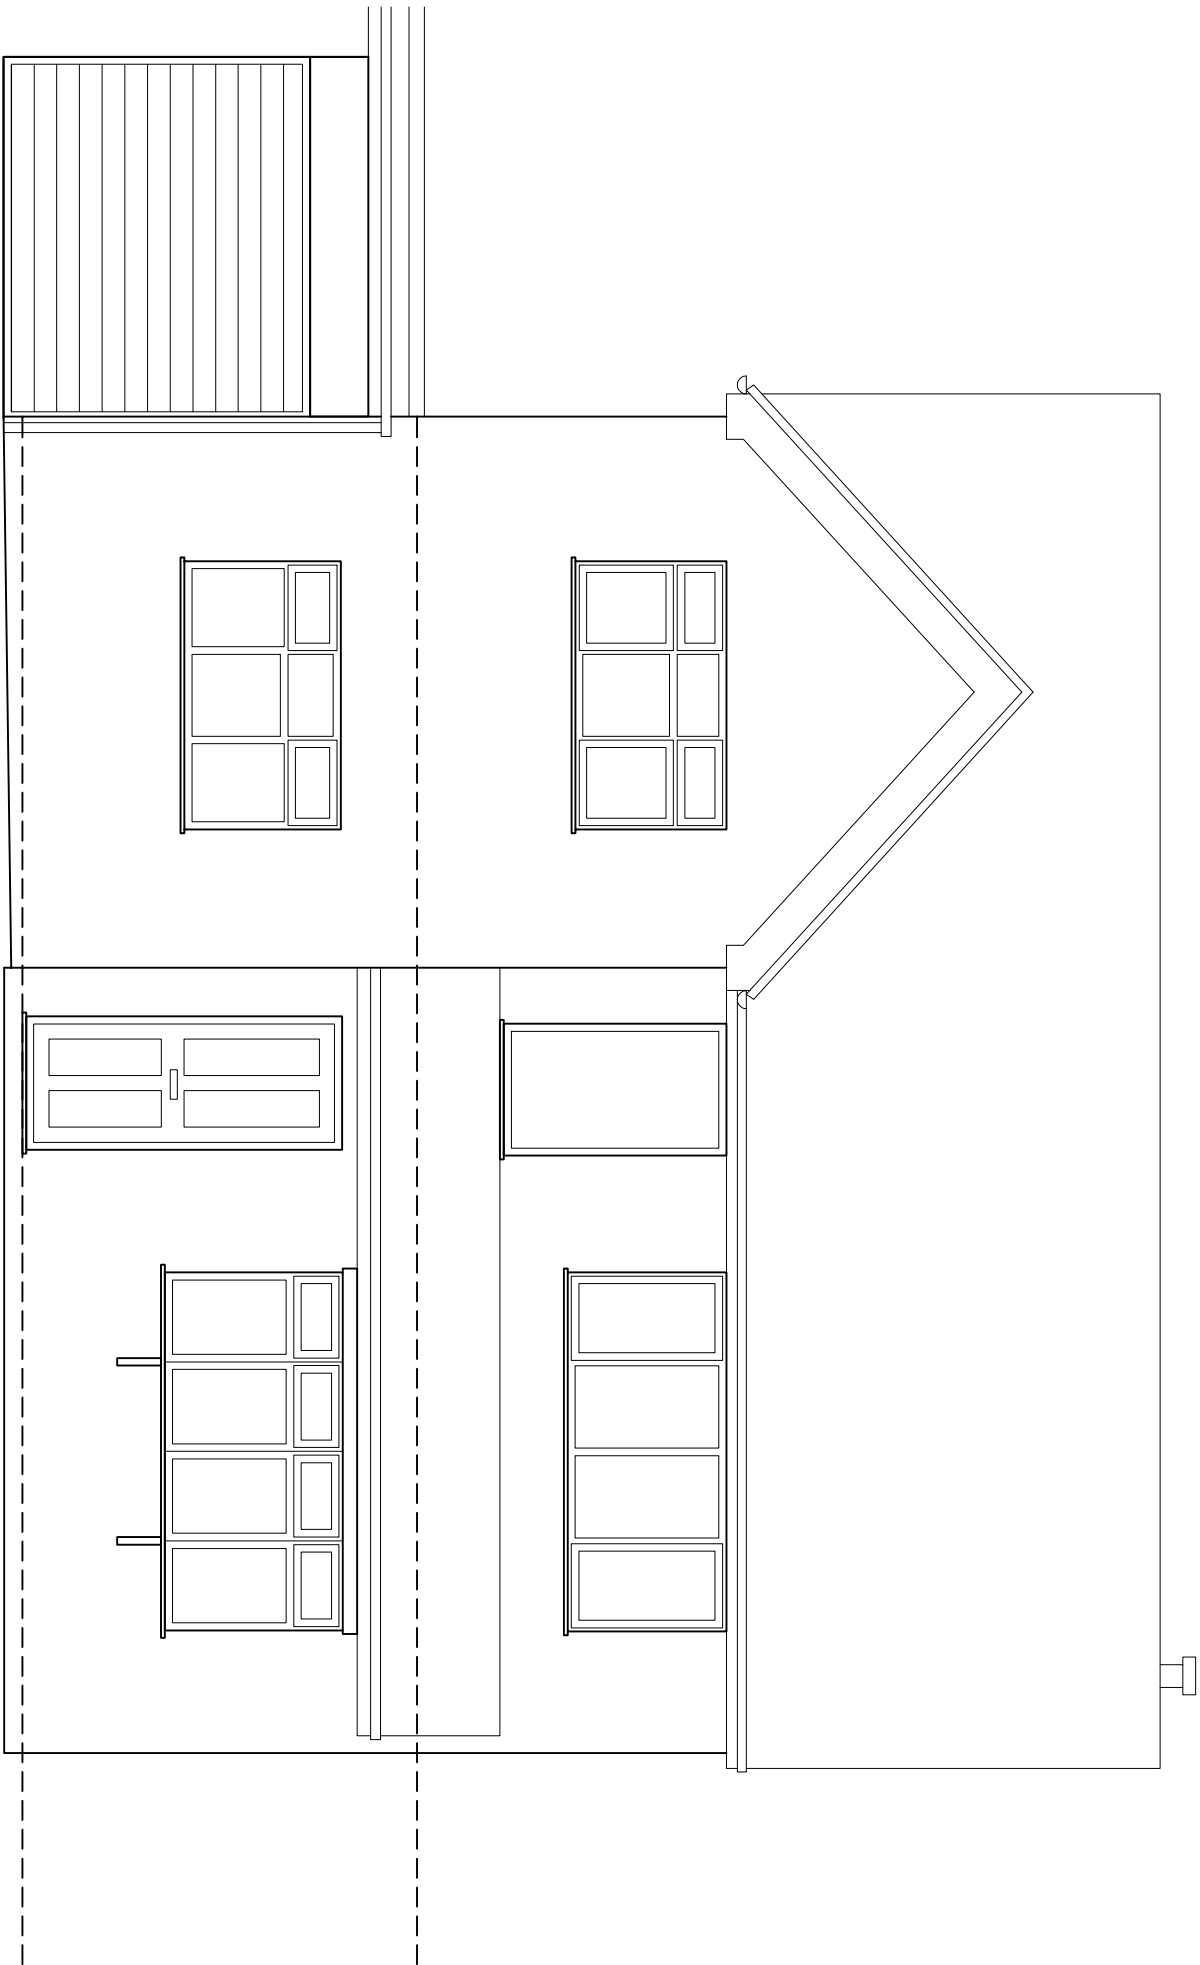


Copyright of this drawing is vested in the Architect and it must not be copied or reproduced without consent. Figured dimensions only are to be taken from the drawing. All dimensions must refer to the site and be responsible for taking and be obtained of any variation between drawing and site conditions. THE ARCHITECT'S OFFICE SHALL NOT BE RESPONSIBLE FOR ANY SUCH VARIATIONS. 


Rev	Down	Comments	Date
-----	------	----------	------

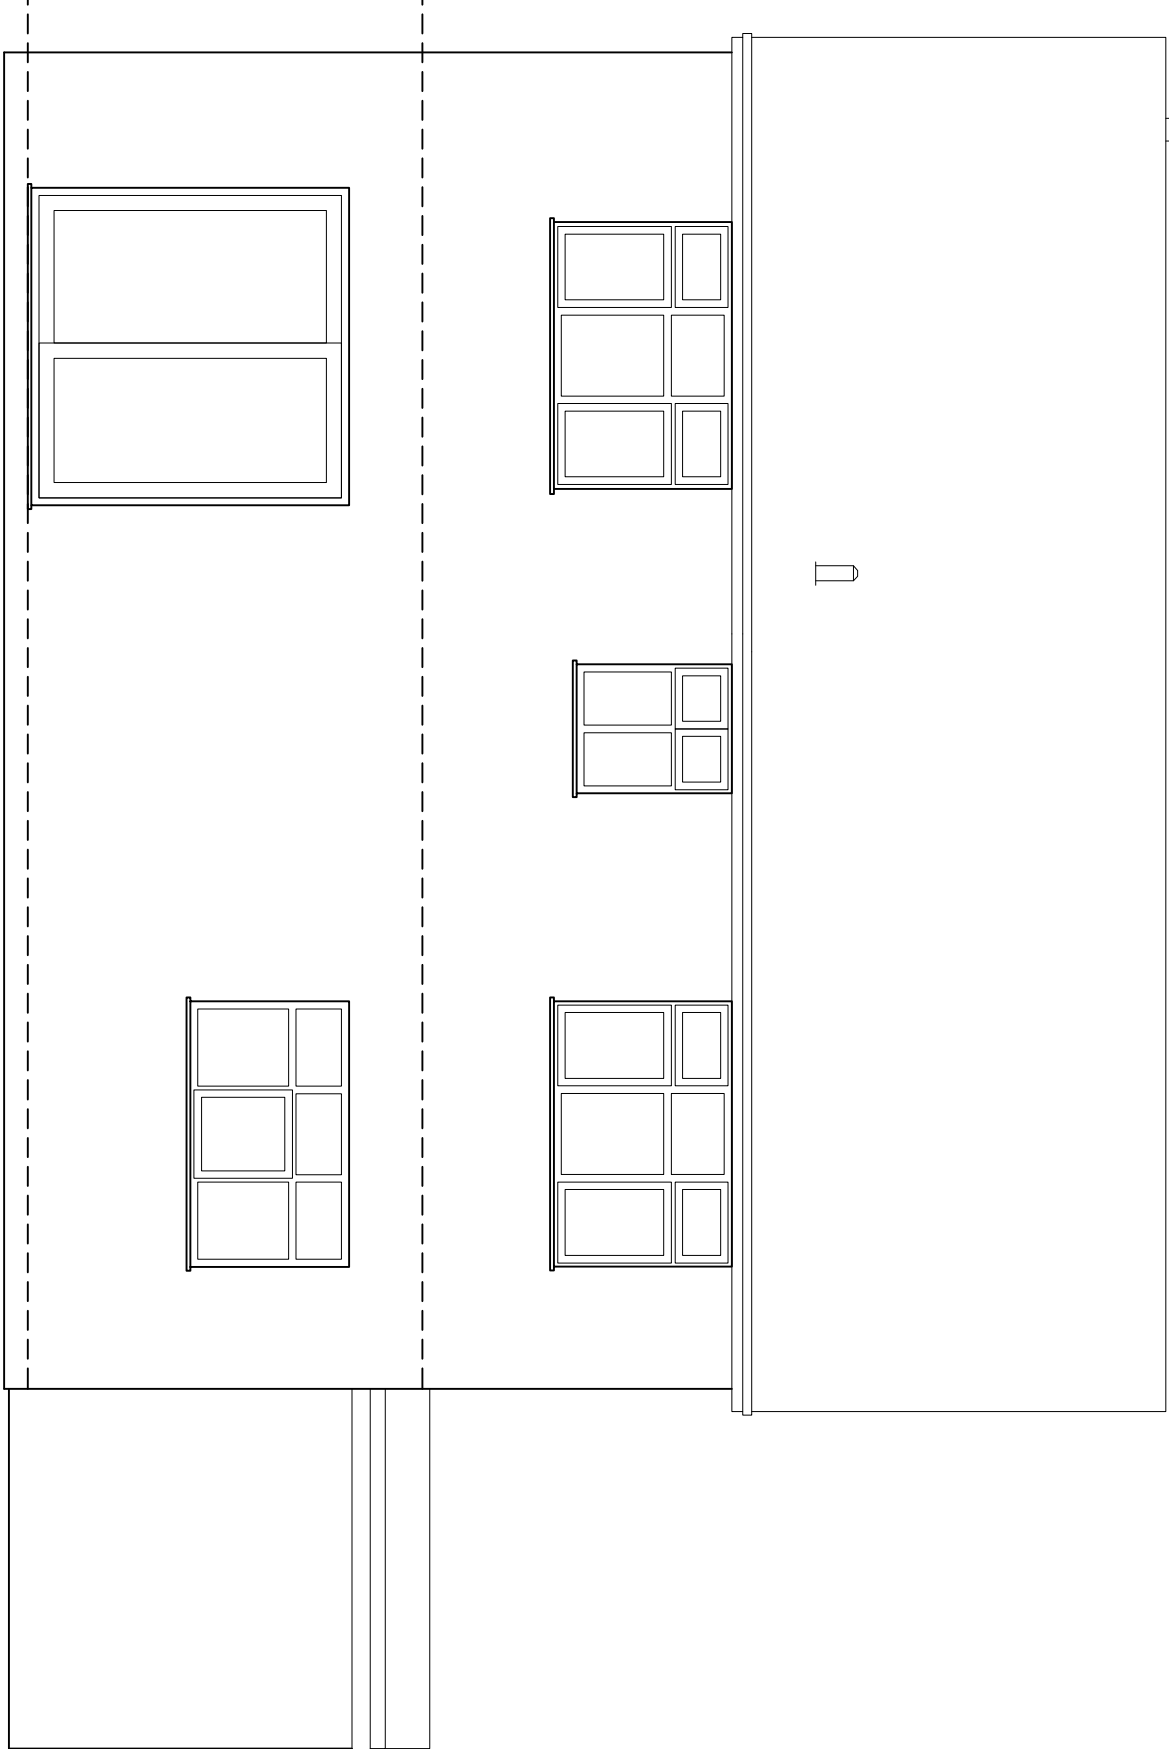


FRONT ELEVATION 1:50

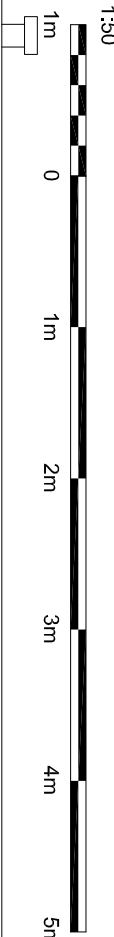

REAR ELEVATION 1:50

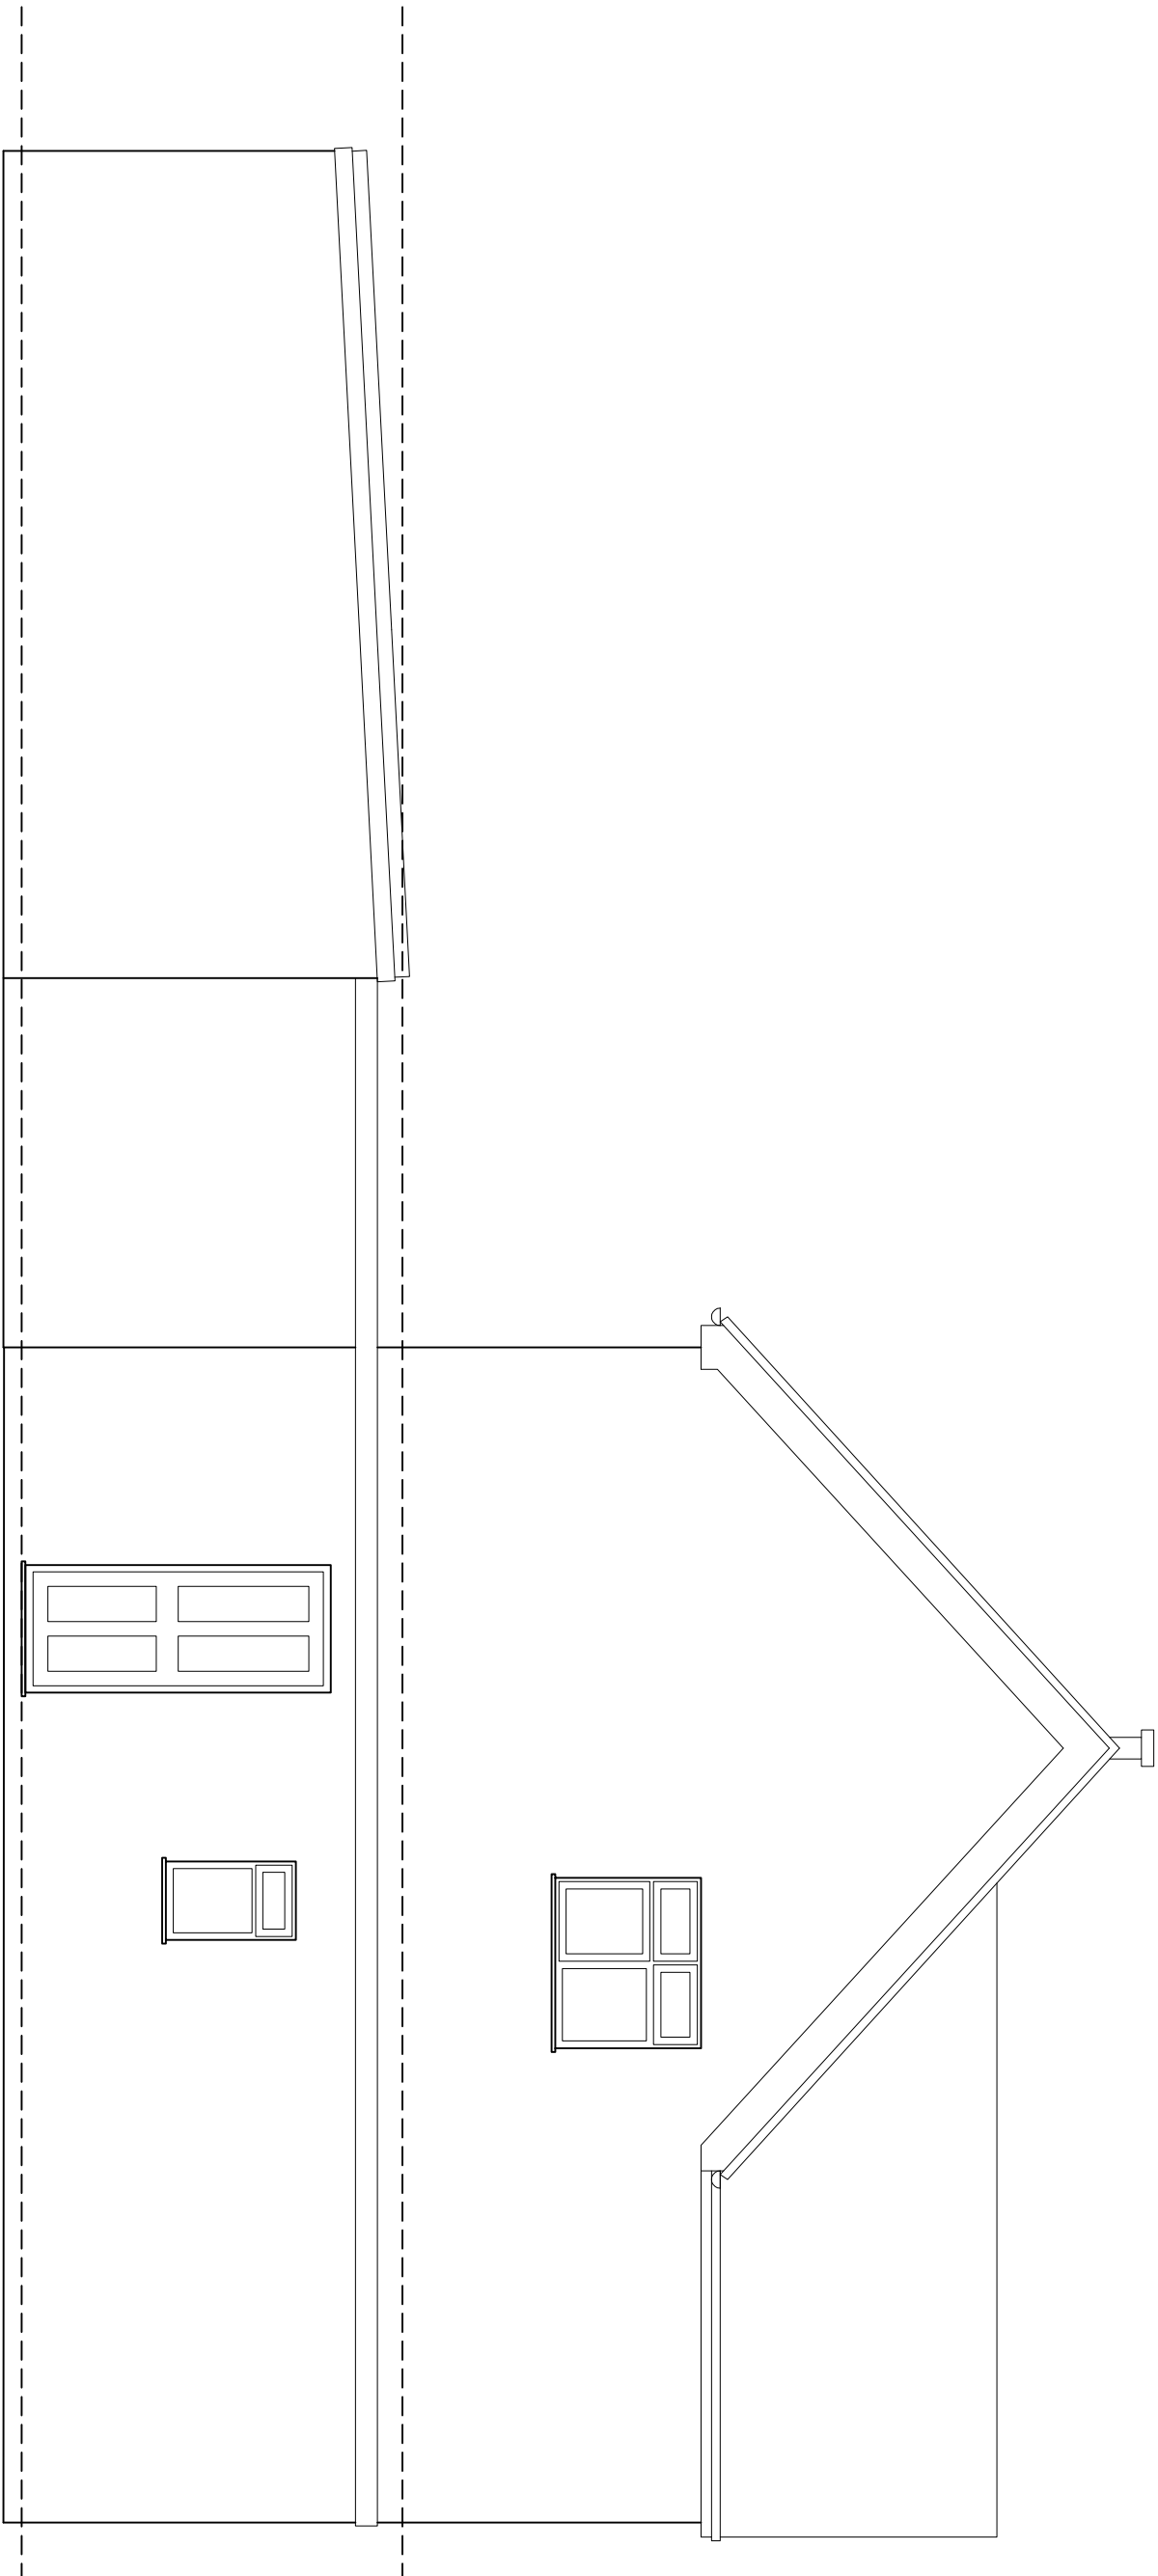


SIDE ELEVATION 1:50

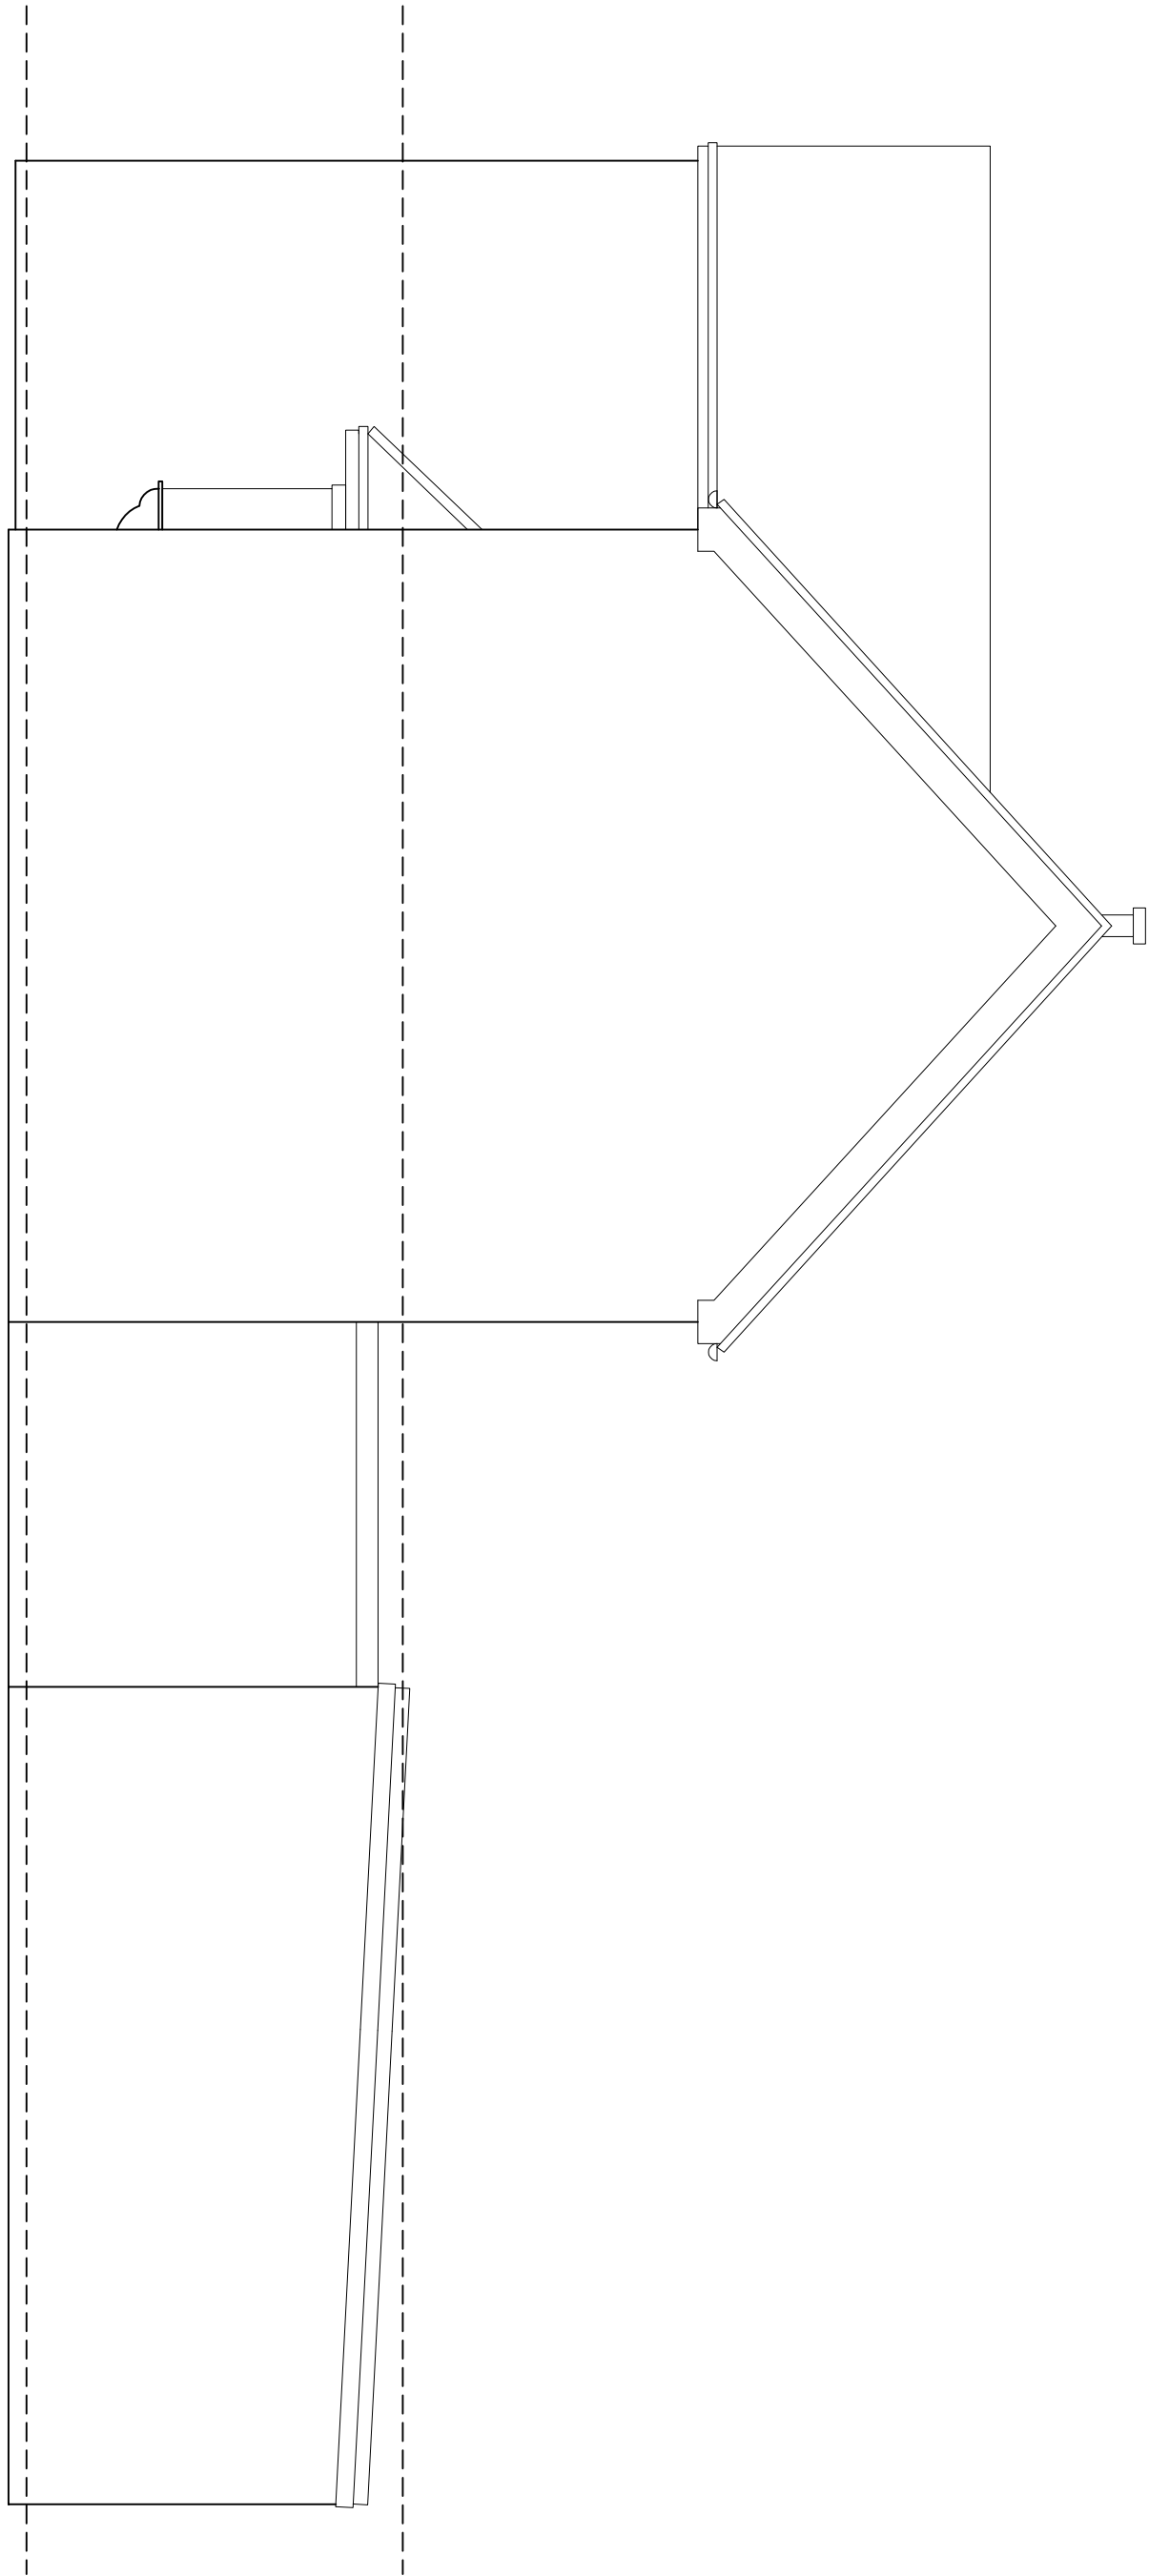


SIDE ELEVATION 1:50




SITE LOCATION PLAN 1:1250

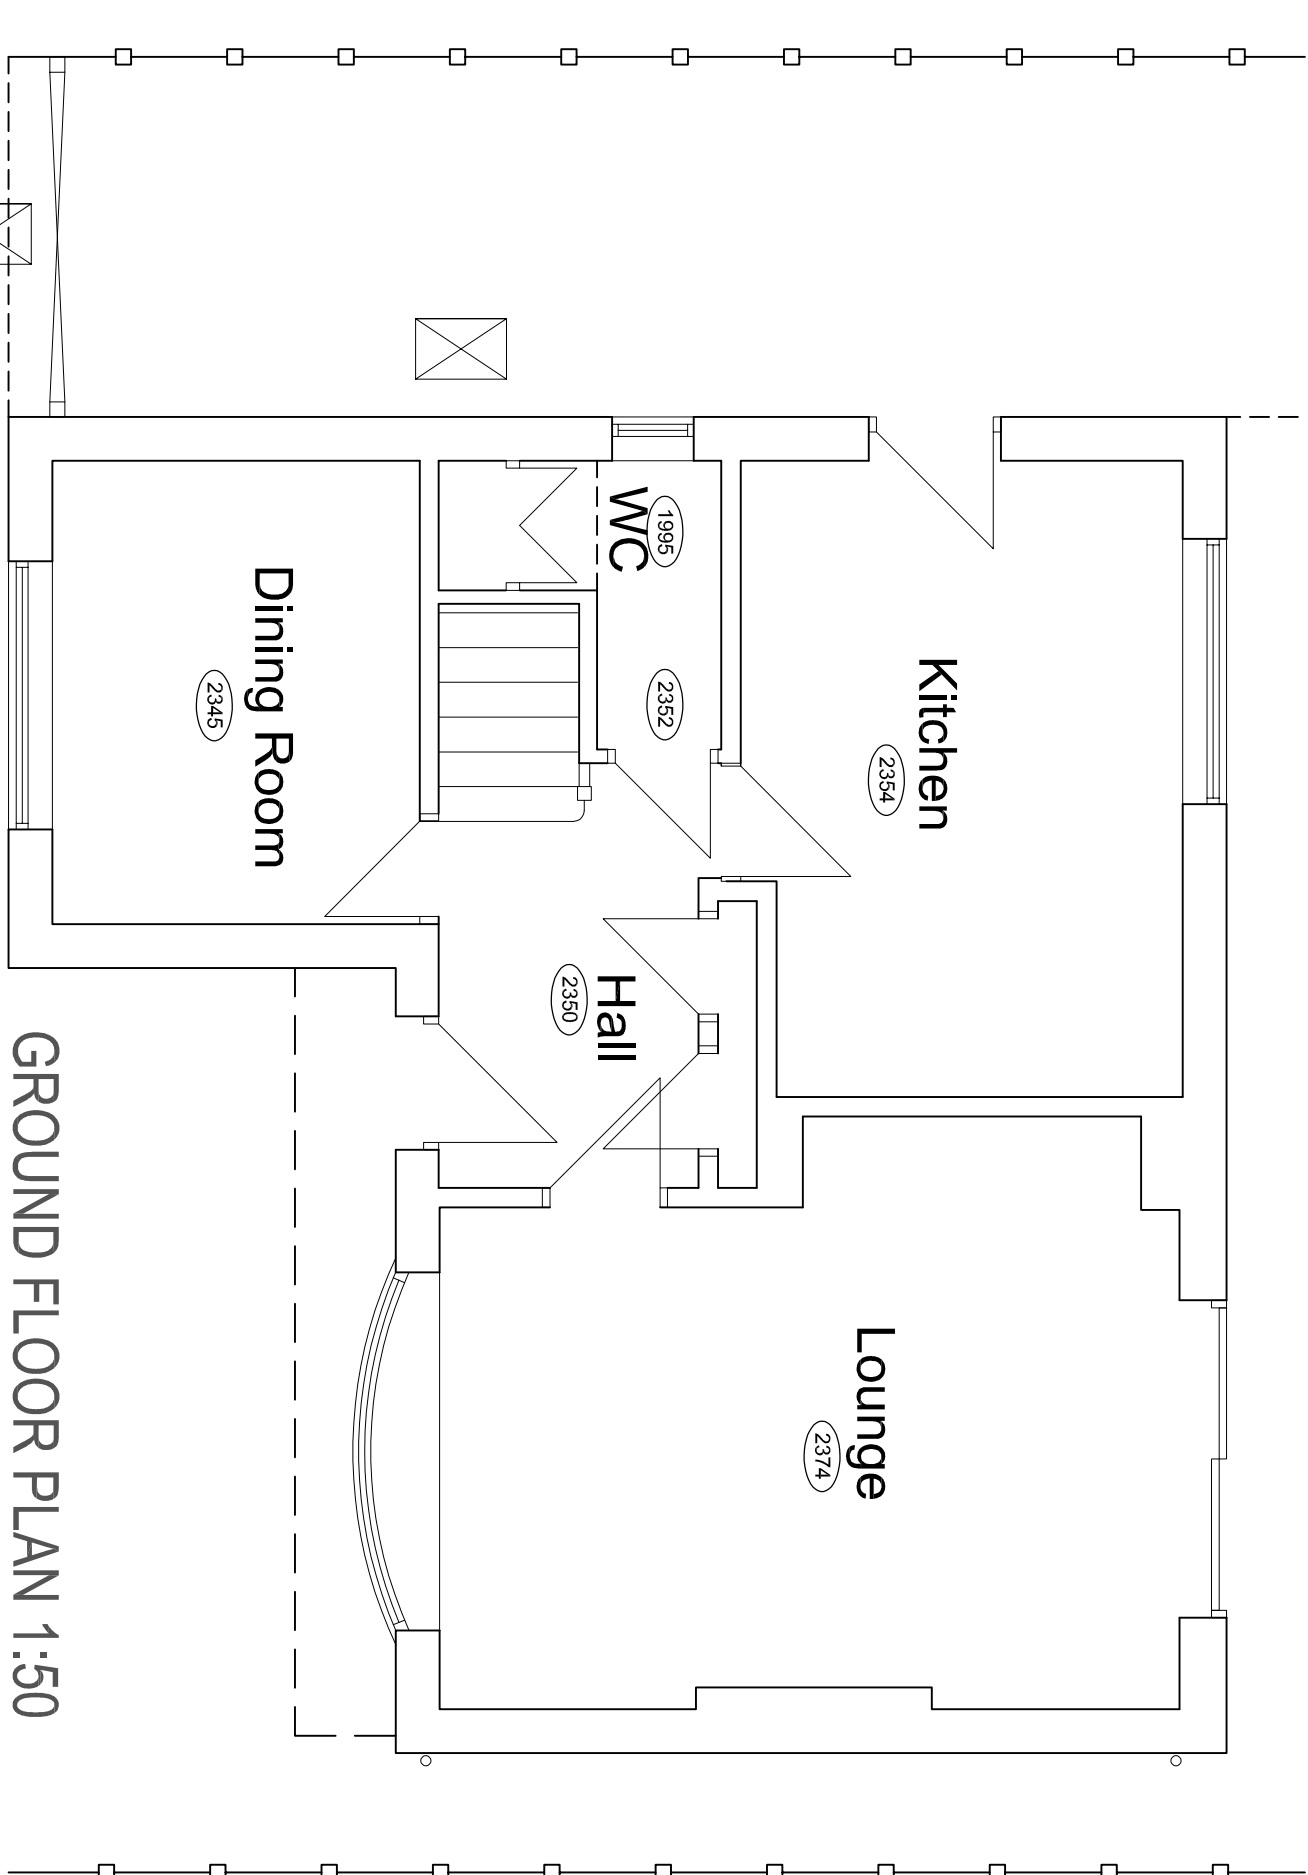


GROUND FLOOR PLAN 1:50

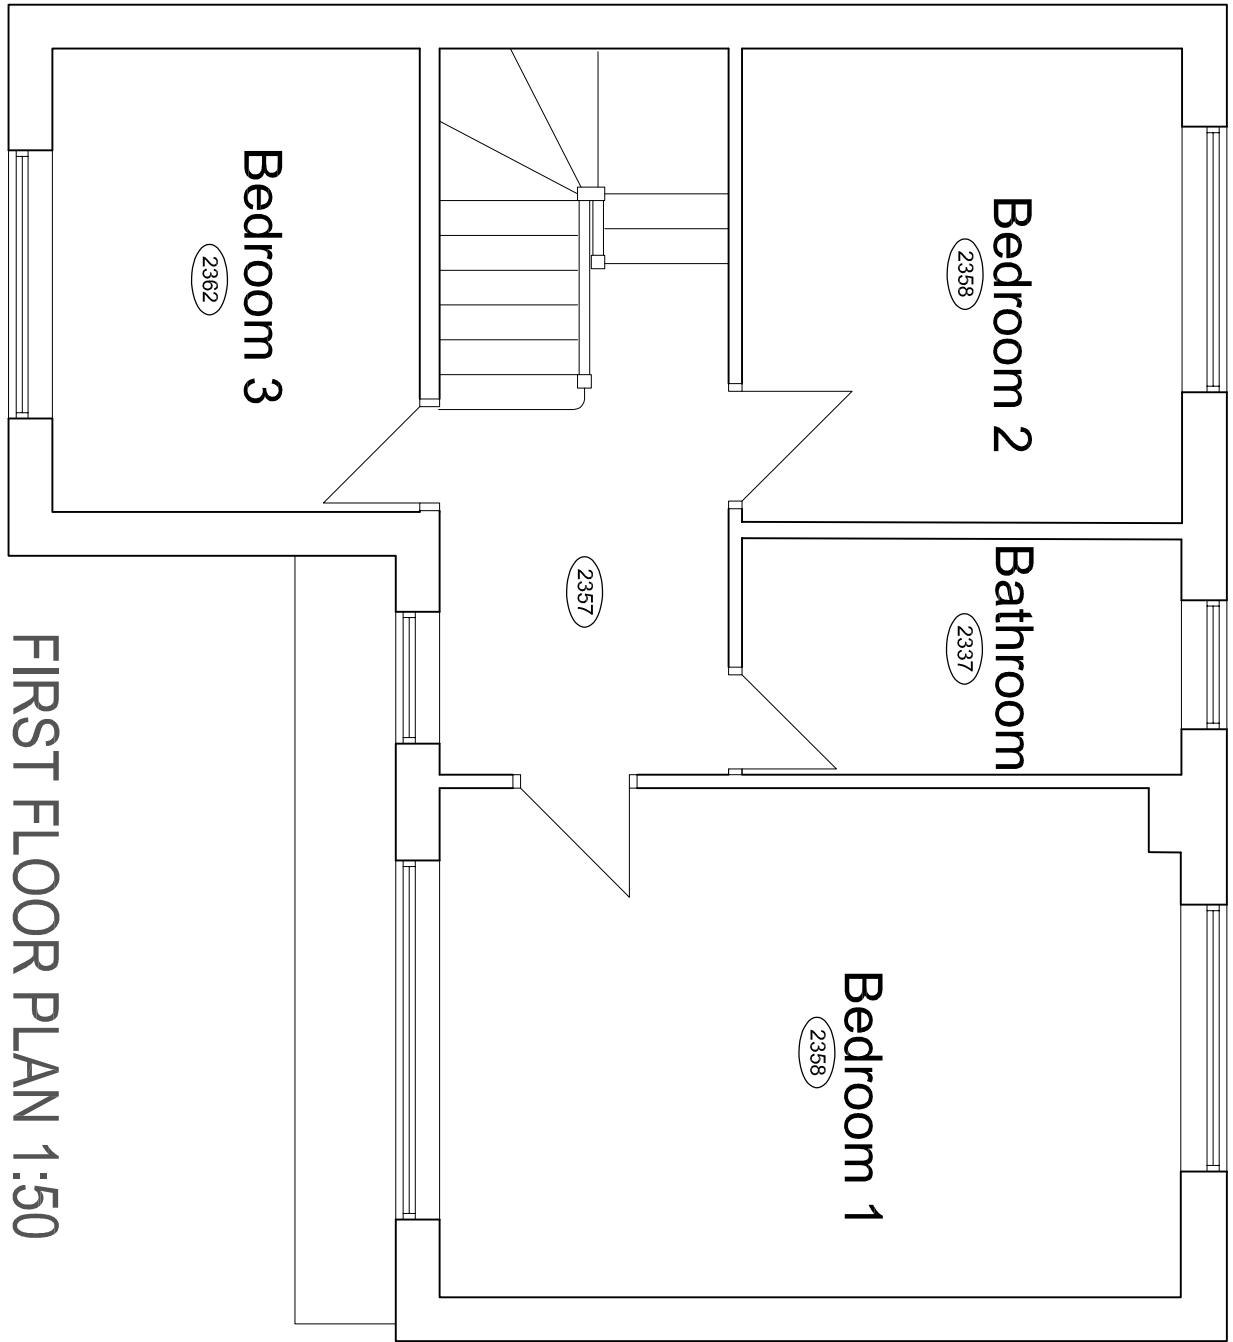

FIRST FLOOR PLAN 1:50

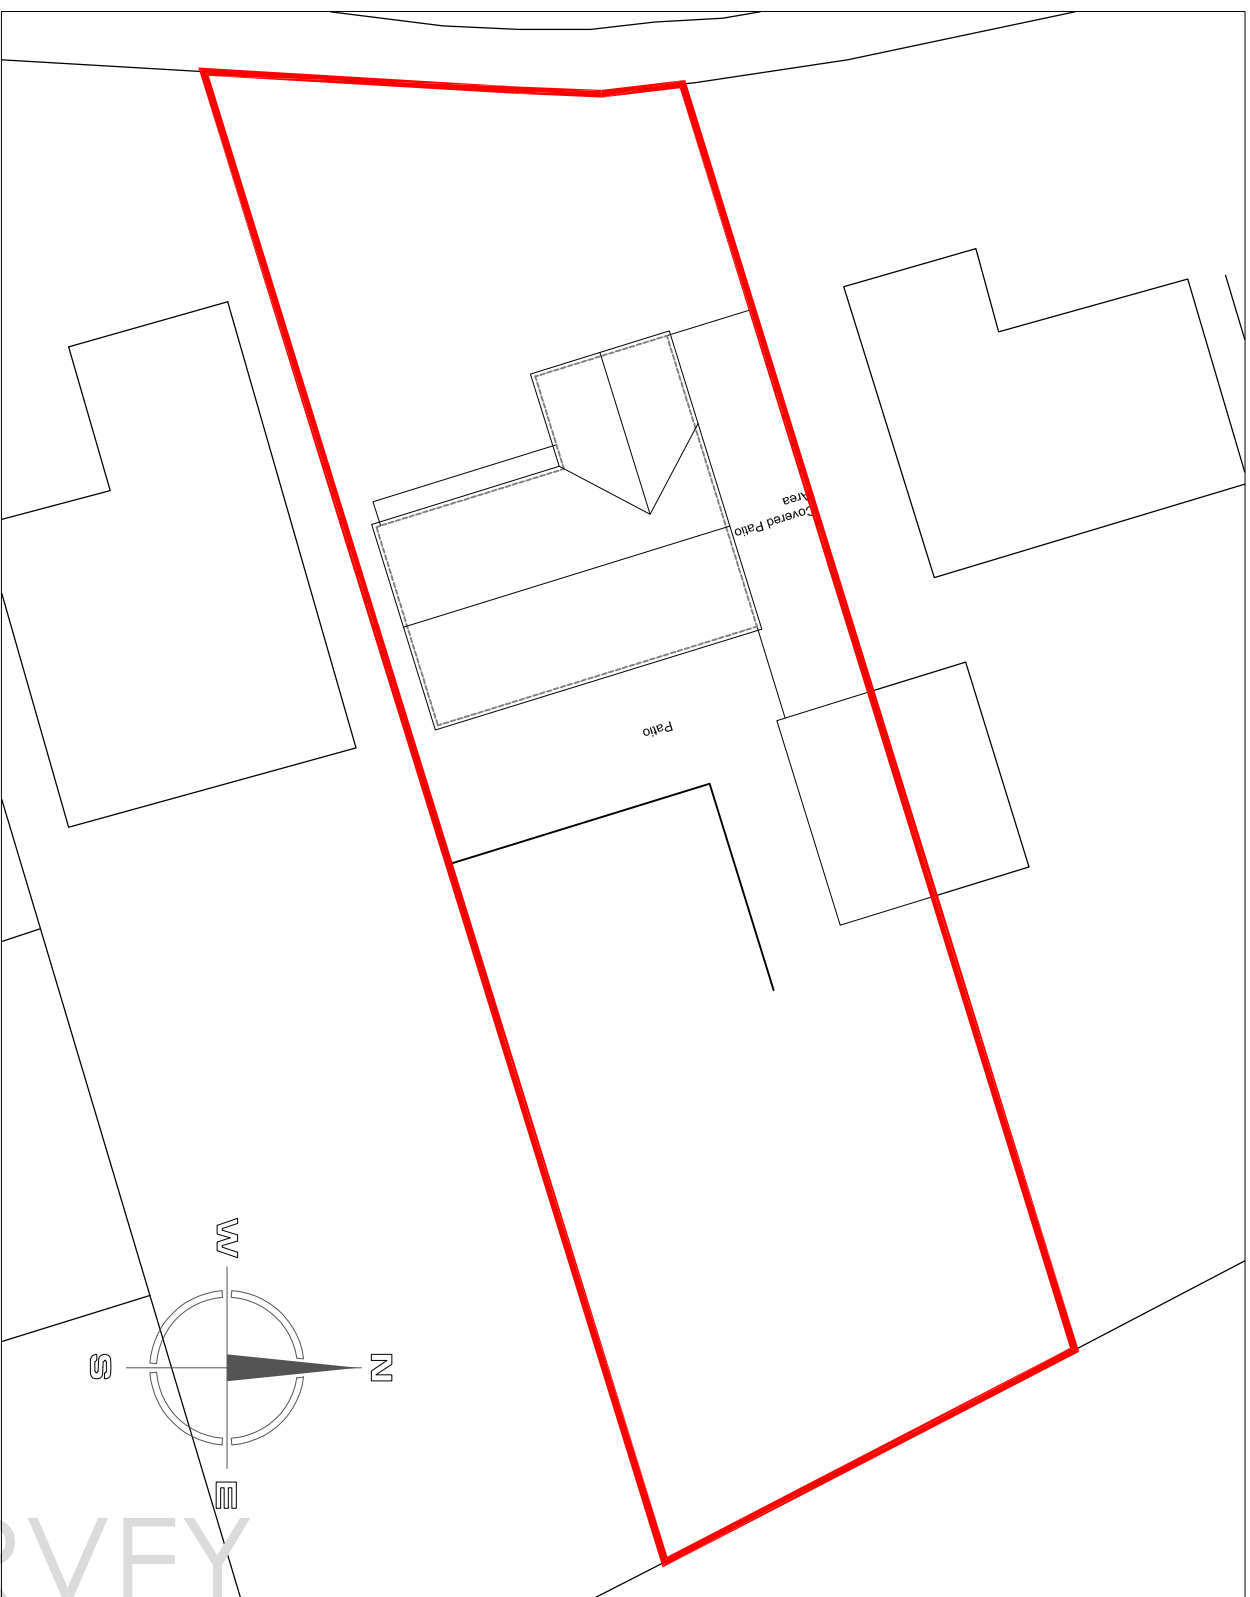

SITE LAYOUT PLAN 1:200

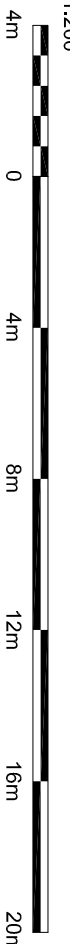

Hewitt & Carr Architects
A. Hewitt & Carr Architects
T. 01539 754889
E. enquiries@hccarchitects.co.uk
W. www.hccarchitects.co.uk

Client
MR AND MRS C BURGONE

Project
PROPOSED SINGLE STOREY TO REAR AT
4 SPODE CLOSE CHEADLE STAFFS
ST10 1DT

Title
PLANS AND ELEVATIONS AS EXISTING

Date
APRIL 2021

Scale
AS NOTED

Project No.
01065 AL(0)01

Rev