


SCALE BAR 1:500

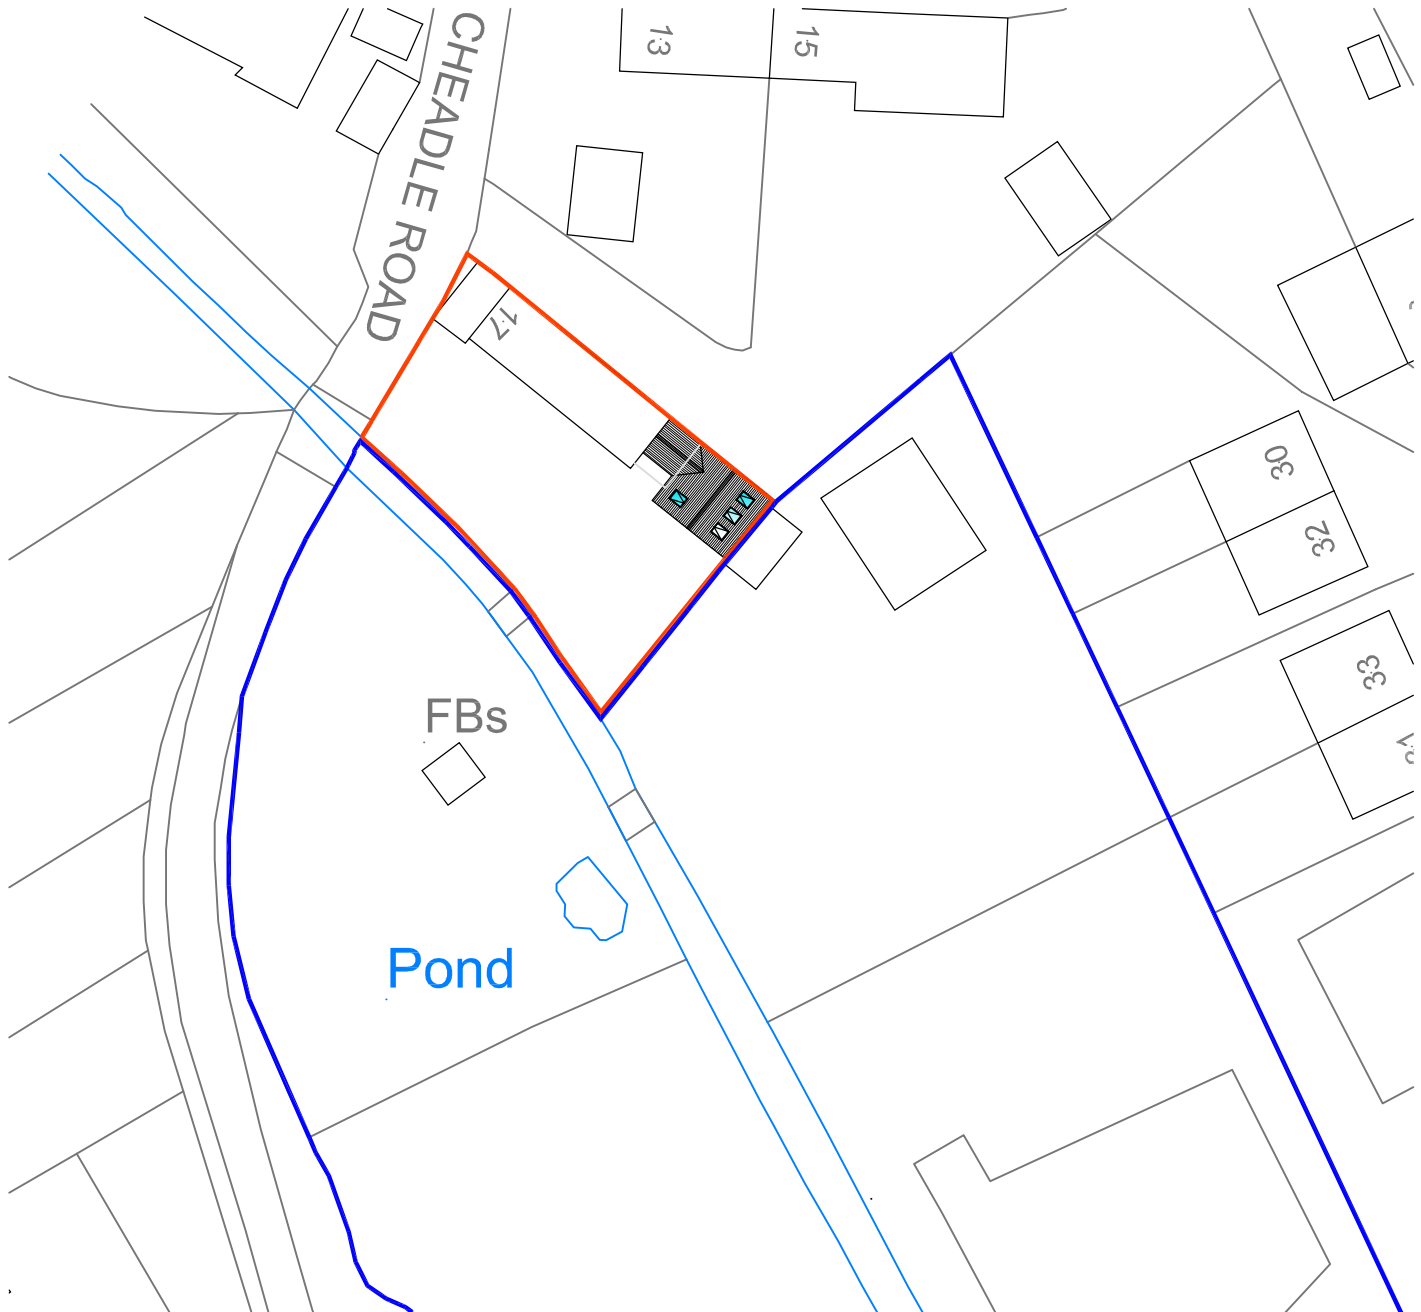

Block Plan 1:500

A4

Proposed Side Extension To Form Utility And Sitting Room At
Brook Cottage, 17 Cheadle Road, Kingsley, Staffordshire ST10 2AP

Mrs. Bevan



Architectural Design Specialists

e : enquiries@jpkdesign.co.uk
w : www.jpkdesign.co.uk

83 Dimsdale Parade East
Wolstanton
Newcastle under Lyme
ST5 8DP
T:01782 622321