


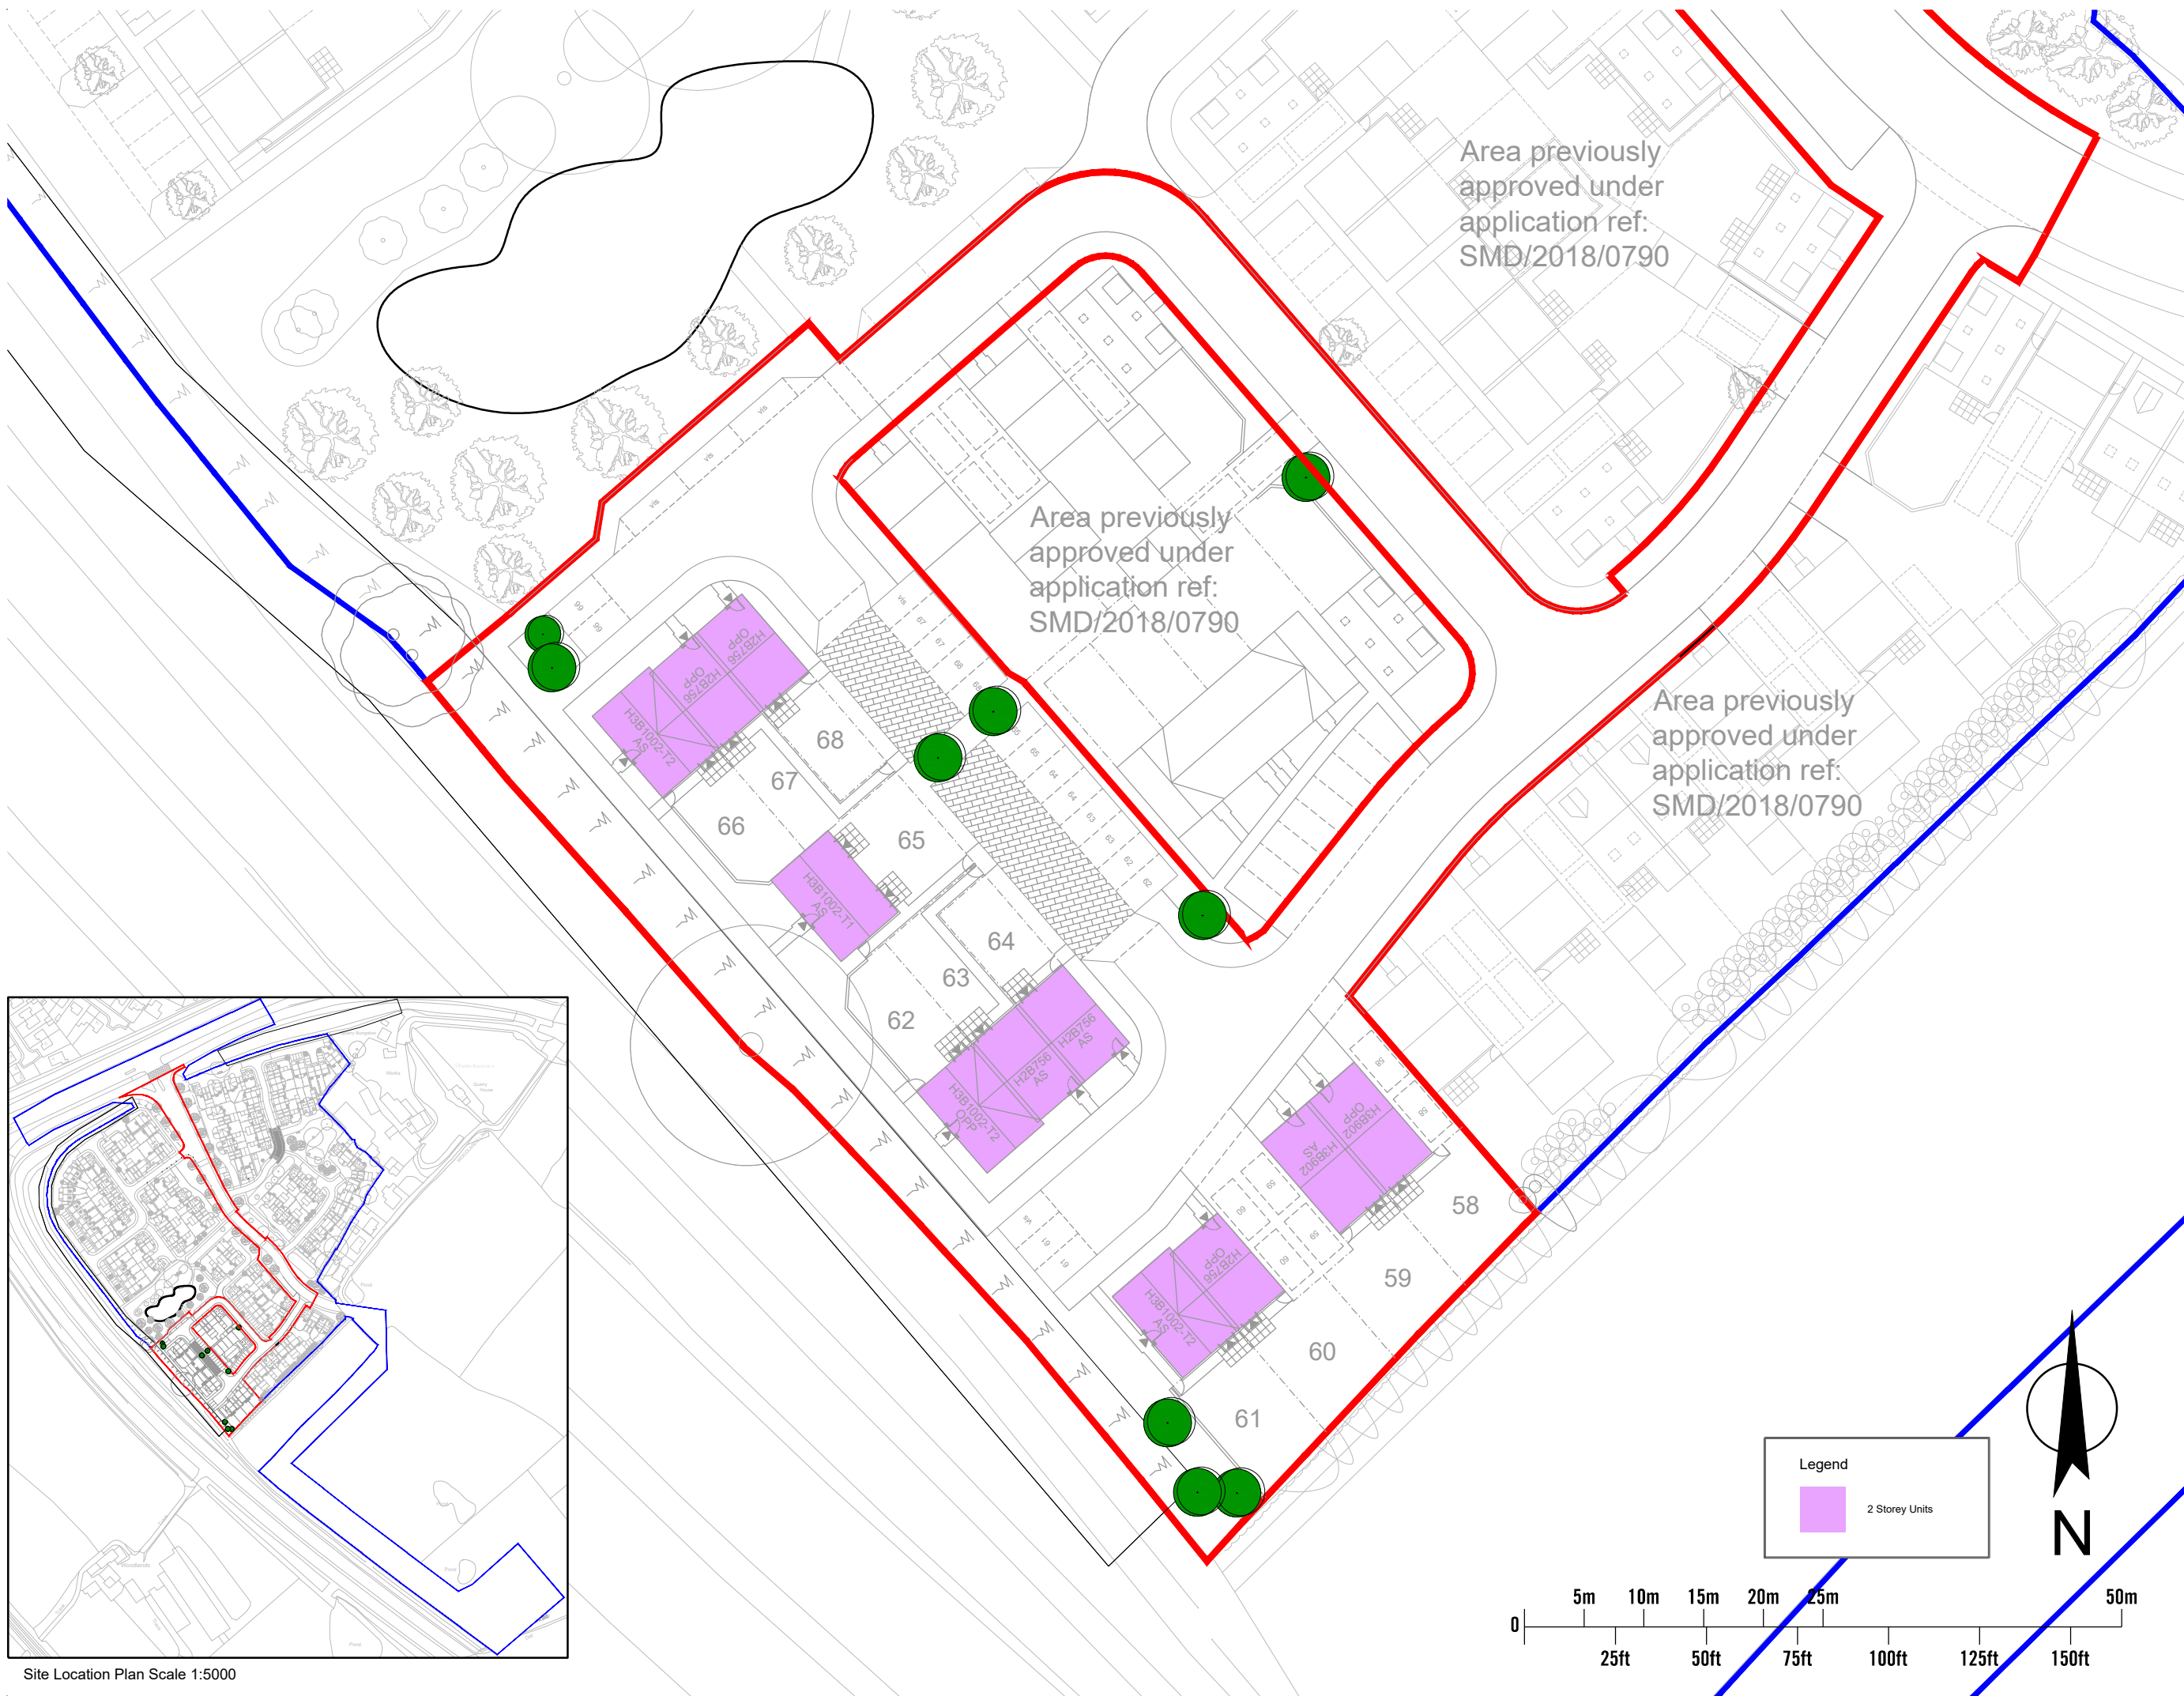

Site Location Plan Scale 1:5000

This drawing is the copyright of Roberts Limbrick Ltd and should not be reproduced in whole or in part or used in any manner whatsoever without their written permission.
Use only figured dimensions and report any discrepancies or omissions to the Architect immediately.

rev.	date	description
-	-	-

Roberts Limbrick ARCHITECTS

project
RESIDENTIAL DEVELOPMENT
PHASE 1
BLYTHE VALLEY
SOUTHEAST CORNER REPLAN

client
ST. MODWEN HOMES

drawing
PROPOSED HEIGHTS PLAN
-
-
-

status
PLANNING

ROBERTS LIMBRICK LTD
The Carriage Building, Bruton Way,
Gloucester, GL1 1DG
The Estates Office, 25 - 26 Gold Tops,
Newport, NP20 4PG
T. 03333 405 500
mail@robertslimbrick.com
www.robertslimbrick.com
Registered Office : England No. 06658029

scale	1/500 @ A3	originator code	8641			
date	April 2021	author	-			
drawing number	R9051-RLA-21-XX-DR-A-2307	rev.	-			
region	originator	year	level	type	code	number