Reproduced from the OS Vector Ordnance Survey map with the permission of Ordnance Survey on behalf of The Controller of Her Majesty's Stationary Office, c Crown Copyright Licence: bpArchitecture, 93 High Street, Biddulph, Staffs ST8 6AB

0 10 25 50 75m

GRAPHIC SCALE 1:1250

North

Copyright: of this drawing is vested in the Architect and it must not be copied or reproduced without consent. **Approval**: *This drawing is issued for Planning purposes only. Please note that paper prints of this drawing may not be an accurate reproduction of the given scale. Key dimensions are noted for reference.* Unless marked as such, the drawing should not be used for construction purposes. Detailed setting out drawings will need to be supplied for tender and construction purposes. Figured **dimensions only** are to be taken from this drawing.
All dimensions and levels are to be checked on site, prior to commencement. All contractors are to be responsible for taking and checking all dimensions relative to their work. Dimensions are in millimetres unless otherwise stated. bpArchitecture are to be advised of any variation between drawings and site conditions. This drawings is to be read in conjunction with all other consultants' drawings, specifications and schedules.....IF IN DOUBT ASK

Rev.	Drawn	Comments	Date
1	DD	For Client Comment	17 June 2021
2	DD	Planning Application	28 June 2021

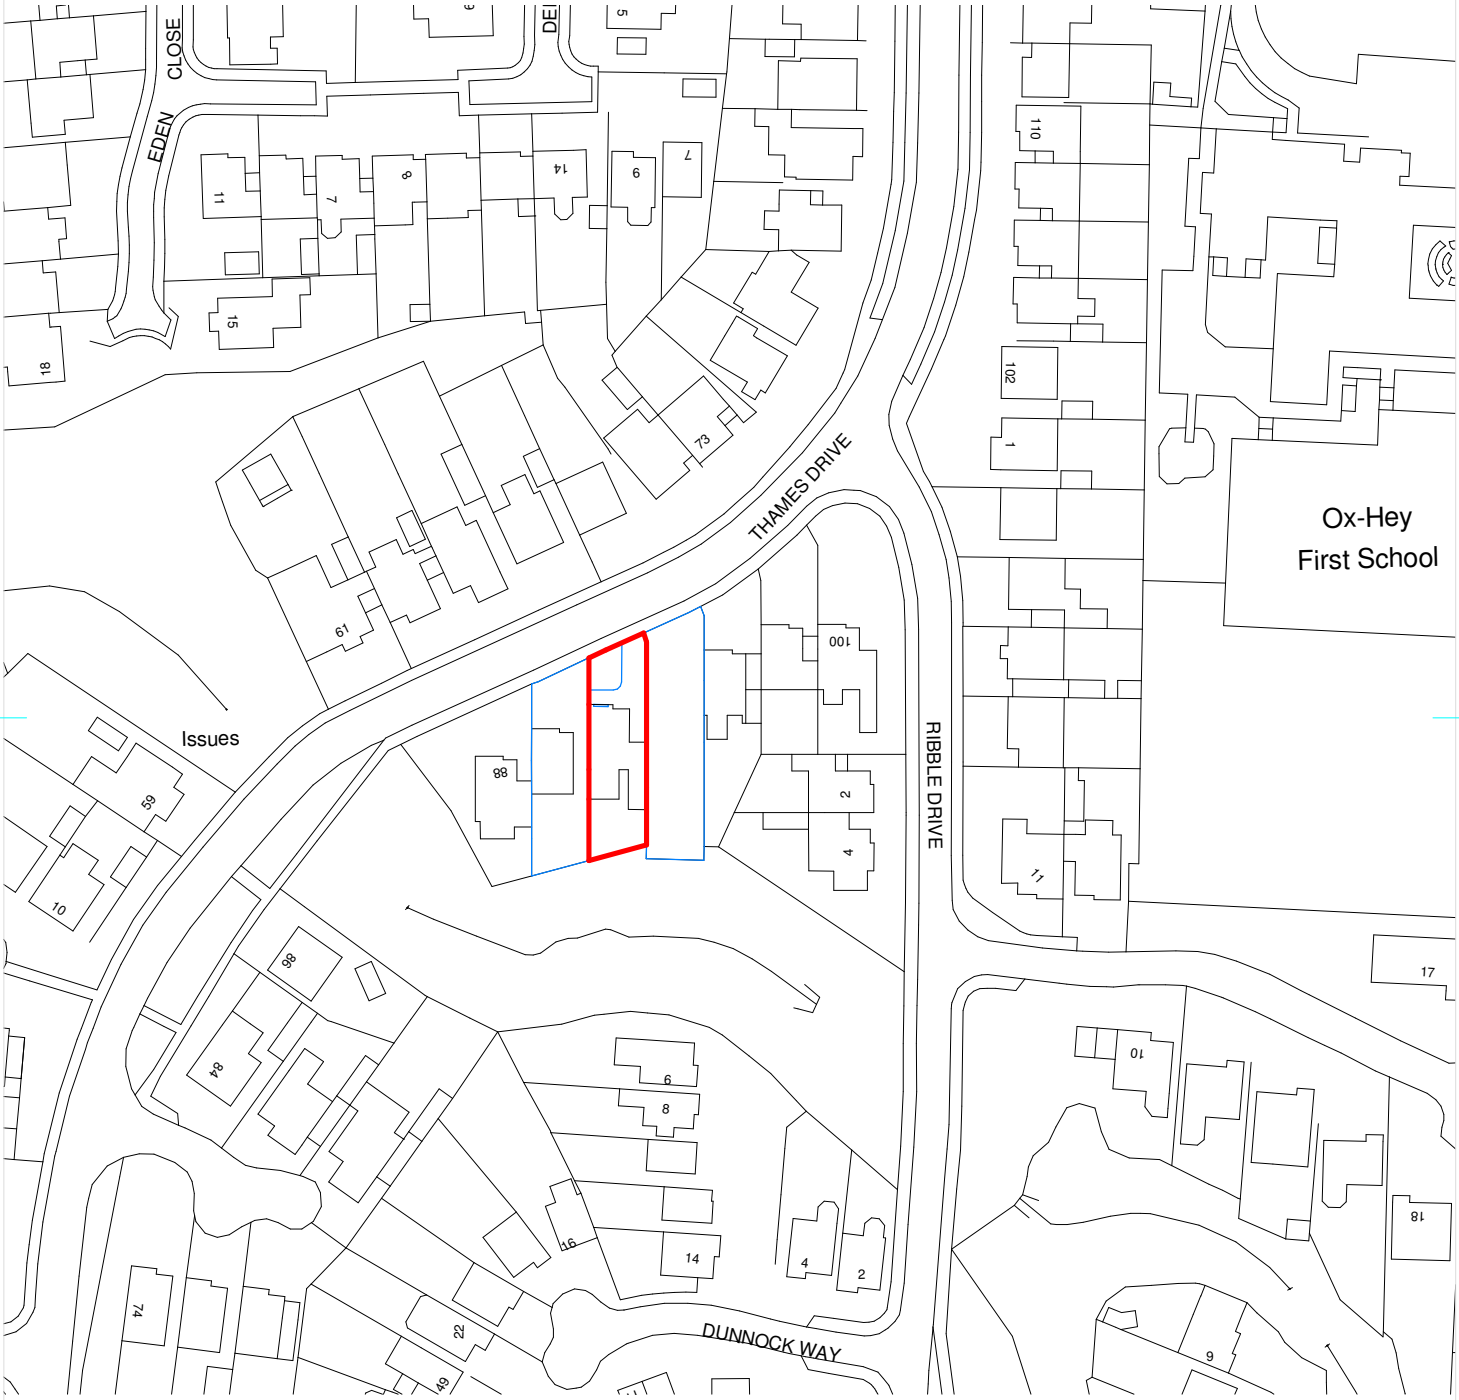

Approval: This drawing has been prepared soley for the purposes of obtaining either Planning Consent or Building Regulation Approval.
Do not use this drawing for construction purposes unless marked 'For Construction'; it may be necessary to augment/ amend the drawing for this purpose.

Client **Mr D Cheung**

Project **20-055 - Single Storey Porch to 92 Thames Drive, Biddulph, ST8 7JF**

Title **Site Location Plan**

Project No **20-055** Drawing No. **AS(0)101** Rev **P 2**

Date **August 2020**

Scale @A4 **1 : 1250**

Status **RIBA Stage 3: Planning**

Drawn **DD**

Checked **BSP**

bp Architecture
☎: 01782 515 555
✉: Enquiries@bpArchitecture.co.uk
: www.bparchitecture.co.uk
93 High Street Biddulph Staffs ST8 6AB
Architects - Interior Designers - Landscape Architects

File Ref: BPA:\