



# mayfair 1

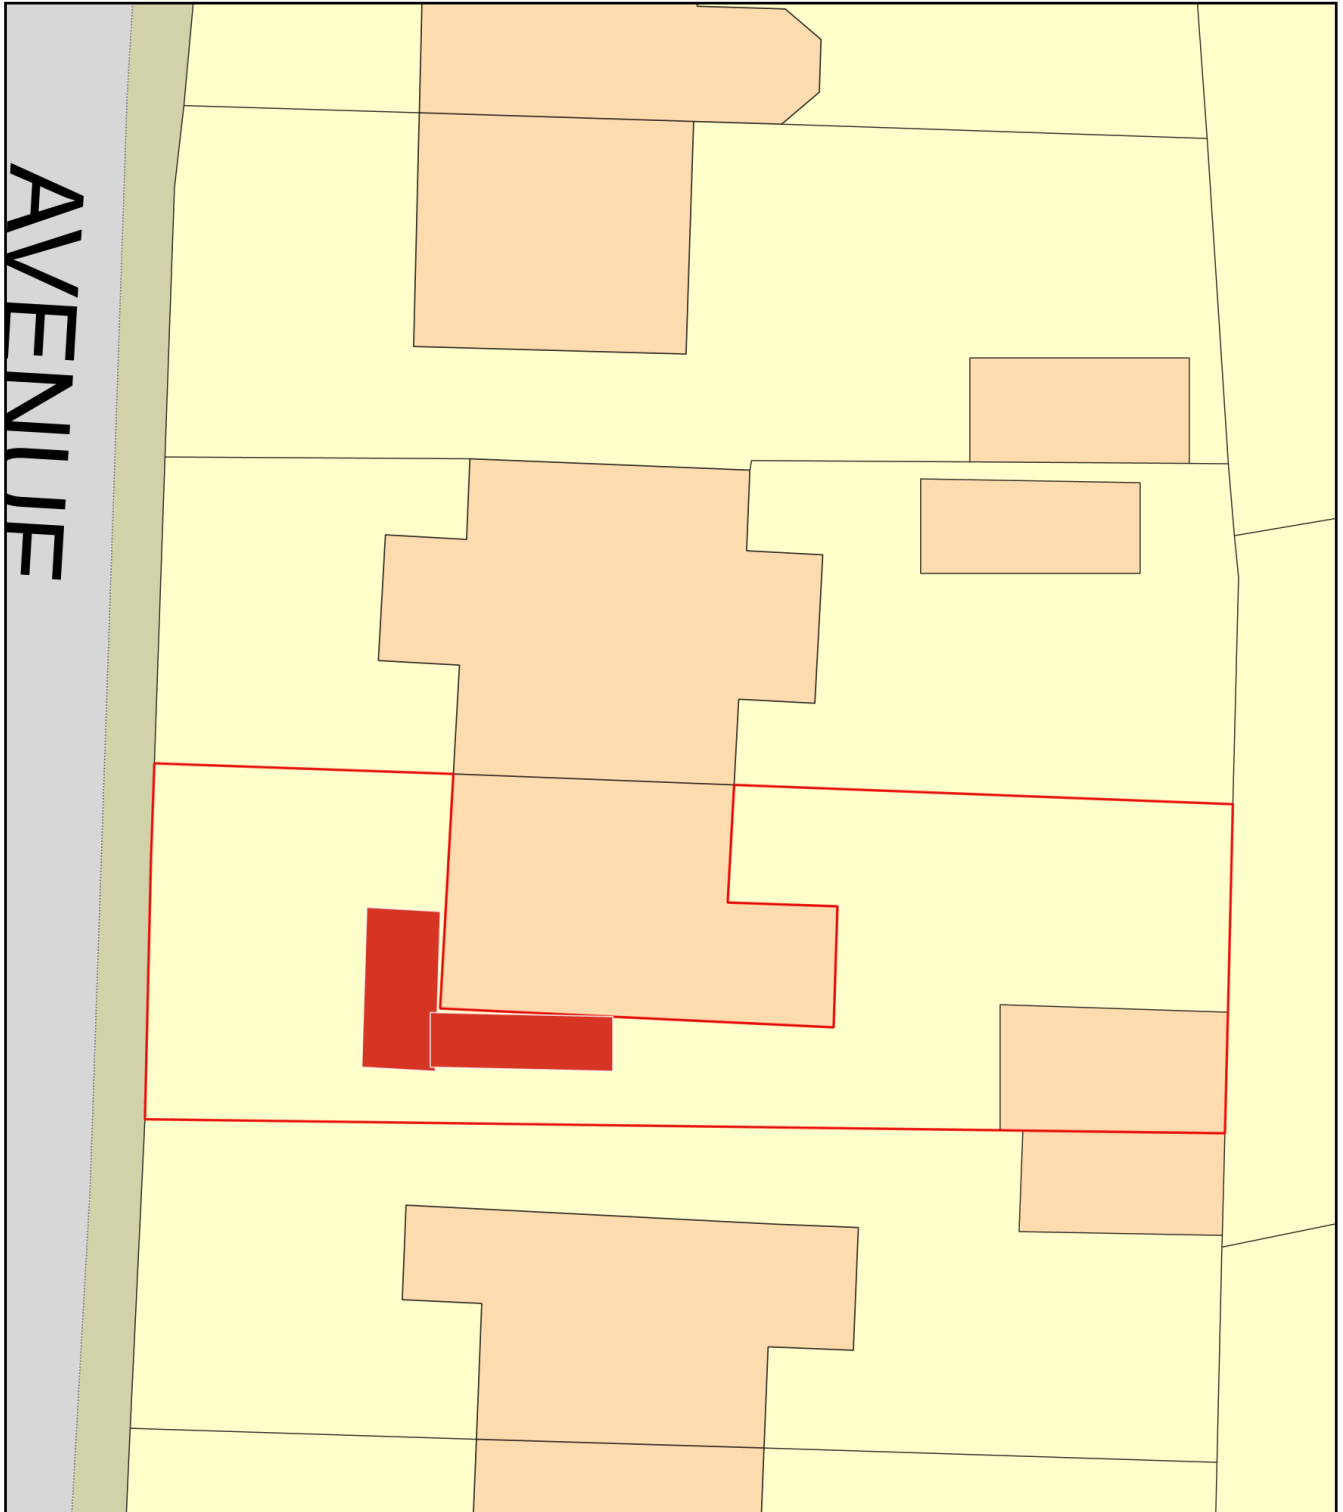

0 10  
Metres

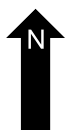

Plan Produced for: James manlove

Date Produced: 28 Jun 2020

Plan Reference Number: TQRQM20180214546632

Scale: 1:200 @ A4