





Ordnance Survey, (c) Crown Copyright 2021. All rights reserved. Licence number 100022432

Proposed Block Plan

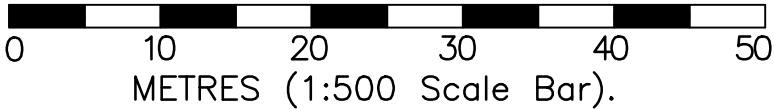

Scale 1:500

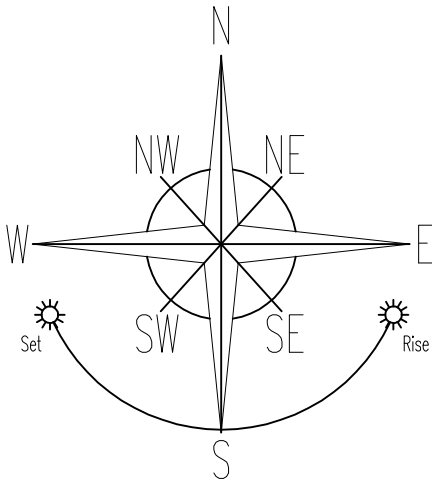

Ordnance Survey, (c) Crown Copyright 2021. All rights reserved. Licence number 100022432



LOCATION PLAN
(SCALE 1:1250)

NOTES
ALL DIMENSIONS TO BE CHECKED ON SITE PRIOR
TO CONSTRUCTION OR MANUFACTURE.

SUBJECT TO PLANNING
APPROVAL.

Rev	Comments	Date
*	*	*
PROJECT		
Proposed rear dormer extension @ 31 Park Road Werrington ST9 OEB for Mr and Mrs Burnett		
DRAWING TITLE		
Location Plan and Block Plan.		
STATUS		
Planning Approval		
DRAWN	CHECKED	DRAWING NO.
*	*	1036_AS[0]01
SCALE @A3	As Shown	
DATE		
28/06/2021		
		REV.
		*