


HARRISON WOOD
Architecture + Construction Consultants
Structural Design Services
Martin A. Levie
BA(Hons)Arch. ICIOB. FFB.
Unit 3, Studio 2, Silverdale Enterprise Centre,
Silverdale Ent. Park, Kents Lane, Silverdale,
Newcastle-under-Lyme, Staffs. ST5 6SR

Tele : 01782 - 711144
Mob : 07970 - 308358
E : harrisonwood.consult@gmail.com
Property Consultant and Registered Building Expert Witness

MR AND MRS M. FRAIN
ST. ANNES COTTAGE, CHURCH ROAD
BROWN EDGE, STOKE-ON-TRENT
EXISTING CONDITIONS SURVEY PLAN
GROUND FLOOR LEVEL

DRAWING NO. HWA 1658 / 001
SCALE : - 1 : 50 AT A3
APRIL 2021

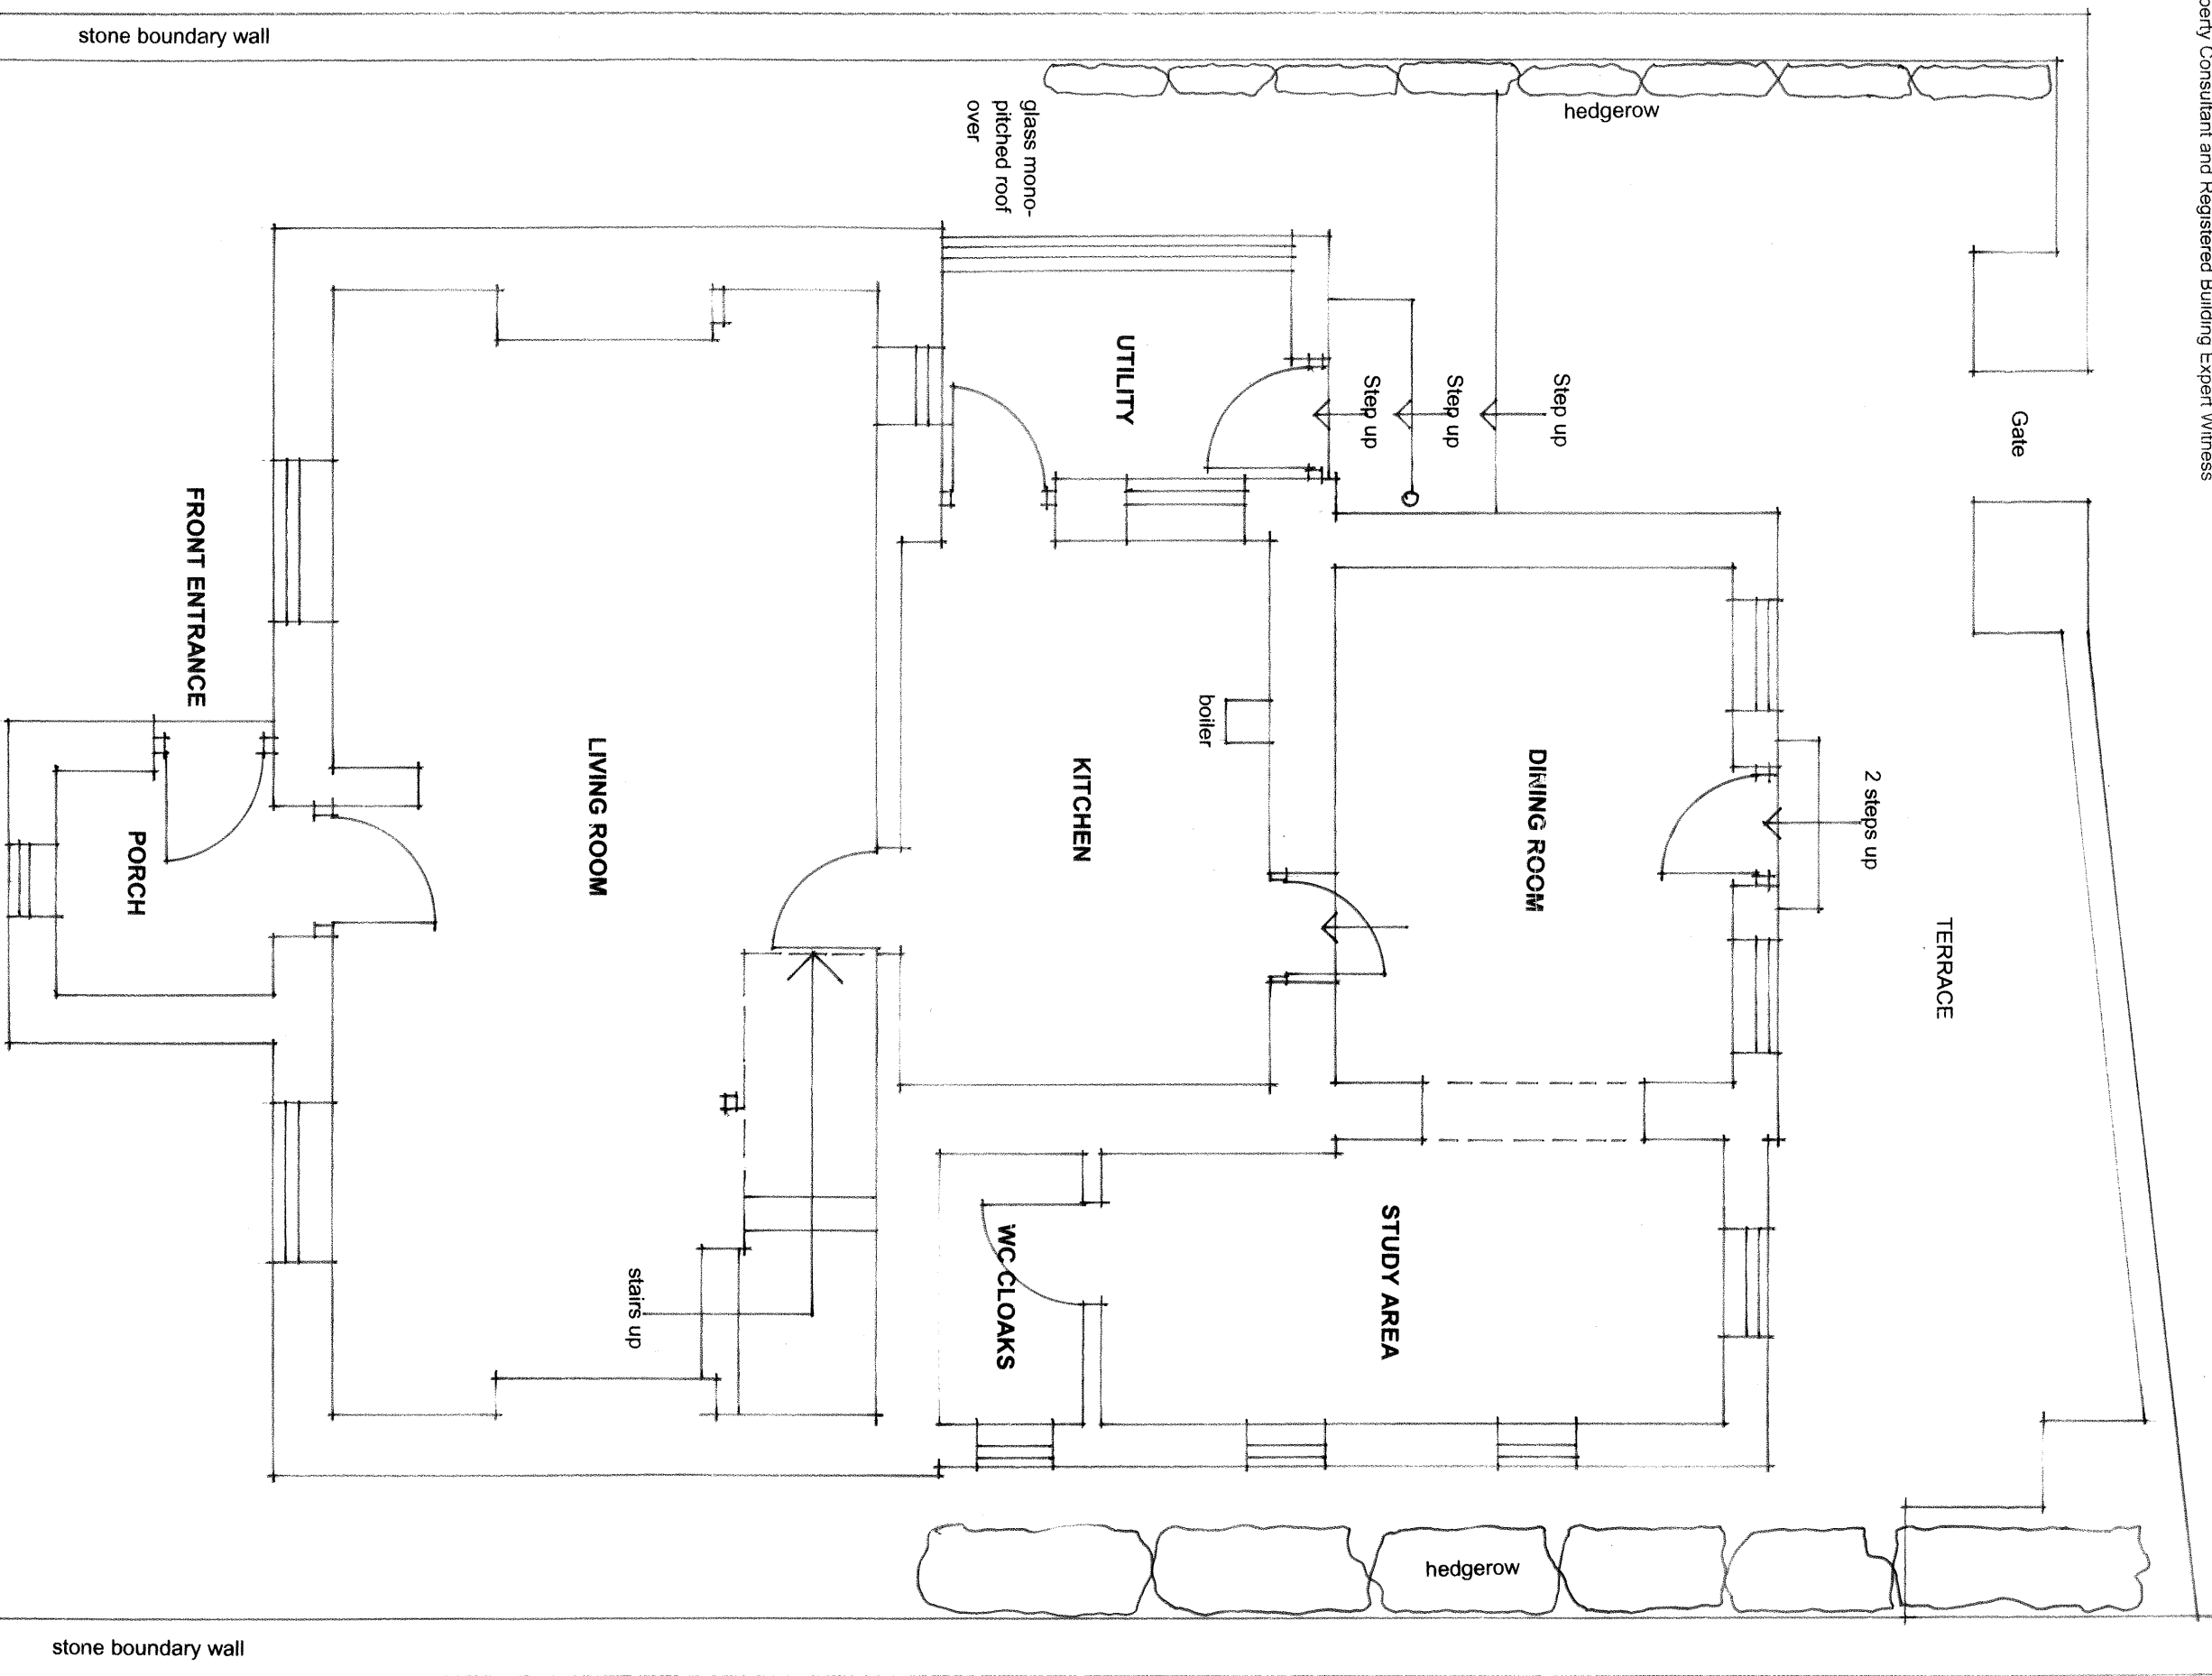

0m 1m 2m 3m 4m 5m

SCALE 1:50