

HARRISON WOOD

Architecture + Construction Consultants
Structural Design Services

Martin A. Levie

BA(Hons)Arch. ICIOB. FFB.

Unit 3, Studio 2, Silverdale Enterprise Centre,
Silverdale Ent. Park, Kents Lane, Silverdale,
Newcastle-under-Lyme, Staffs, ST5 6SR

Tele : 01782 - 711144
Mob : 07970 - 308358

E : harrisonwood.consult@gmail.com

Property Consultant and Registered Building Expert Witness



**PROPOSED RECONSTRUCTION OF EXISTING
STONE FACING EXTERNAL WALL TO
DWELLING + RAISING OF REAR BEDROOM
ROOF LEVEL TO MATCH THE ADJACENT
HOUSE ROOF, NEW FIRST FLOOR ENSUITE
EXTENSION, RAISING OF GARAGE FLAT
ROOF LEVEL + ASSOCIATED ALTERATIONS.**

**MR AND MRS M. FRAIN
ST. ANNES COTTAGE, CHURCH ROAD
BROWN EDGE, STOKE-ON-TRENT
STAFFS, ST6 8TB.**

PROPOSED CROSS SECTION

DRAWING NO. HWA 1658 / 009

SCALE :- 1 : 50 AT A3 JUNE 2021

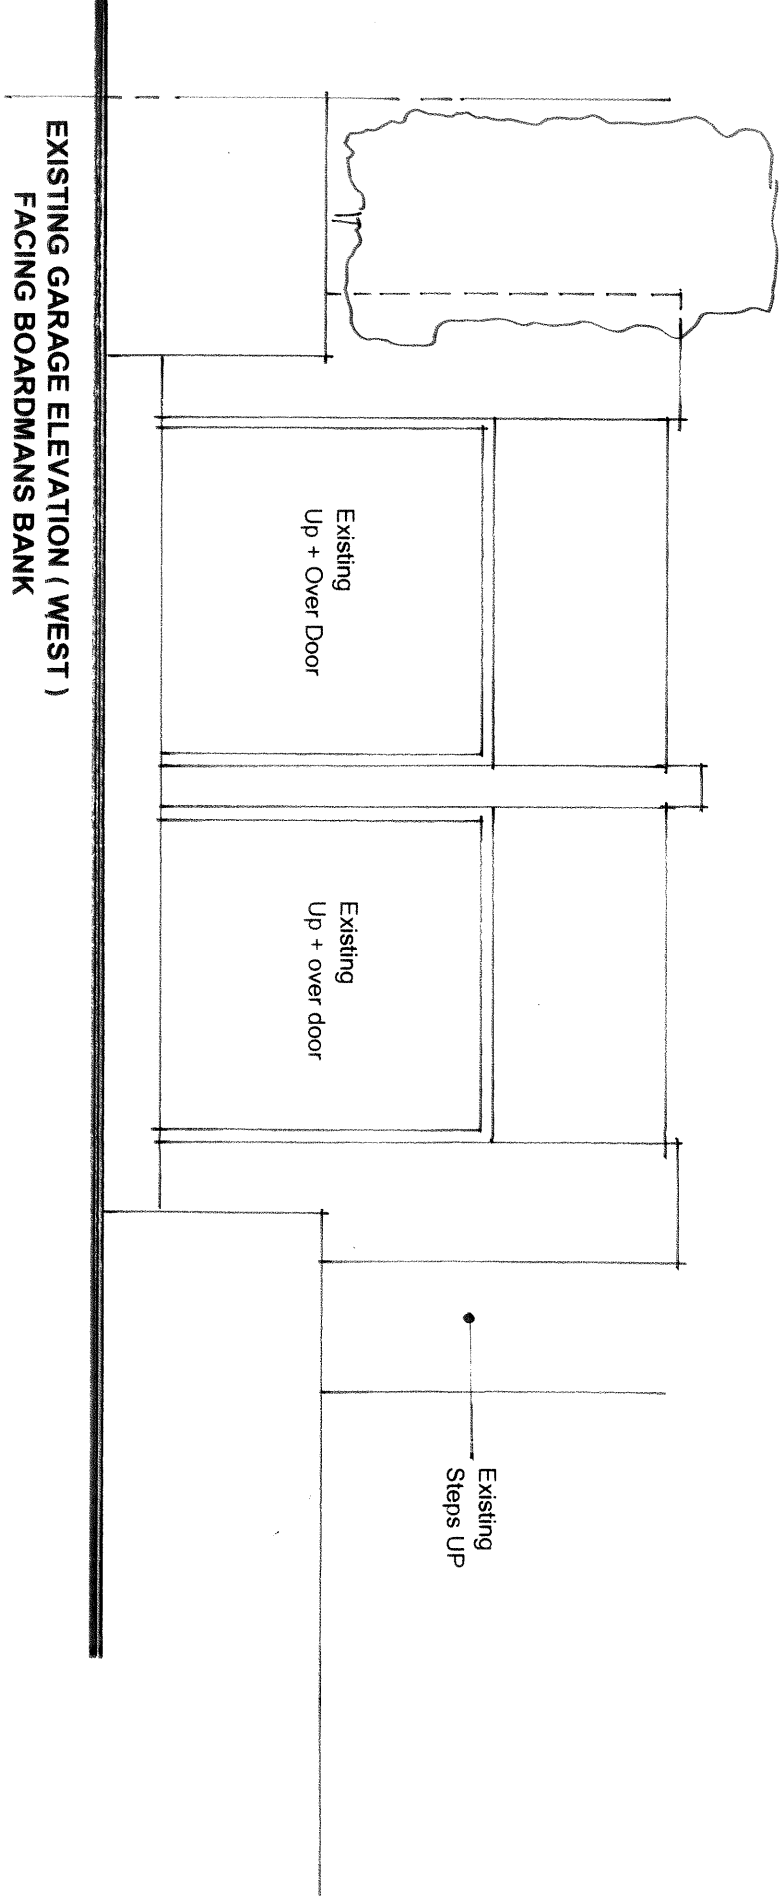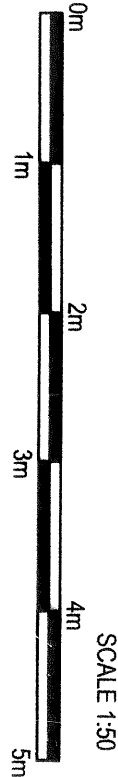


Existing stone wall parapet barrier to be raised
in height to form 1100mm high protection barrier
above finished roof paving levels, against falling

Existing PC beam and block garage roof
construction shown dotted to be removed
and raised by 300mm in level and garage
roof to be reconstructed and walls to
garage raised in height and extend
tanking membrane system and roofing
waterproof membrane and reinstate the
roof deck over the garage.

New roof construction
level shown thus

Existing garden stone wall on each side of the driveway
shown dotted to be cut back and be reconstructed with a
radius curve at the access to improve vehicle access and
visibility

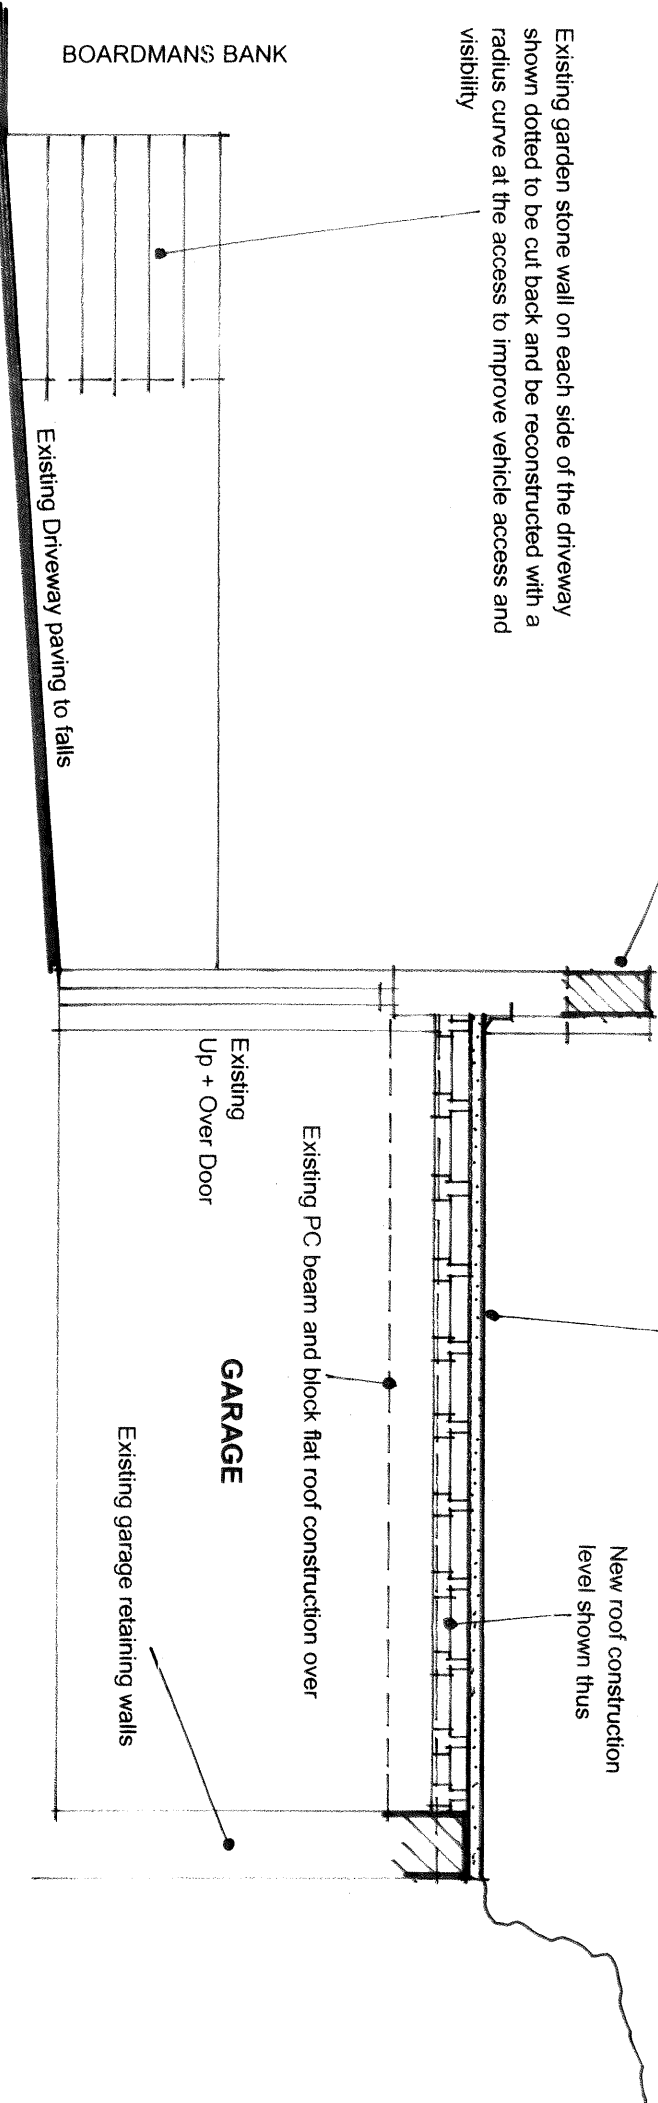

PROPOSED CROSS SECTION