


LOCATION PLAN

St Annes Cottage, Church Road,
Brown Edge, S-on-T, ST6 8TB

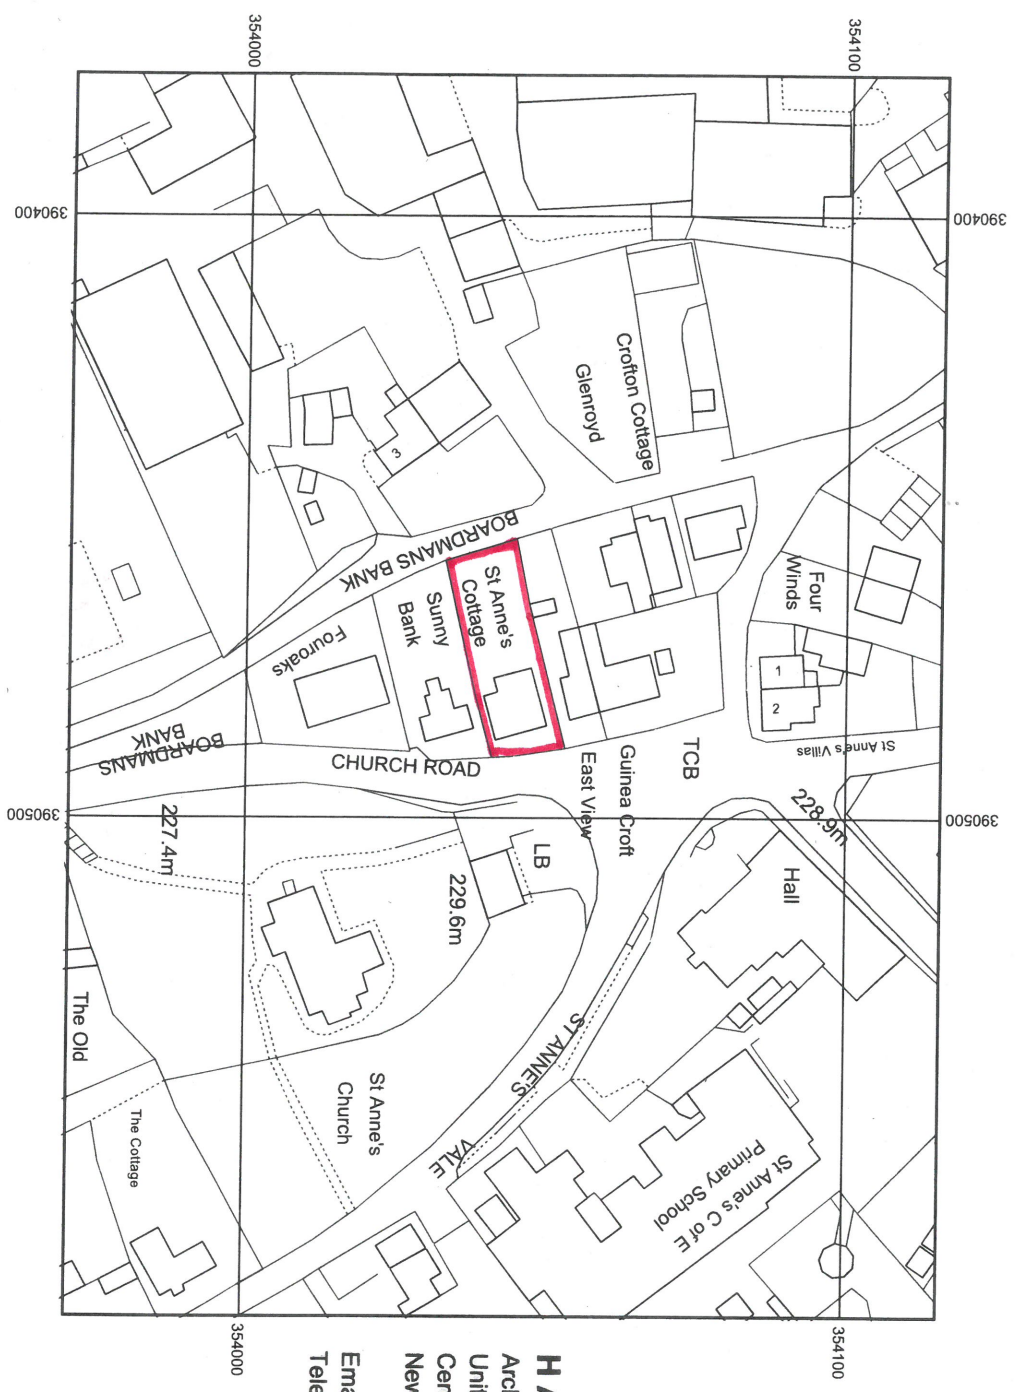

HARRISON WOOD

Architecture +Construction Consultants
Unit 3, Studio 2, Silverdale Enterprise
Centre, Kents Lane, Silverdale,
Newcastle-under-Lyme, Staffs, ST5 6SR.

Email :- harrisonwood.consult@gmail.com
Tele :- 01782-711144 or 07970-308358

Map Information

Scale: 1 : 1250
Date: 08/06/2021
Reference: Frain - Brown Edge

DRAWING NO. HWA 1658 / 011

FIIND
PROFESSIONAL MAPPING INTELLIGENCE

