
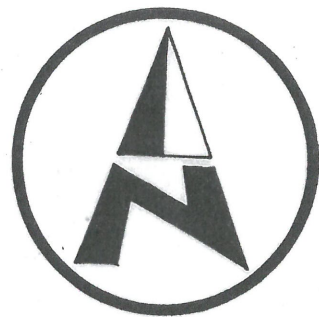


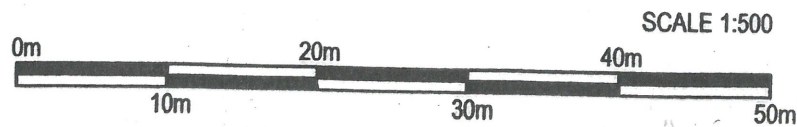

Ordnance Survey Copyright Licence

This plan has been reproduced from
Ordnance Survey Map information
with the permission of HM Stationery
Office.

Harrison Wood is
licenced to reproduce Ordnance
Survey Copyright material under
Licence No 100006611

Ordnance Survey Copyright Licence

MR AND MRS M. FRAIN
ST. ANNES COTTAGE, CHURCH ROAD
BROWN EDGE, STOKE-ON-TRENT
STAFFS, ST6 8TB.

BLOCK PLAN SCALE 1 : 500 AT A3
DRAWING NO. HWA 1658 / 012
JUNE 2021



HARRISON WOOD

Architecture + Construction Consultants
Structural Design Services

Martin A. Levie

BA(Hons)Arch. ICIOB. FFB.

Unit 3, Studio 2, Silverdale Enterprise Centre,
Silverdale Ent. Park, Kents Lane, Silverdale,
Newcastle-under-Lyme, Staffs, ST5 6SR

Tele : 01782 - 711144
Mob : 07970 - 308358
E : harrisonwood.consult@gmail.com
Property Consultant and Registered Building Expert Witness

