
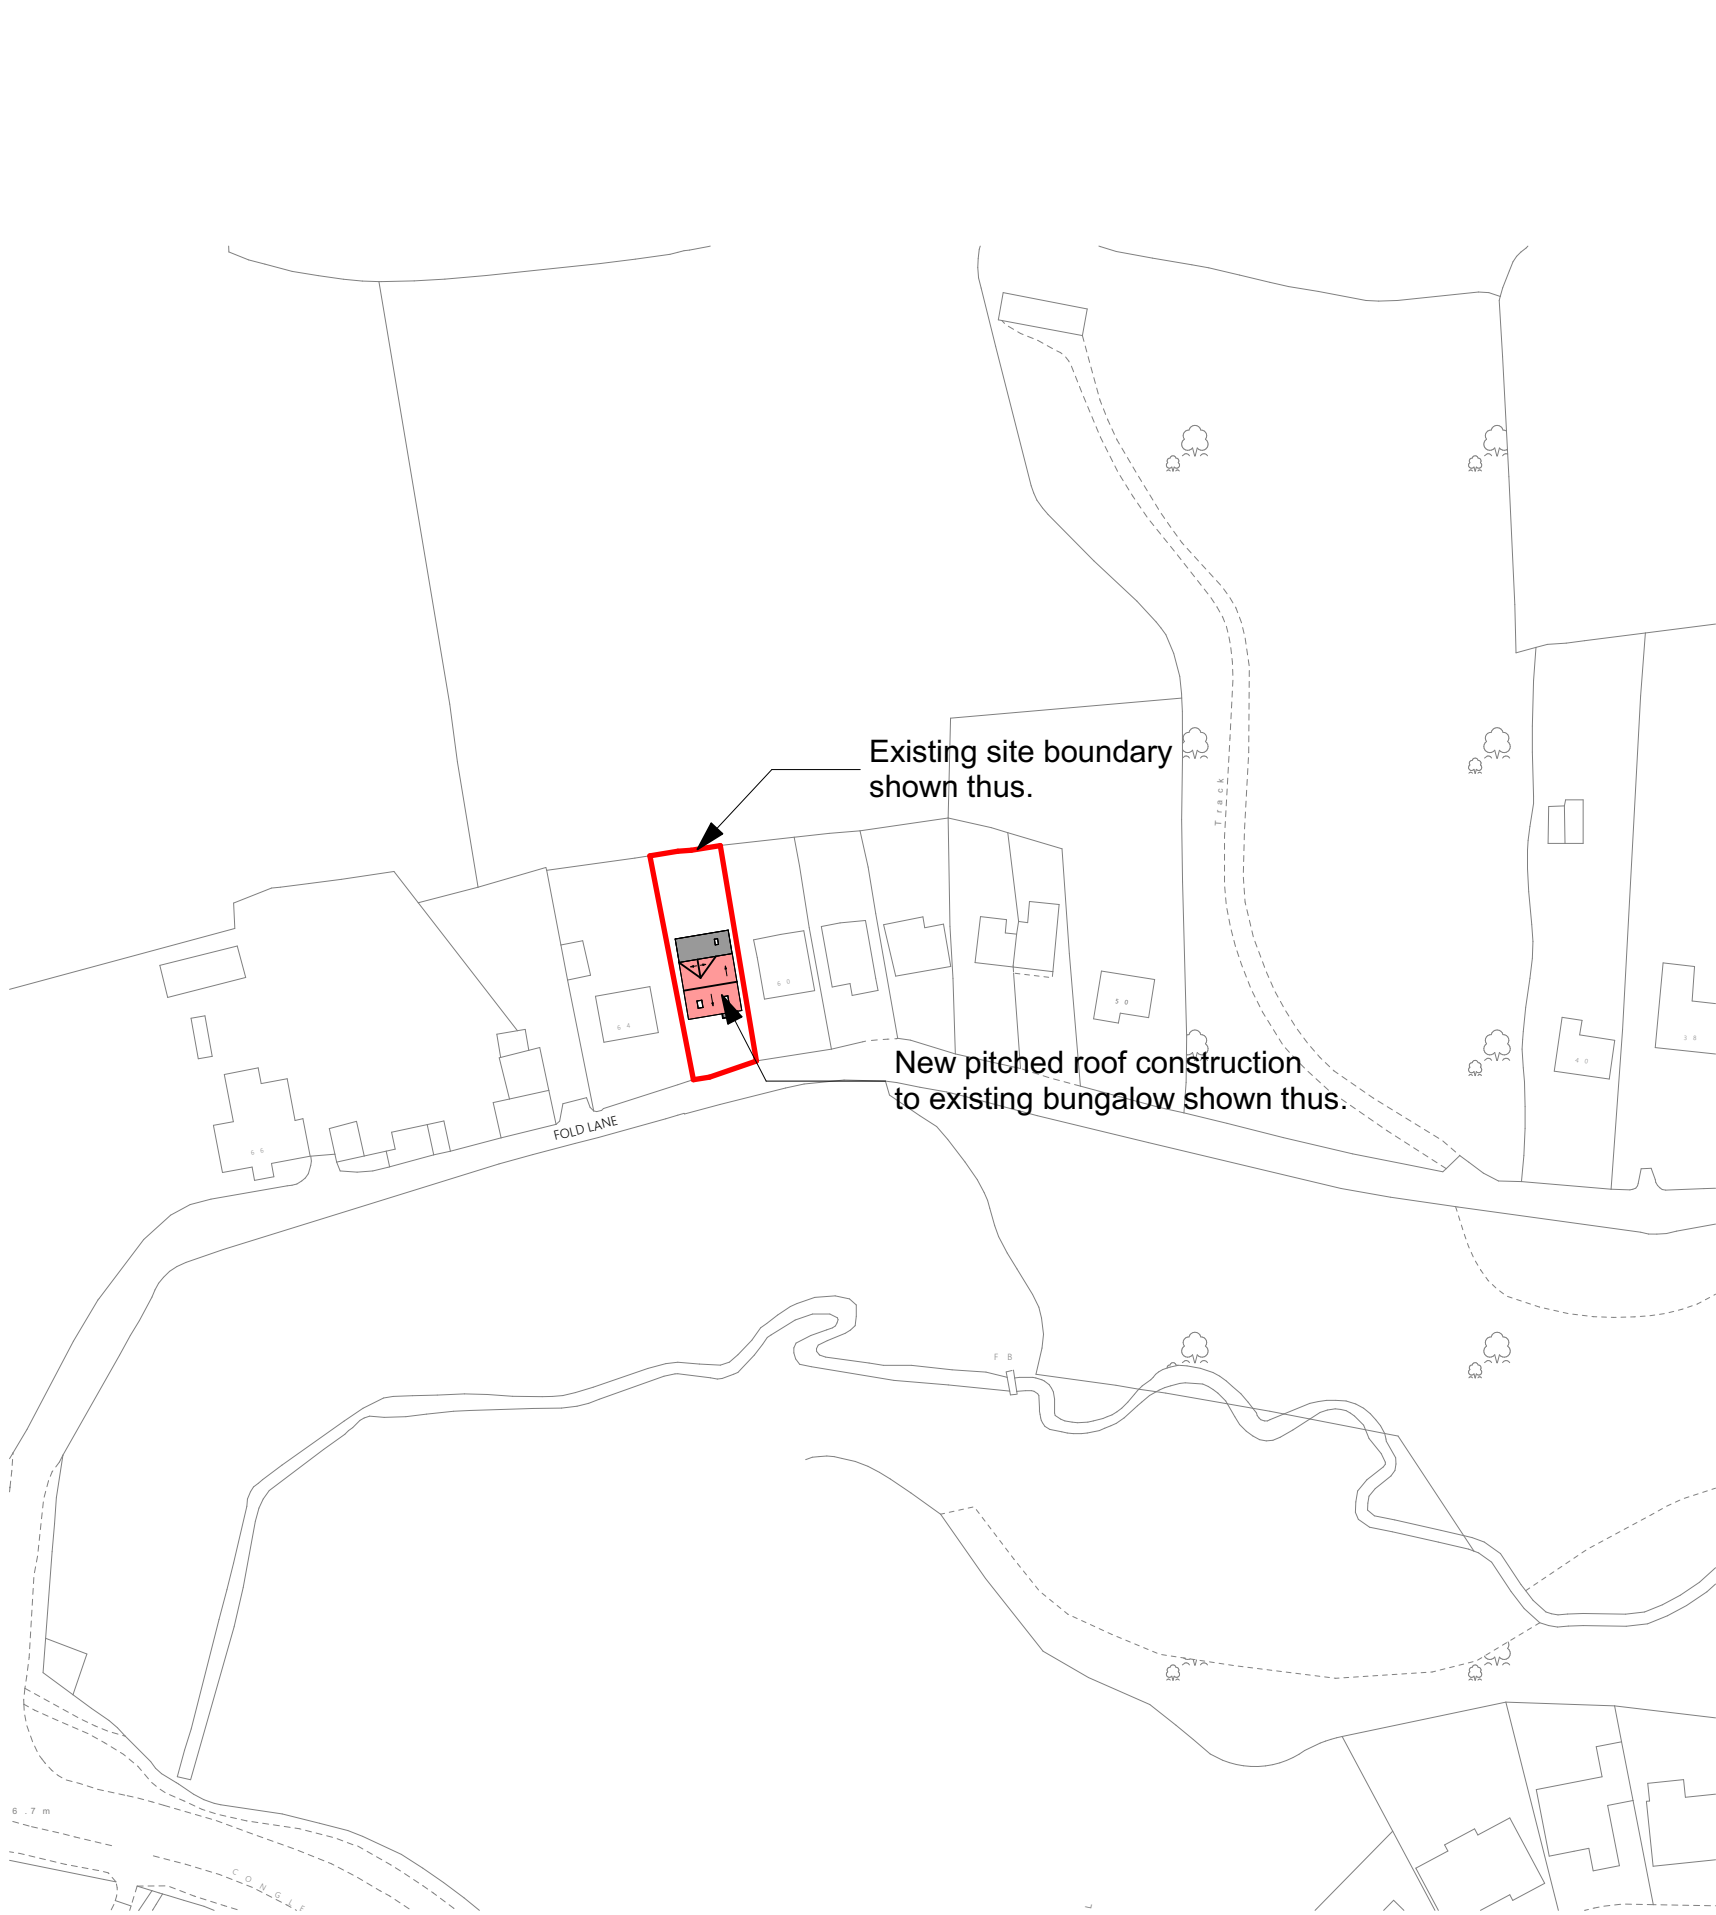


Scale Bar 1:1250

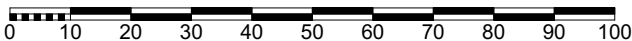

Rev: Comment: Date By:

wood | goldstraw | yorath
ARCHITECTS QUANTITY SURVEYORS CDM CO-ORDINATORS
Churchill House, Regent Road, Stoke on Trent, ST1 3RH.
Tel: 01782 208000 Fax: 01782 208712 E-mail: info@woodgoldstraw.co.uk
www.woodgoldstraw.co.uk

Client.
Mr P. Birch

Project.
Proposed Alterations to Existing
Bungalow, 62 Fold Lane Biddulph

Scale 1:1250		Issue Date 05/07/2021
Sheet Size A3	Drawn	

Title.
Location Plan as Proposed

Drawing Number	/ (Revision)	Revision ID
4752-01-06		

CAD file path:
X:\0 PROJECTS\4752 Birch, Mr P\4752-01 Proposed Alterations to Existing Bungalow, 62 Fold Lane Biddulph\Design\ArchiCAD\4752-01 Survey as Existing.pln
Copyright. Wood Goldstraw Yorath LLP.
Contractors are to check all dimensions on site and refer any discrepancies to the Architect immediately. This drawing has been prepared for planning purposes only and to the best of our knowledge the original digital document is accurate at the stated scale. However, we cannot accept liability for the accuracy of third party data (OS mappings, topographical survey information, etc) used in the production of this document which we have relied upon in good faith. Key dimensions are noted for reference and any further specific dimensional information can be provided upon request.