


PROPOSED MATERIALS

Roof -
Profiled powder coated steel sheeting, colourcoat
HPS200, Red Brown.


Rainwater goods -
Square metal box gutter finished in Red Brown.
150mm downpipes to match.

Walls -
Profiled powder coated steel vertical sheeting, colourcoat
HPS200, Red Brown.
200mm height kerb to be included around the interior
perimeter of the North, East and West elevations to prevent
spillage from escaping.


Door -
Emergency escape / access door, powder coated steel
finished in RAL 3001, Signal Red. Door set within steel frame.

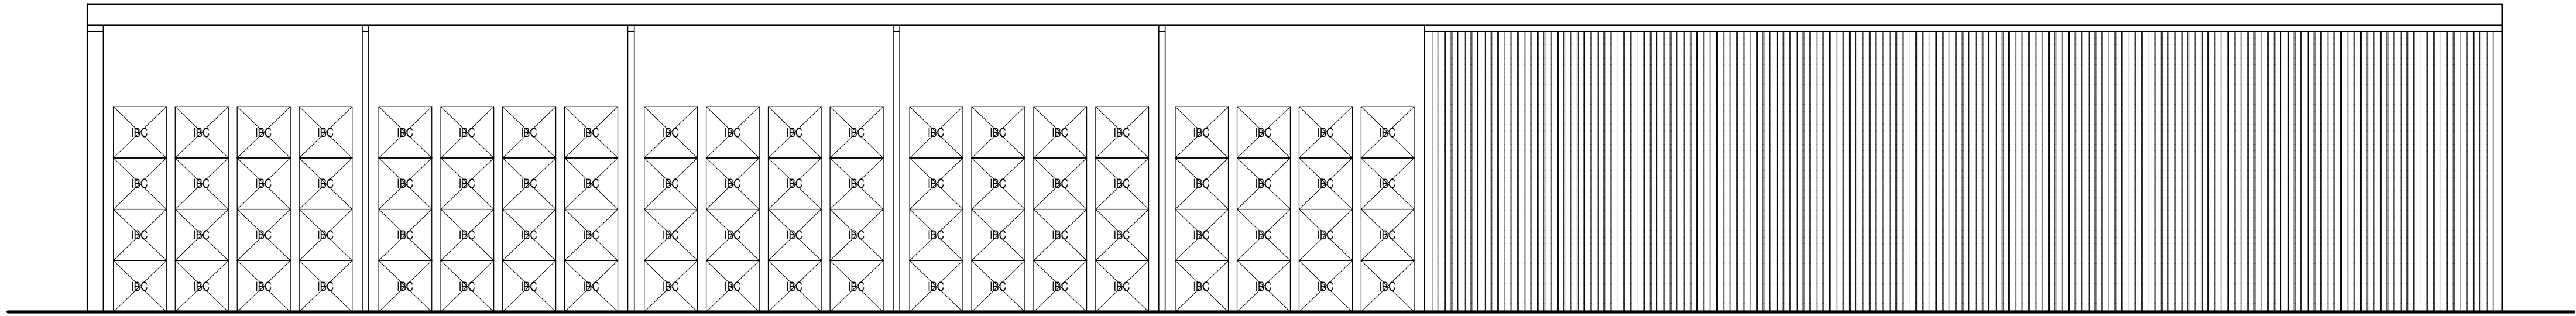


South Elevation

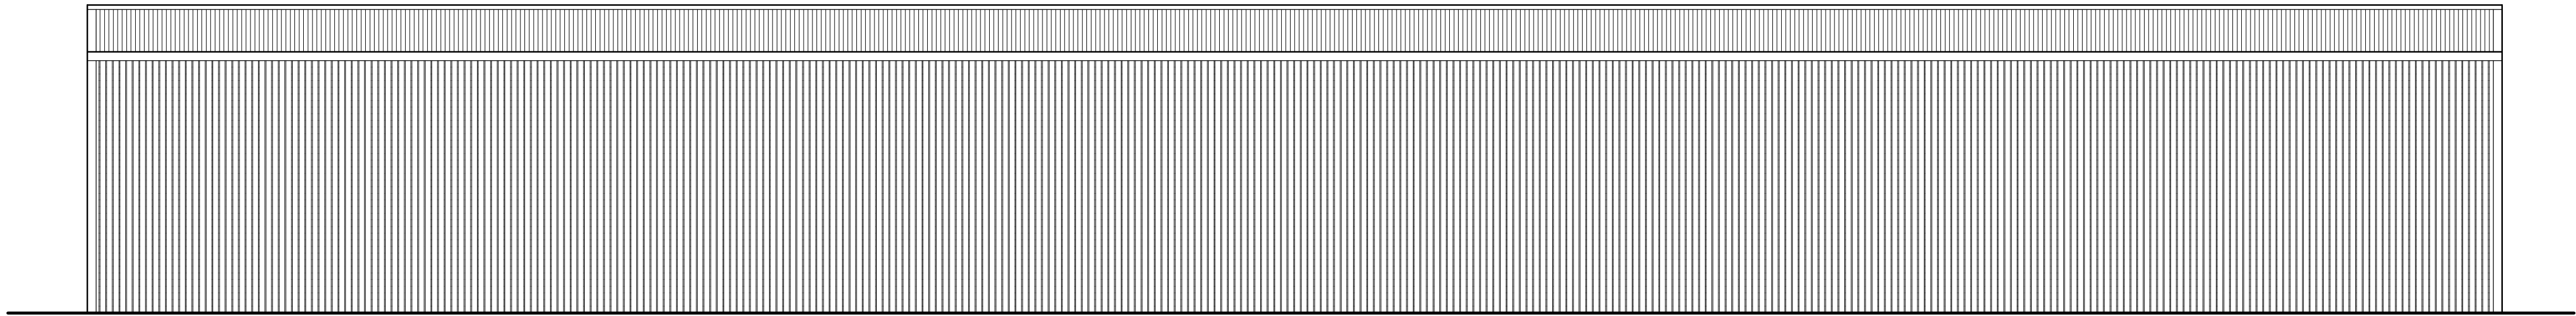


North Elevation

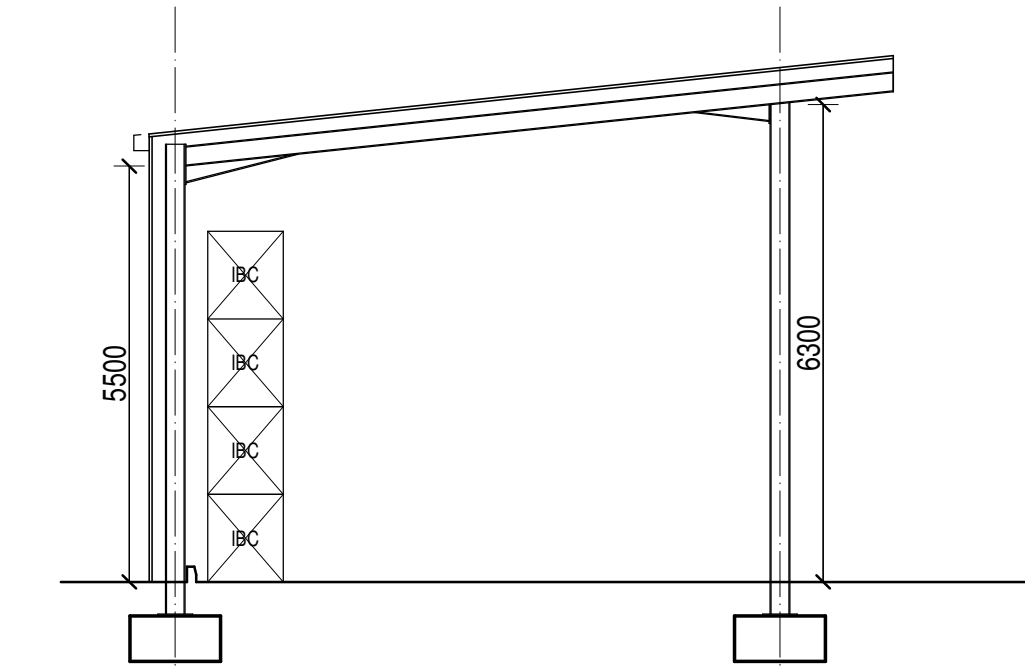



Cross Section

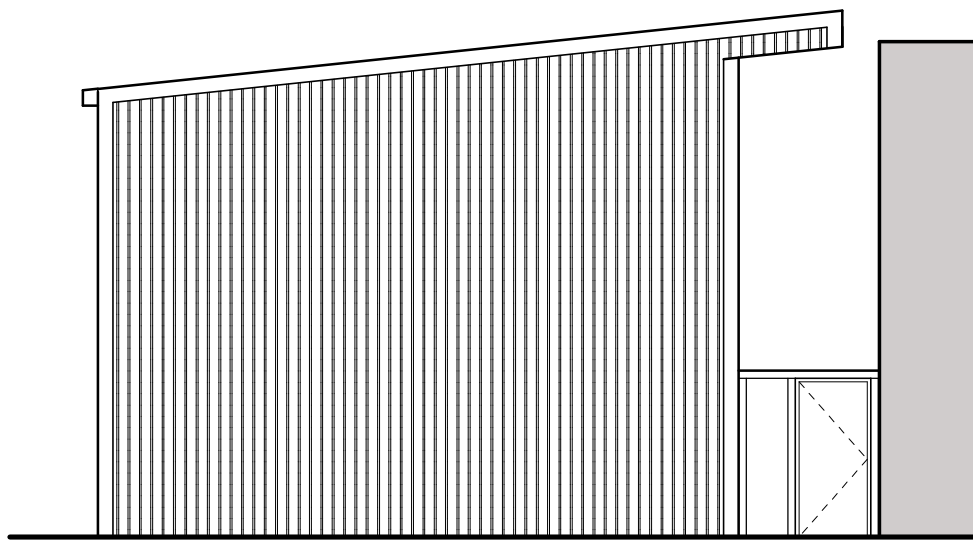

West Elevation

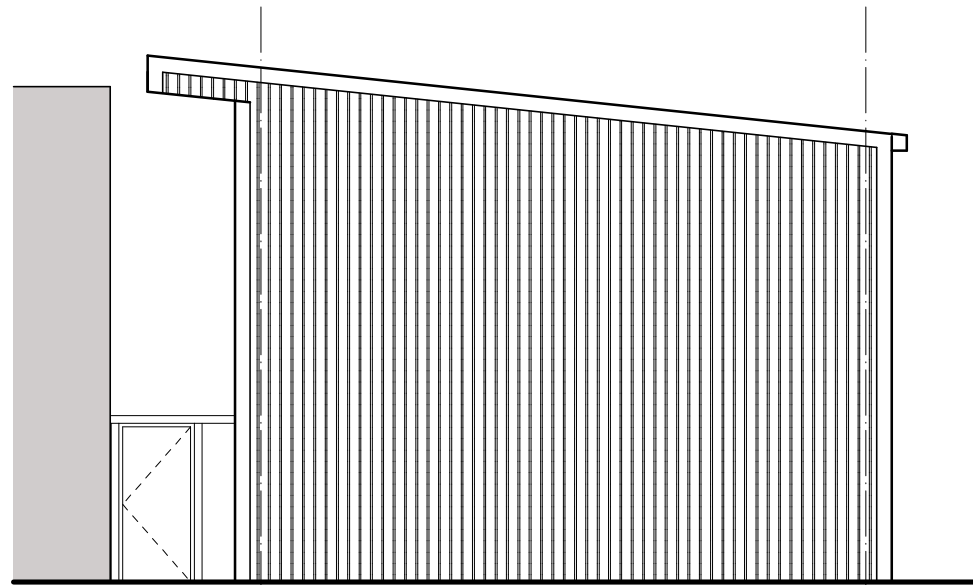

East Elevation

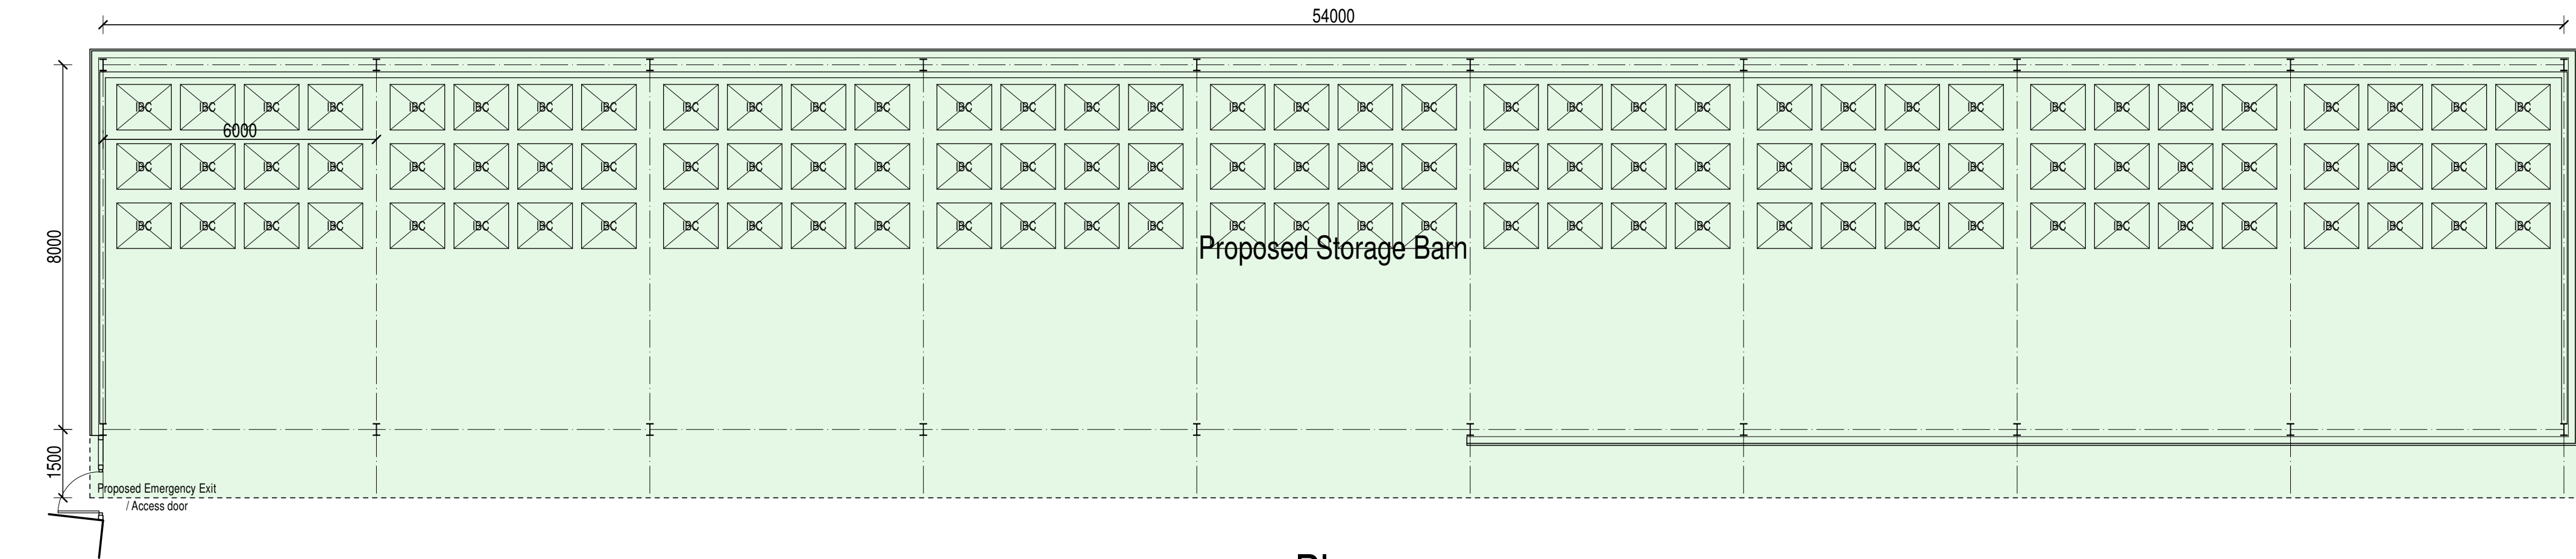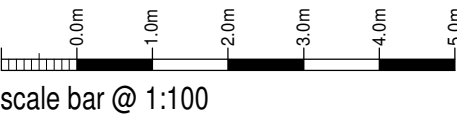

Plan

Esterchem Ltd

Proposed Storage Barn,
Brooklands Way,
Basford Lane Industrial Estate,
Leekbrook, Nr Leek,
Staffs, ST13 7QF.
Planning Proposal
Plan + Elevations

Date	April 2021	Sheet	A1	Scale	1:100
Drawn	2021-2600-03	Rev.	A	Drawn	RG

A - 25/06/2021 - HEIGHT INCREASED - ALTERATIONS INCLUDED TO SUIT CLIENT



10 Cawdry Buildings, Fountain Street, Leek, ST13 6JP
Telephone: 01538 386002
E-mail: info@sammonsltd.co.uk
Web: www.sammonsltd.co.uk

This drawing is copyright.
All dimensions must be checked prior to commencement.