

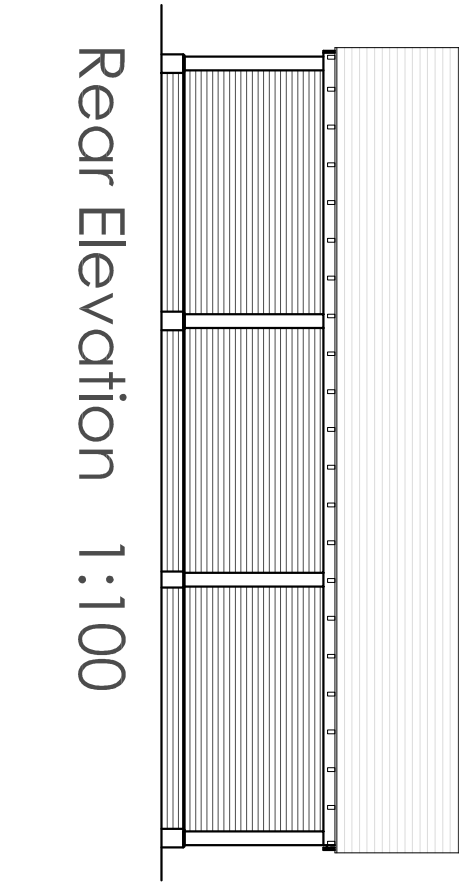


Rev.	Drawn	Comments	Date
------	-------	----------	------

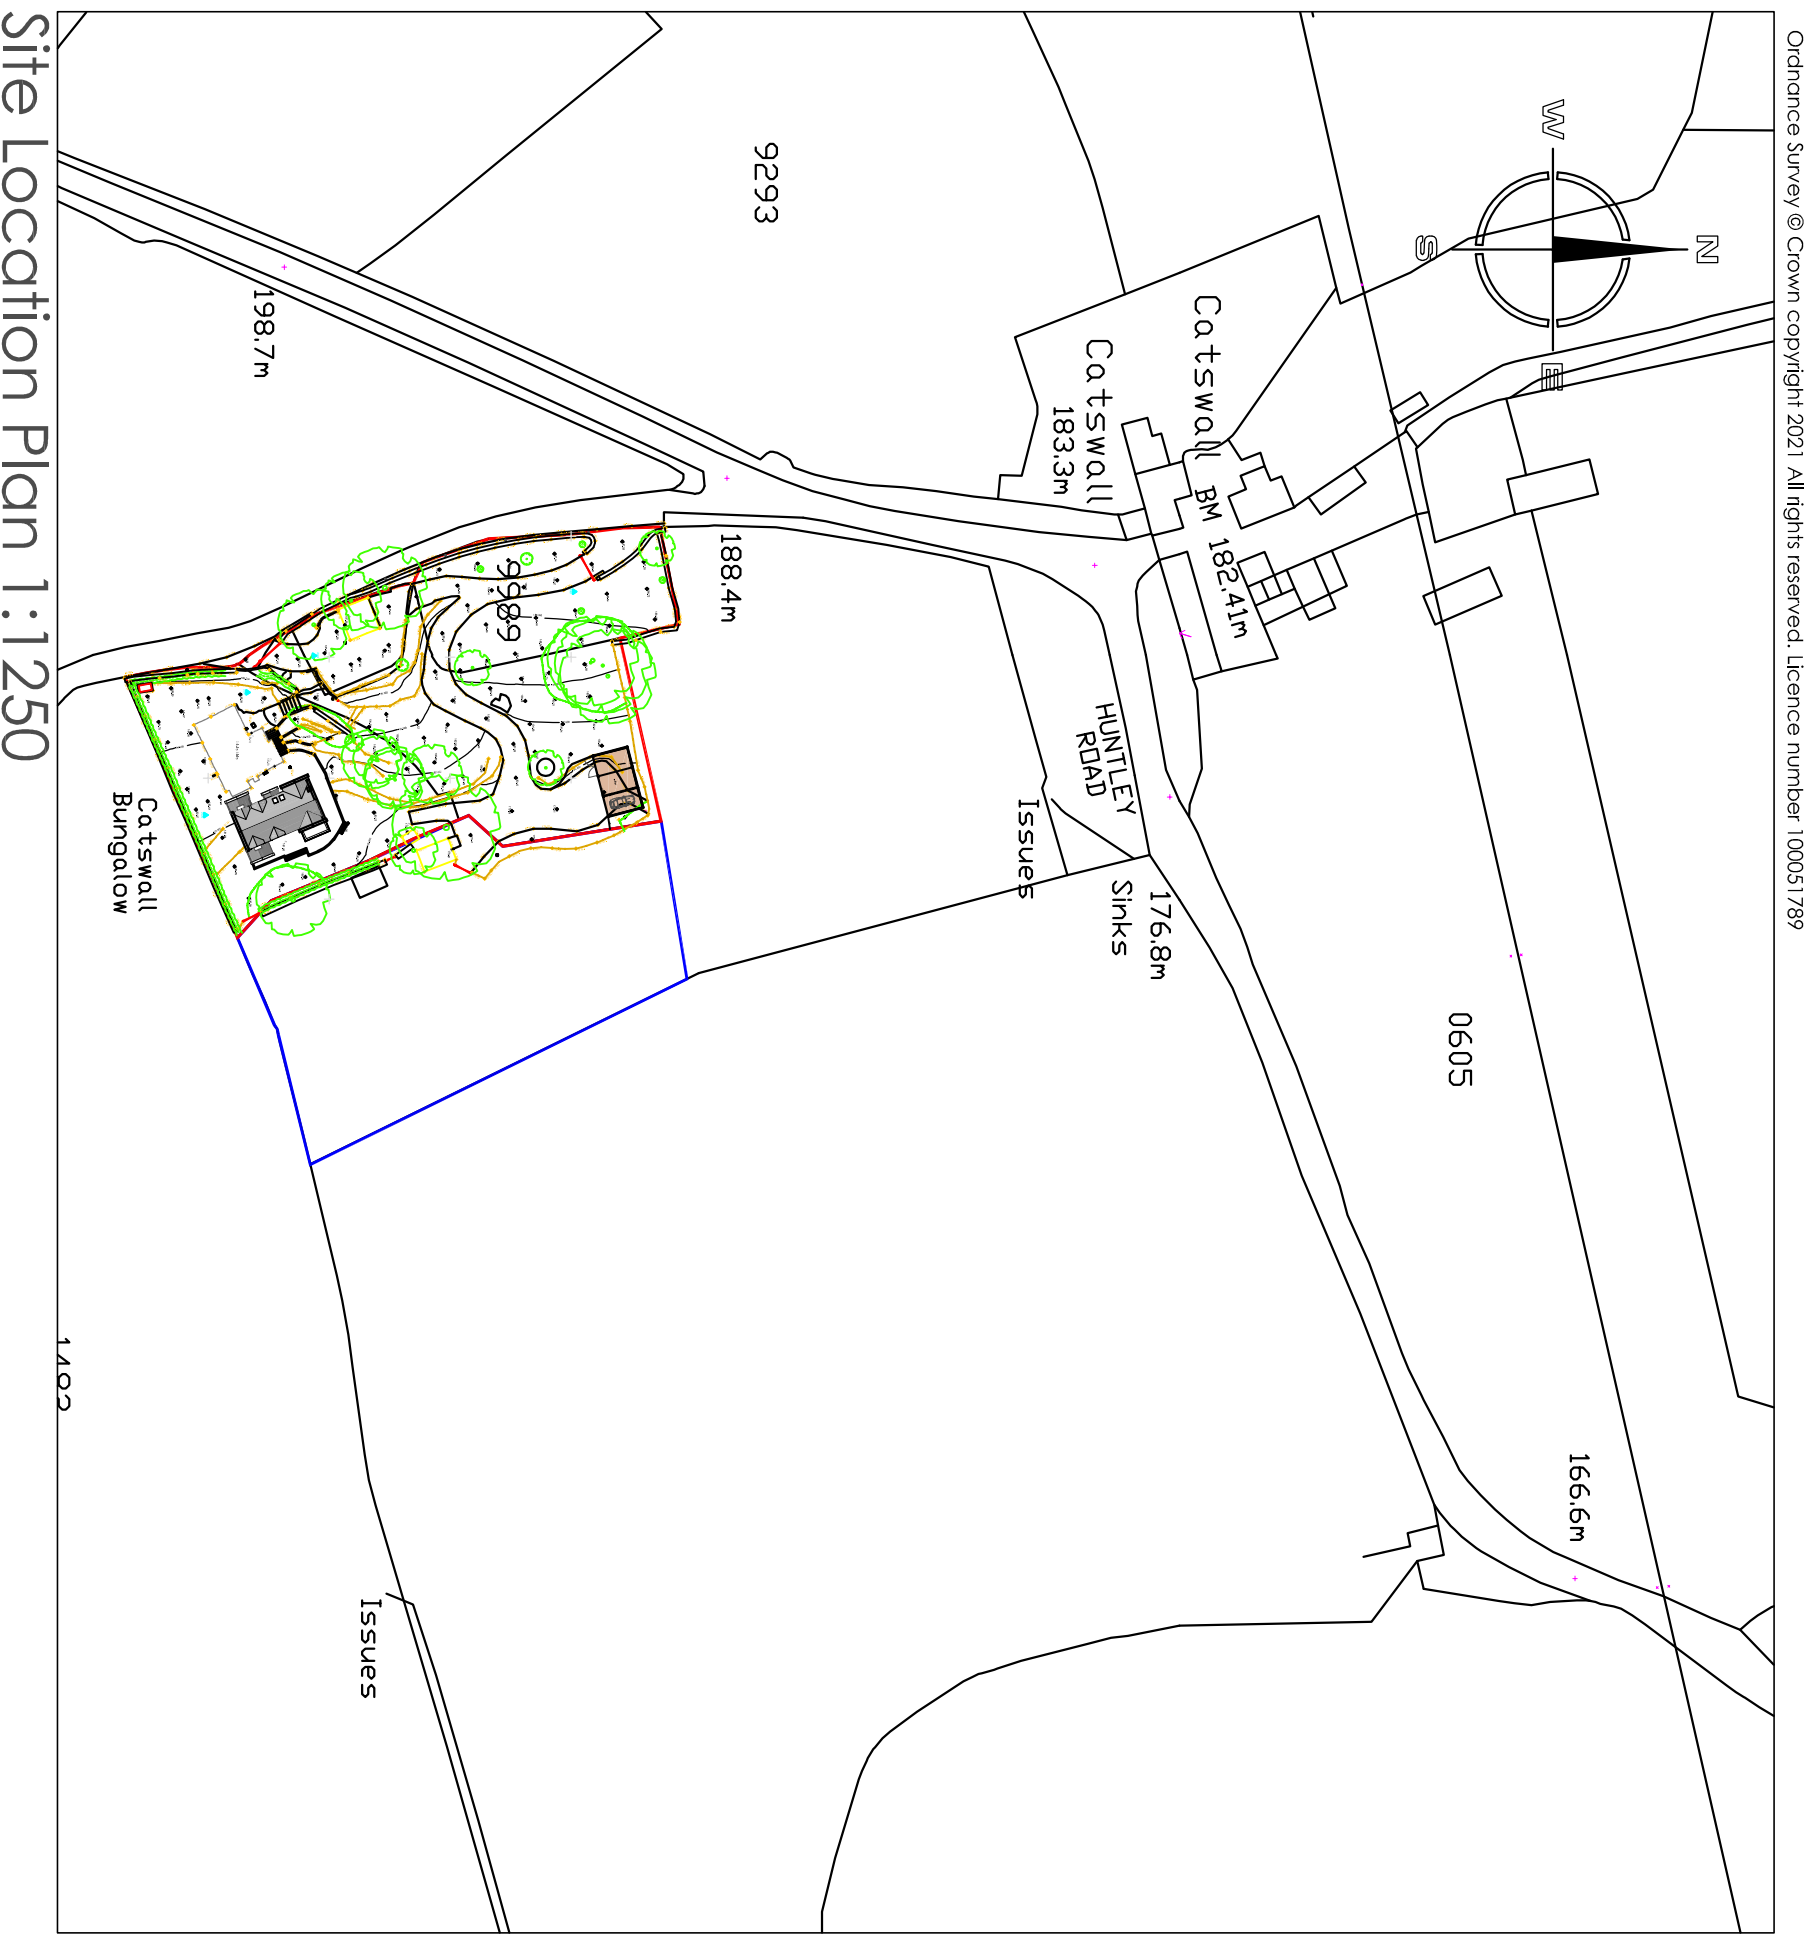

Rear Elevation 1:100

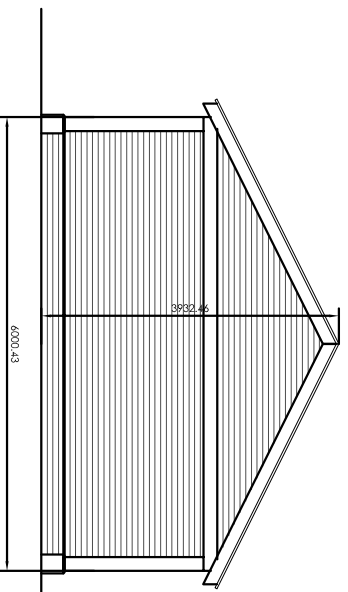

Side Elevation 1:100



Site Location Plan 1:1250