



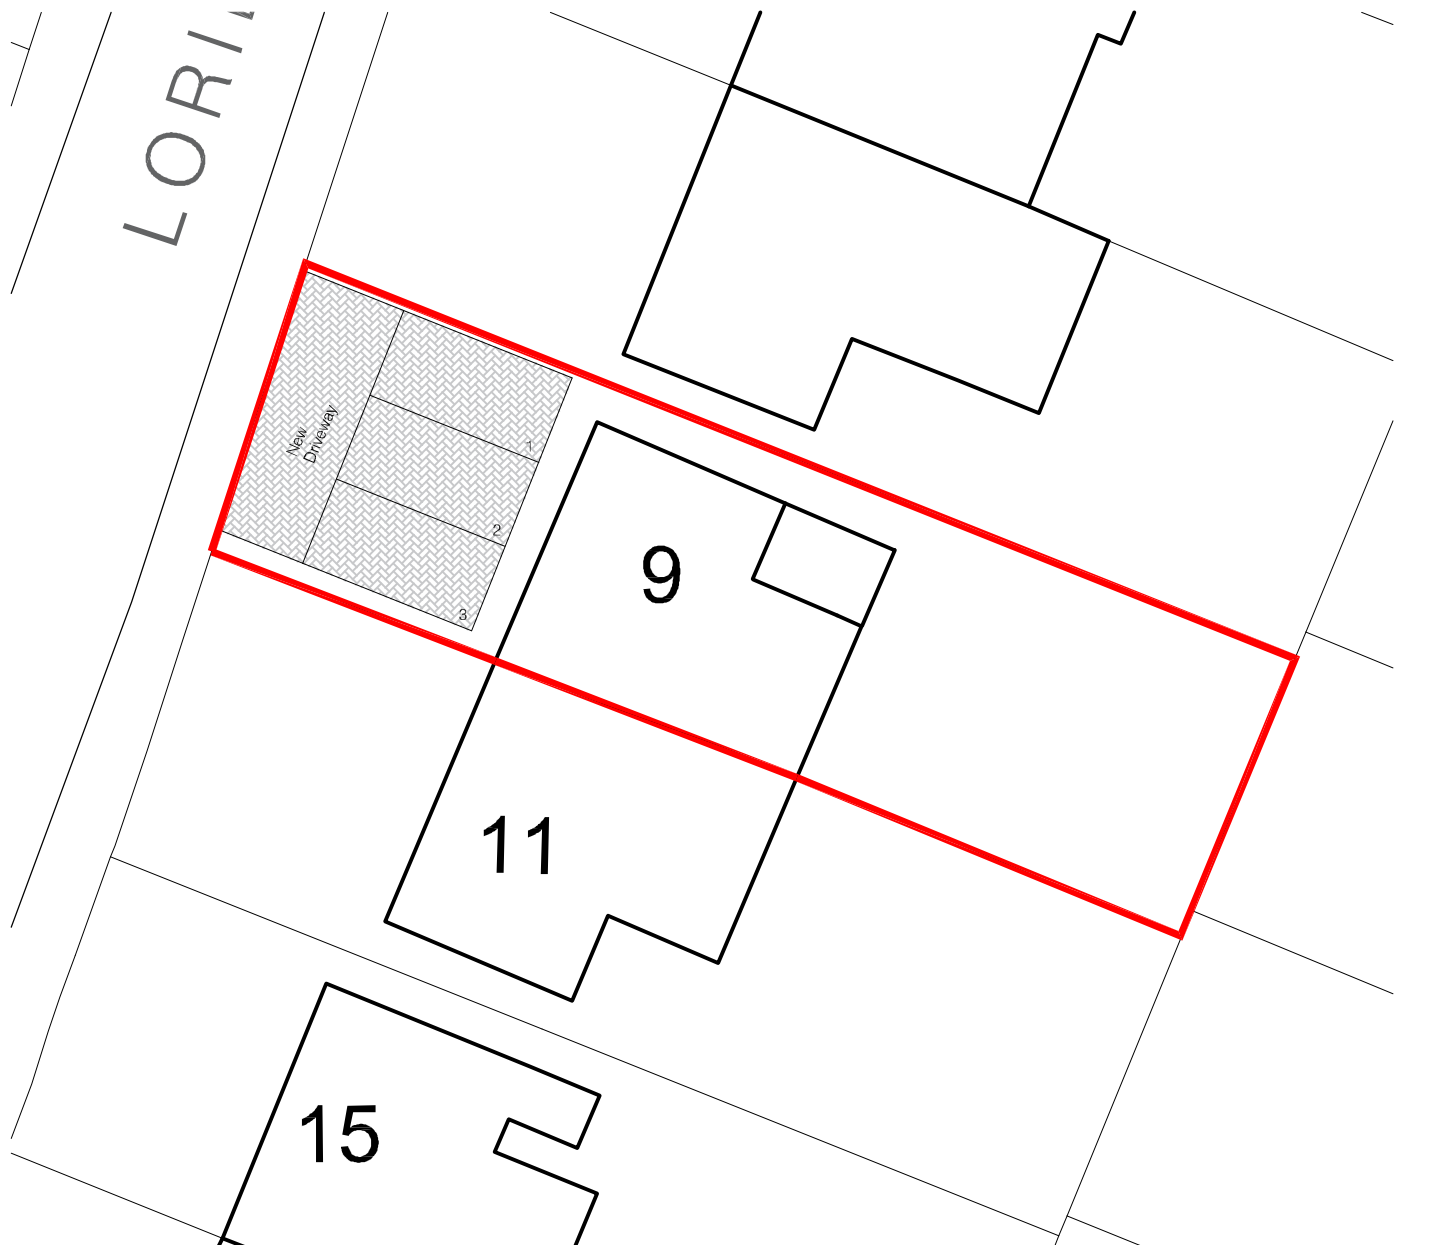

BLOCK PLAN AS PROPOSED SCALE 1:200

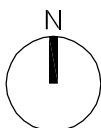

0m 10 20 30

P2	New driveway added to provide 3 parking spaces to suit highway comments	15-06-2021	DE	DE
P1	First Issue	09-05-2021	DE	DE
Rev.	Description	Date	By	Chkd

DIVIDE
ARCHITECTS

Tel: 07800715102
DIVIDEARCHITECTS@outlook.com
www.DivideArchitects.com

Extension and Alteration at
9 Lorian Close, Leek, Staffordshire

Block Plan as Proposed

100 - 1000000	1000000 - 10000000	10000000 - 100000000	100000000 - 1000000000			
2101	1:200	A4	DE			
1000000	10000000	100000000	1000000000			
LOR	D/A	Z1	ZZ	DR	A	104

S0	WORK IN PROGRESS
P2	PRELIMINARY

This document is copyright of Divide Architects. If in doubt ASK. Drawing measurements shall not be obtained by scaling. Vary all dimensions prior to construction. Immediately report any discrepancies on this document to the architect. This document shall be read in conjunction with associated models, specifications and related consultant's documents.