



Copyright of this drawing is vested in the Architect and must not be copied or reproduced without consent. Figured dimensions only are to be taken from this drawing. All contractors must visit the site and be responsible for taking and checking all measurements relative to their work. Hemli & Co Architects Ltd are to be advised of any variation between drawings and site conditions. CLIENTS ARE ADVISED TO CLARIFY DIMENSIONS WITH THE ARCHITECT PRIOR TO SETTING OUT AND NOT TO SCALE FROM THE DRAWING


Rev	Drawn	Comments	Date
A	HMM	Alterations	29/08/2018
B	HMM	Alterations	05/09/2018
C	HMM	Alterations	11/09/2018
D	HMM	Alterations to velux	11/09/2018
E	SG	Revised Plan Layout & Elevations	16/06/2021
F	SG	Revised Plan Layout & Elevations	23/06/2022

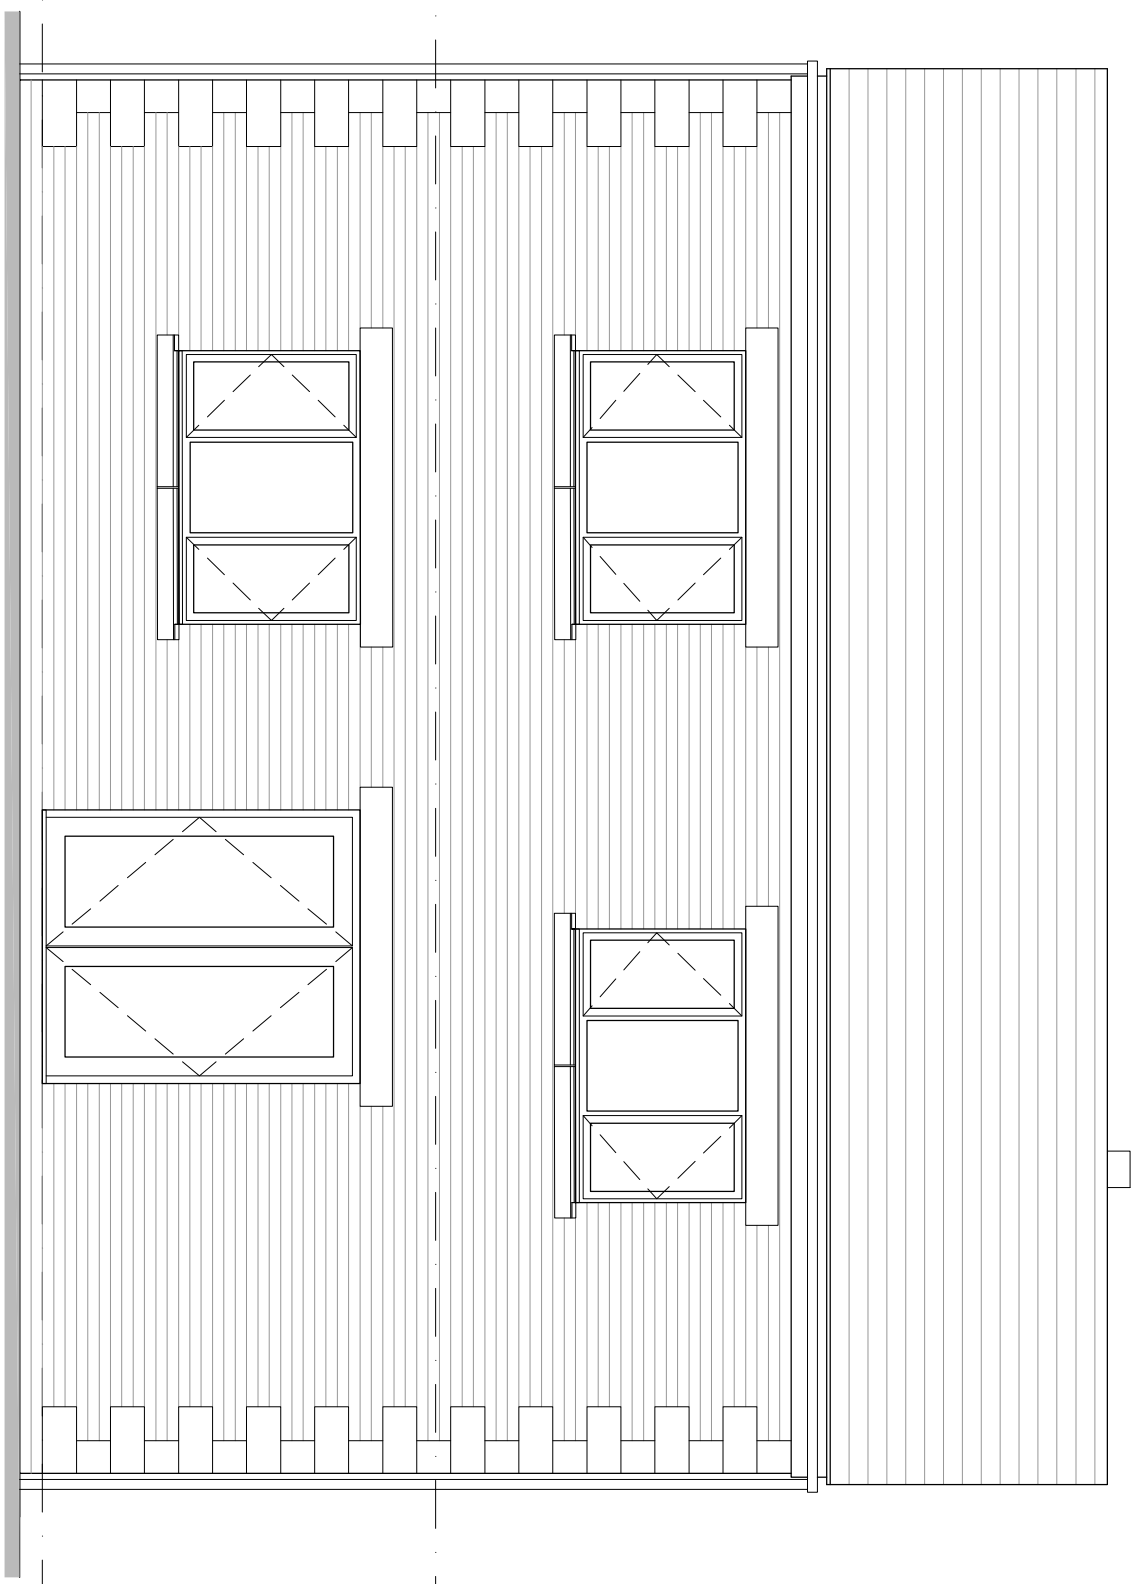


SIDE (SOUTH) ELEVATION 1-50

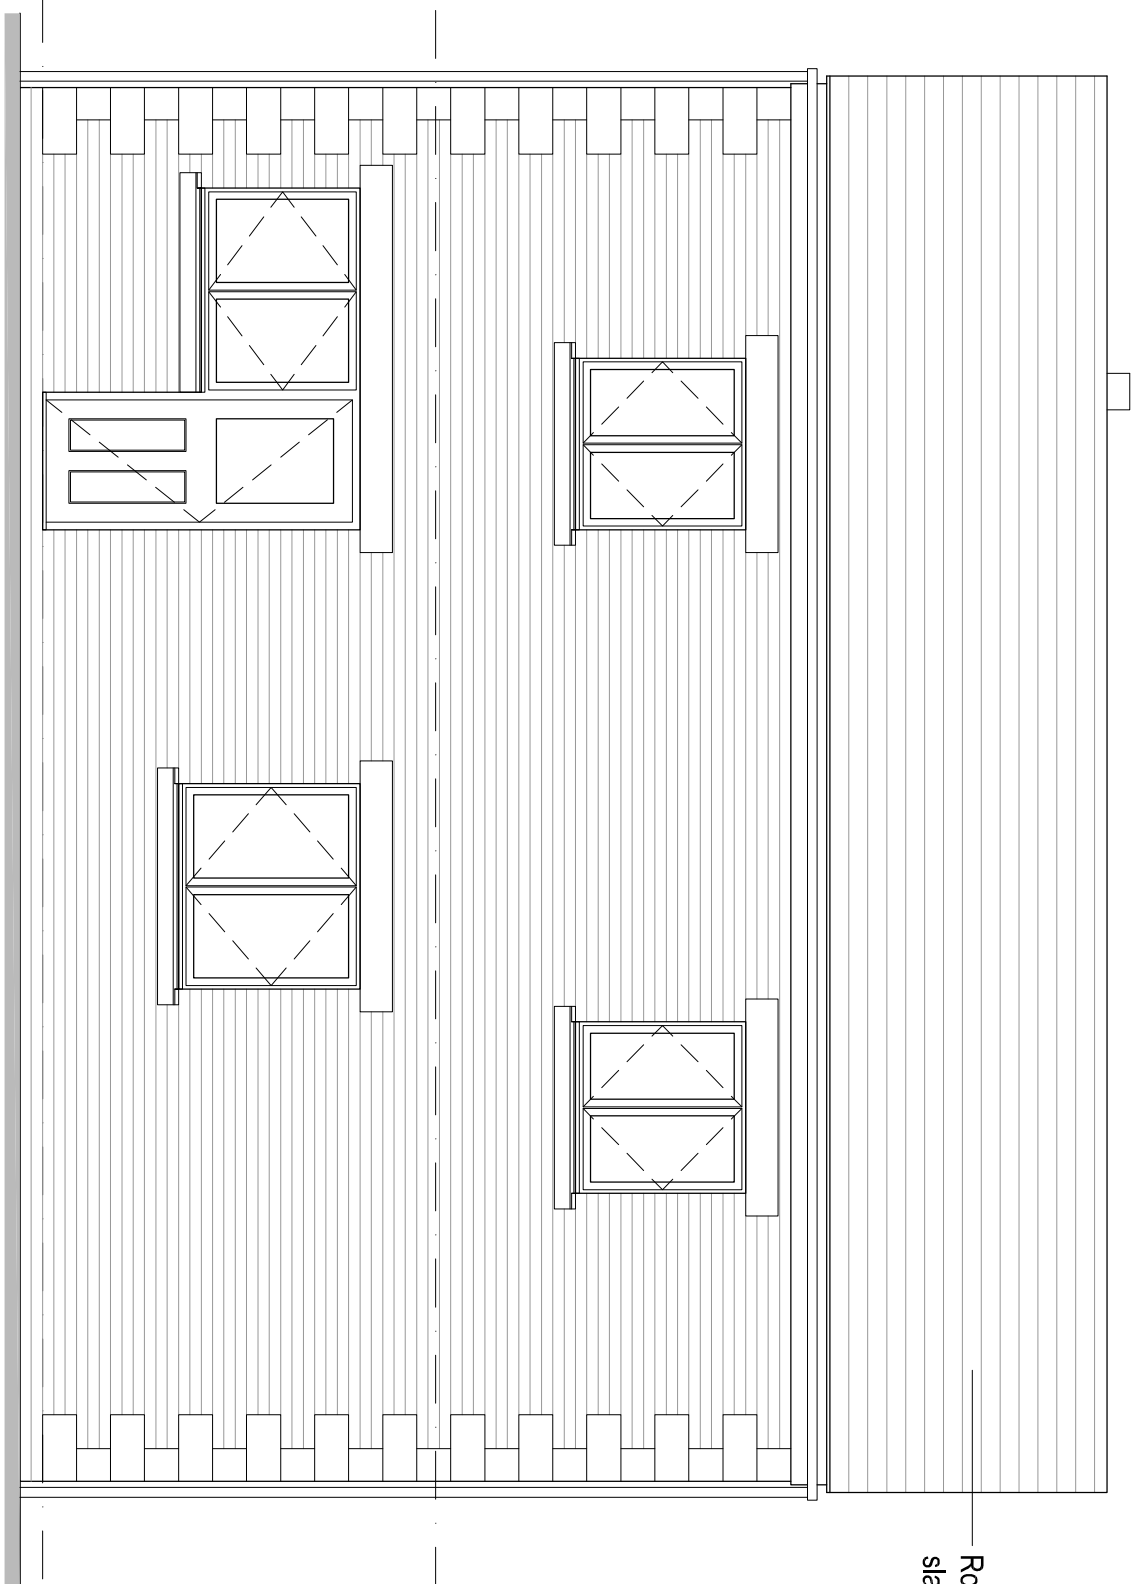


SIDE (NORTH) ELEVATION 1-50

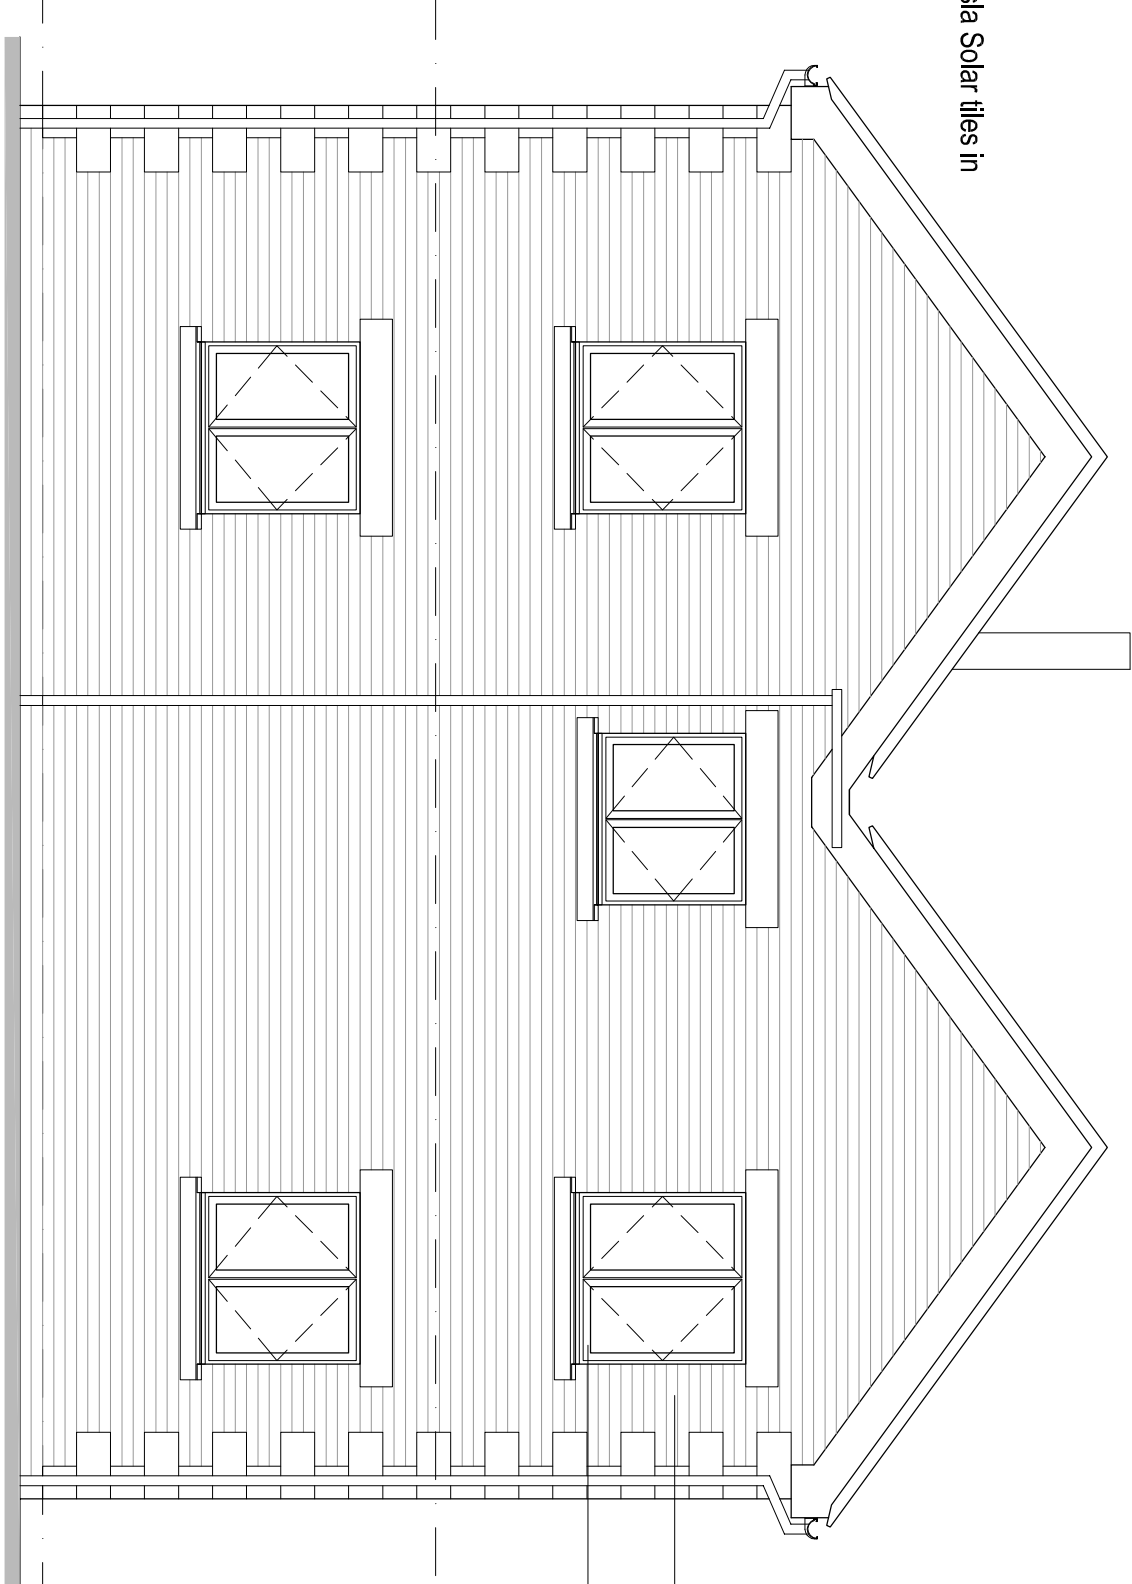


REAR (EAST) ELEVATION 1-50

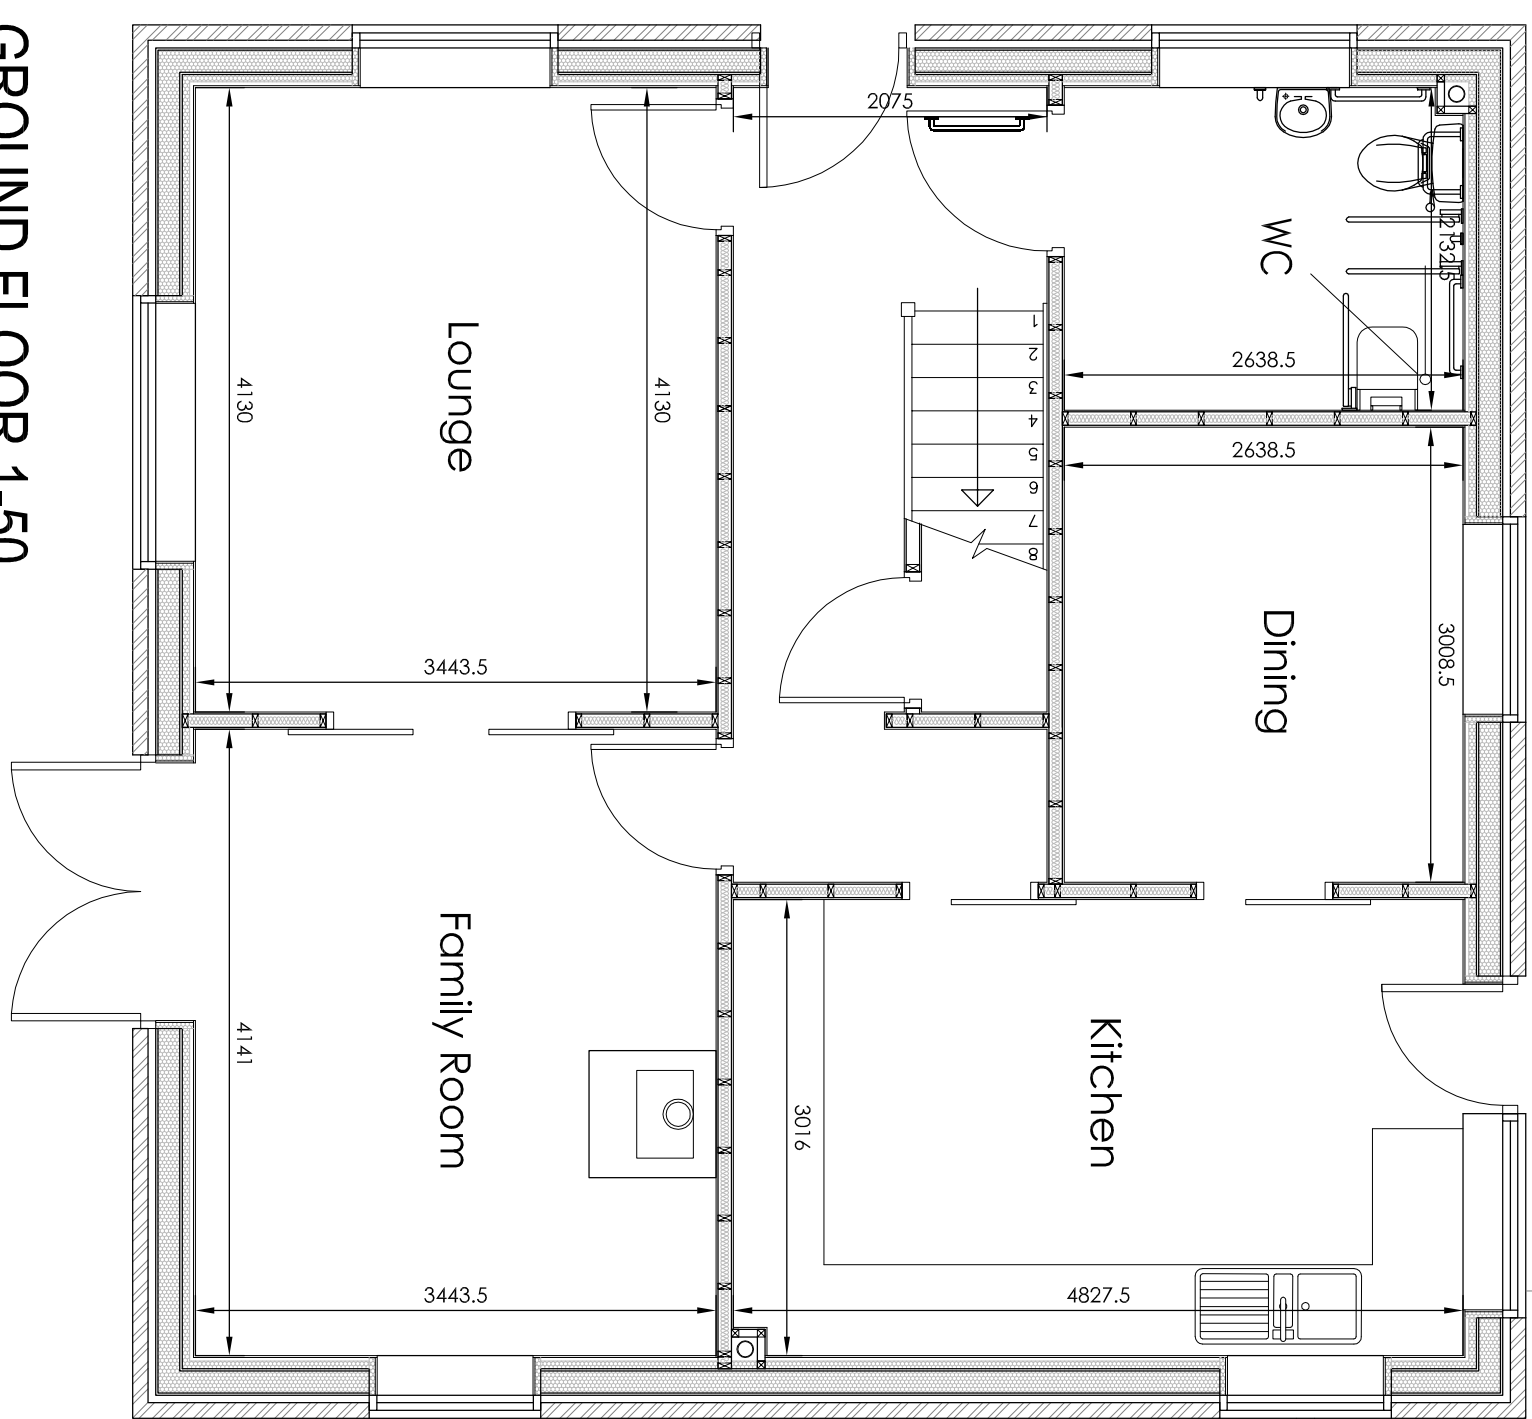

GROUND FLOOR 1-50
GIFA:146.6M²

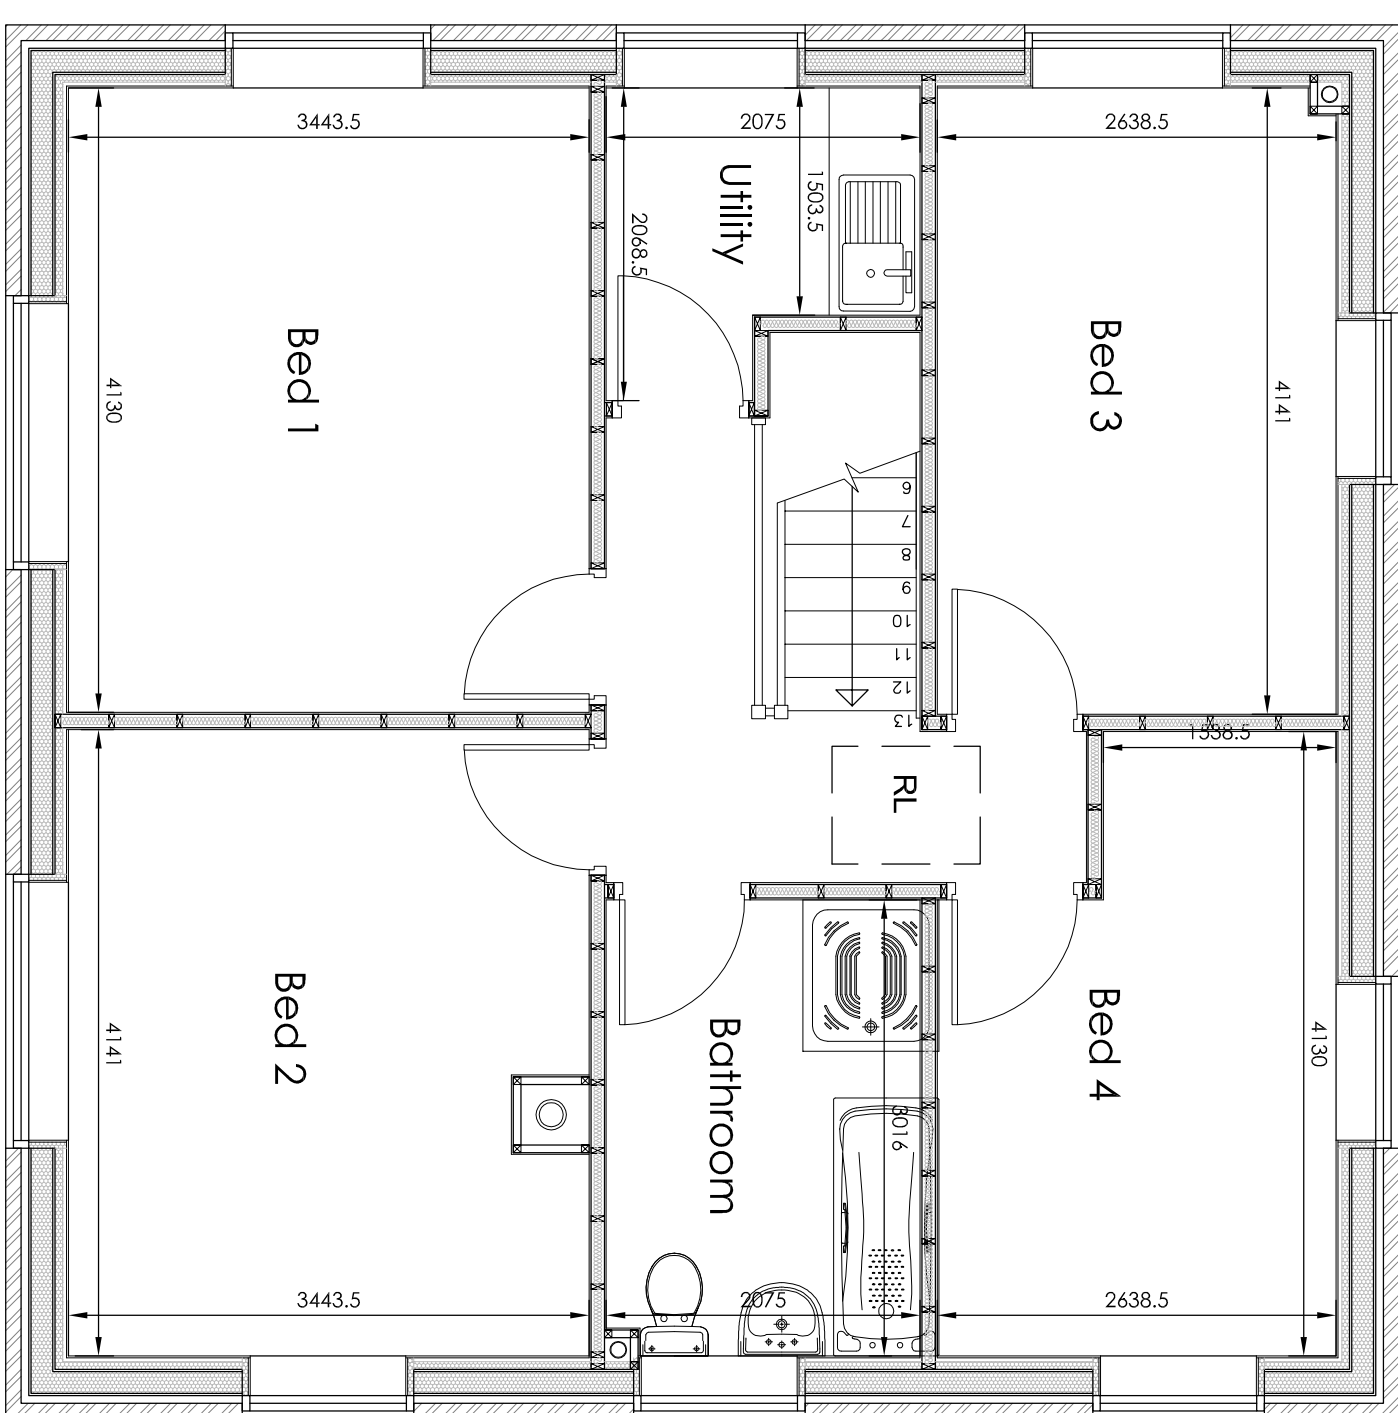

FIRST FLOOR 1-50

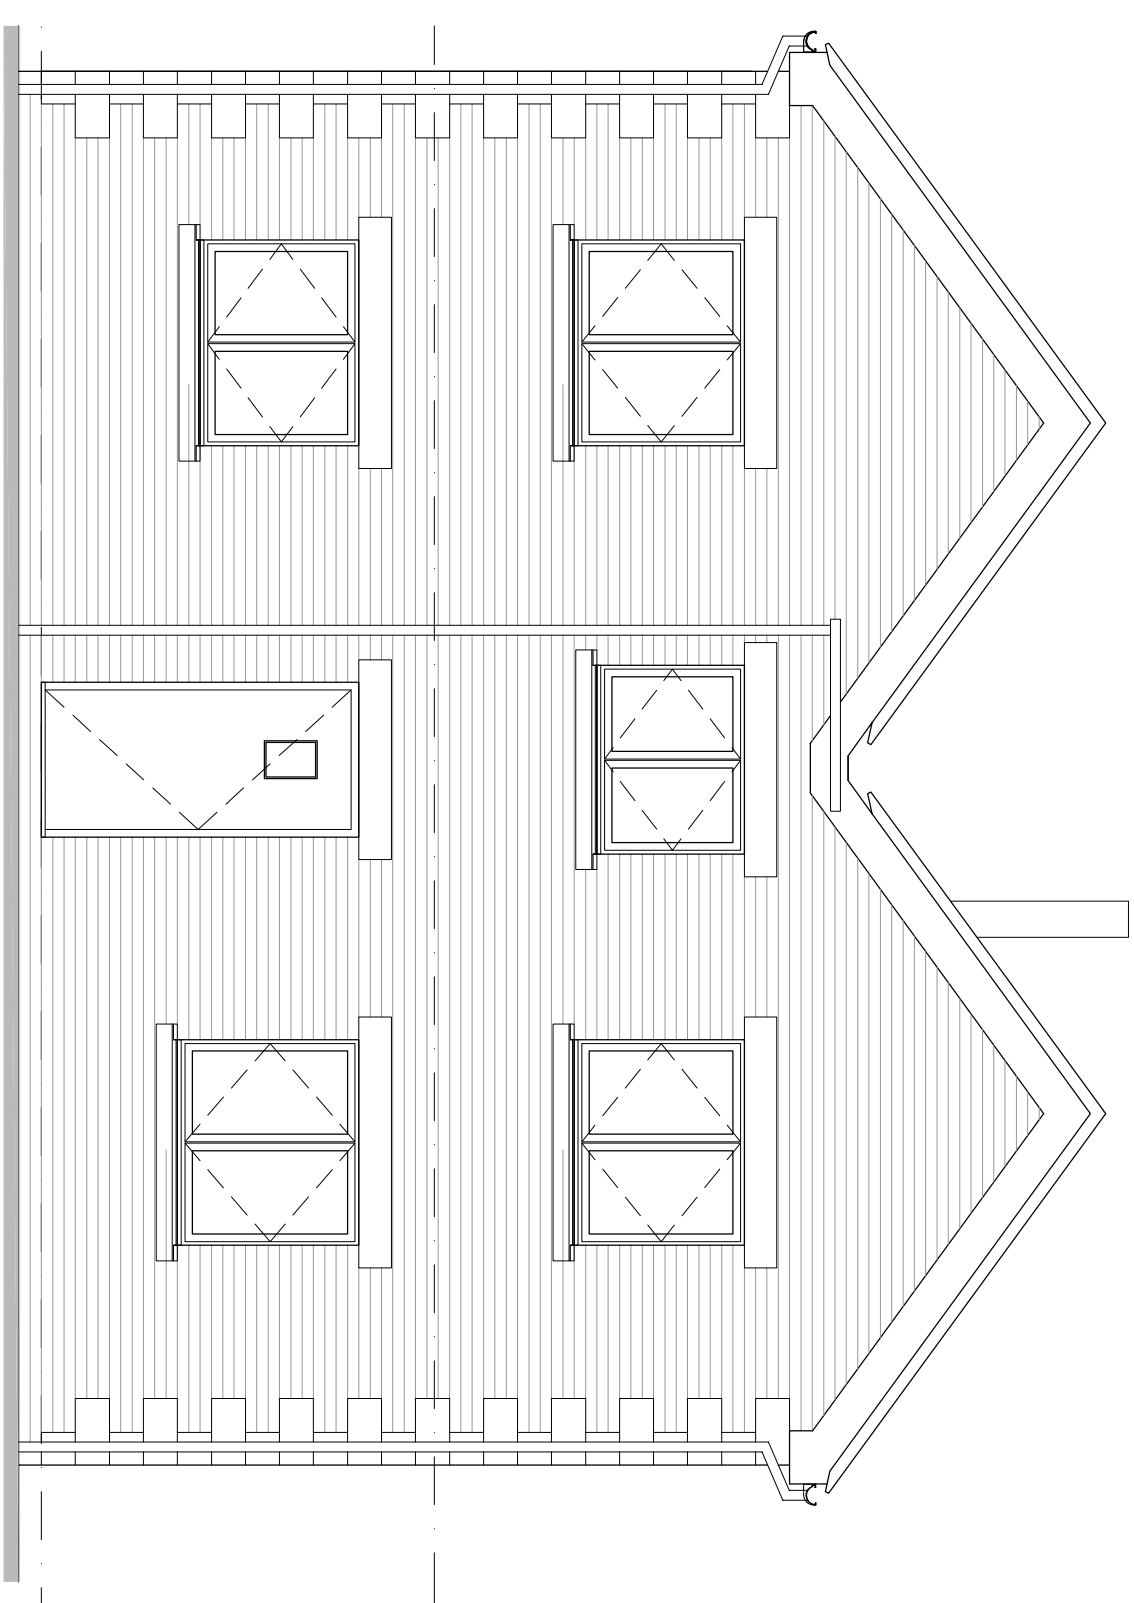

FRONT (WEST) ELEVATION 1-50

Hewitt&Carr Architects
A: Dais/Bank House | 17-19 Leek Road | Cheddle | ST10 1JE
T: 01538 756888
E: enquiries@hcartchitects.co.uk
W: www.hcartchitects.co.uk

Client
MR & MRS M TAYLOR

Project
REPLACEMENT DWELLING
- FAIRVIEW
CAVERSWALL COMMON, ST11 9EU
Title
Plans and Elevations as proposed

Status	
PLANNING	
Date	AUGUST 2018
Scale @A1 AS NOTED	
Checked	HMM

Project No. Drawing No.
00765_AS (0) 02