

Proposed Ground Floor Plan

Scale 1 : 50

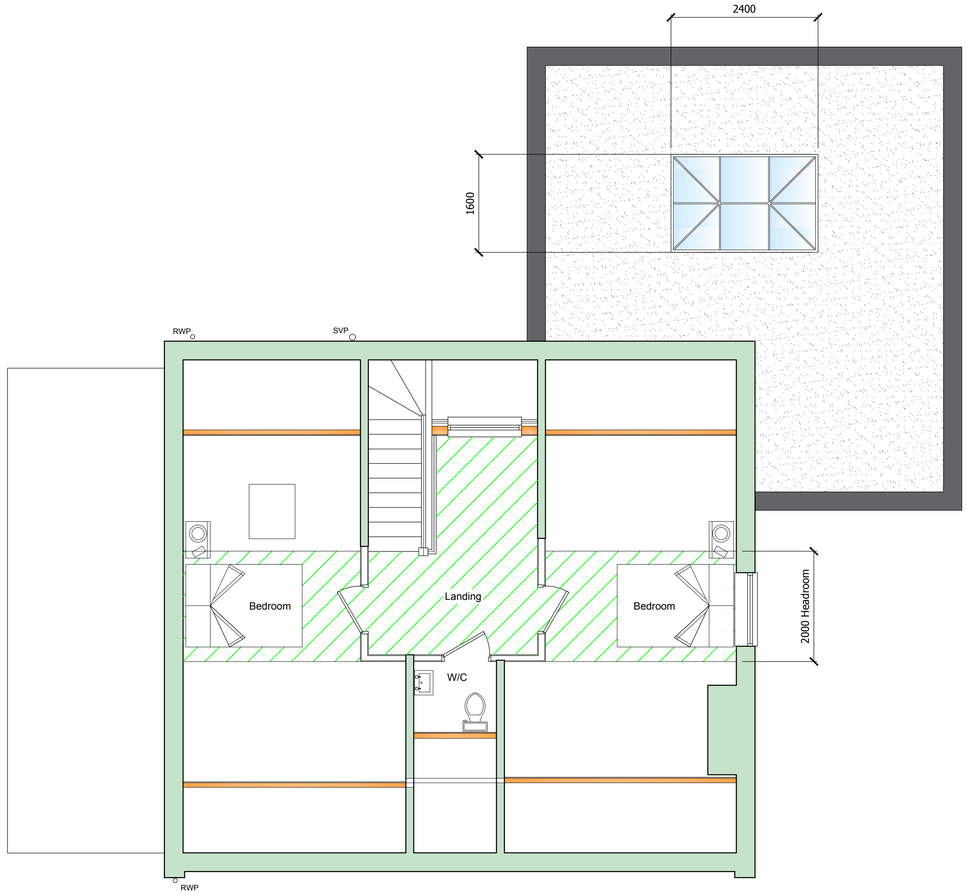

Proposed Firsr Floor Plan

Scale 1 : 50

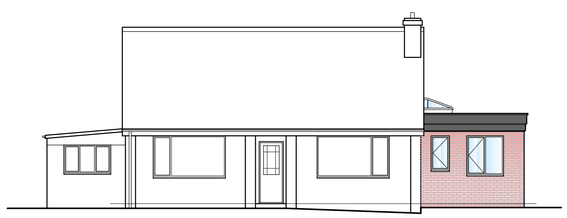

Proposed South Elevation

Scale 1 : 100

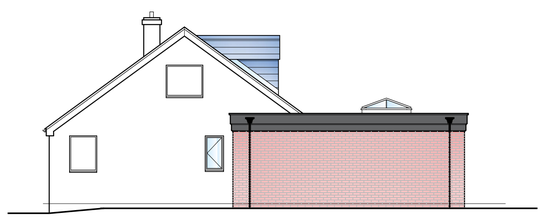

Proposed East Elevation

Scale 1 : 100

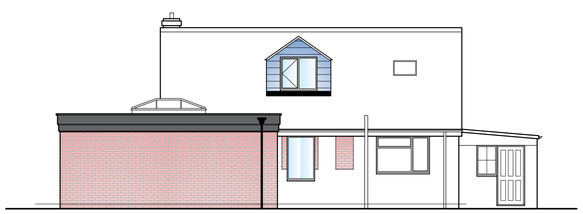

Proposed North Elevation

Scale 1 : 100

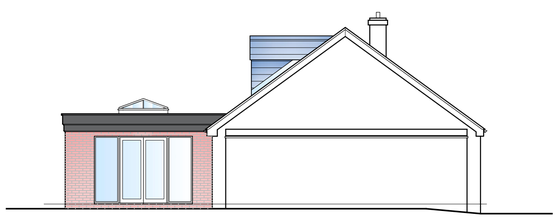

Proposed West Elevation

Scale 1 : 100

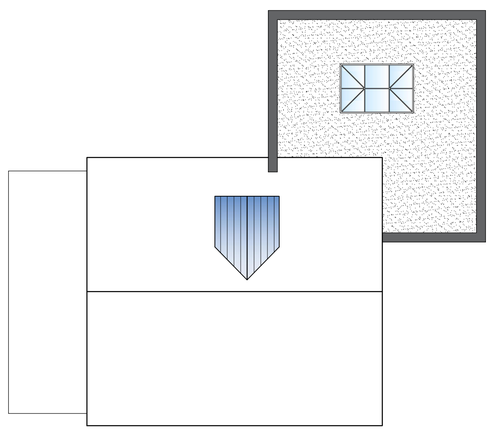

Proposed Roof Plan

Scale 1 : 100



SCALE 1:50



SCALE 1:100

Rev.	Revision Description	Drn			Date

Startin & Co
PROPERTY DESIGN
60 Carter Street, Uttoxeter, Staffordshire, ST14 8EU
01889 307 434 info@startinco.com

Client:

Mr & Mrs Spooner
Chestnut Corner, Deadmans Green
Old Lane Checkley ST10 4NQ

Title:

Proposed Extension and Alterations
Proposed
Plans & Elevations

Drawn by:	Date:	Index No.:
AjS	May2021	

Scales:

As shown, Paper Size A1.

Drawing No:	Revision
2021-040-002	