




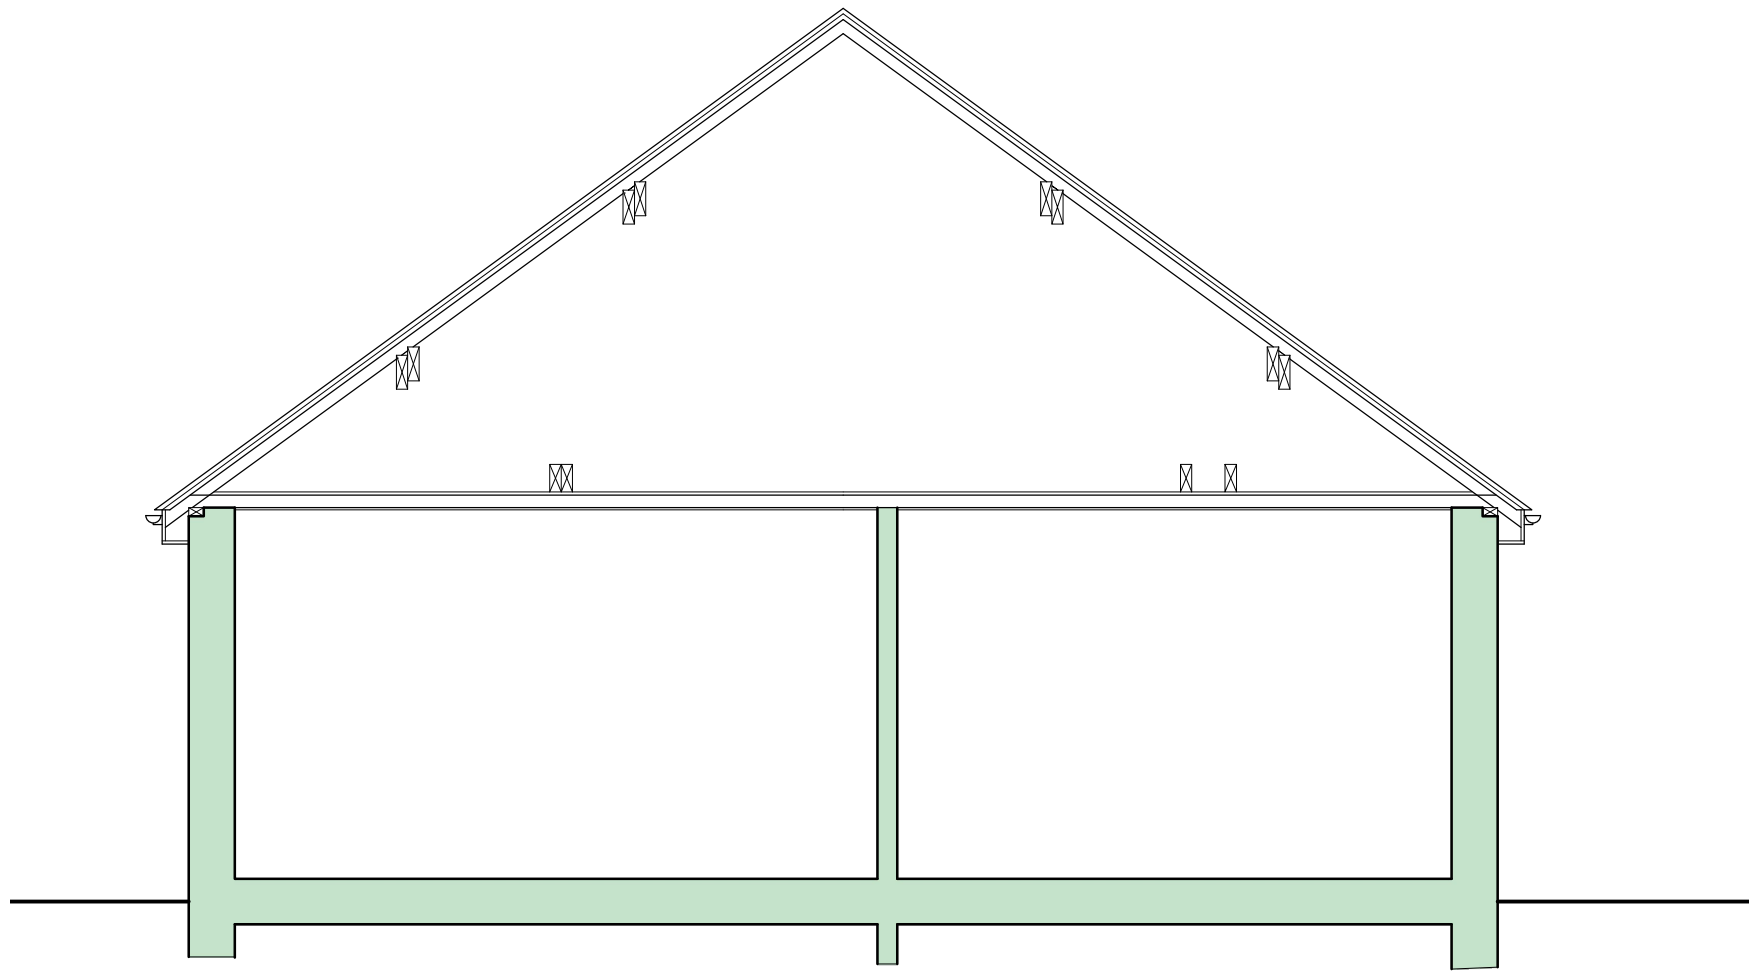

Existing Section A-A
Scale 1 : 50

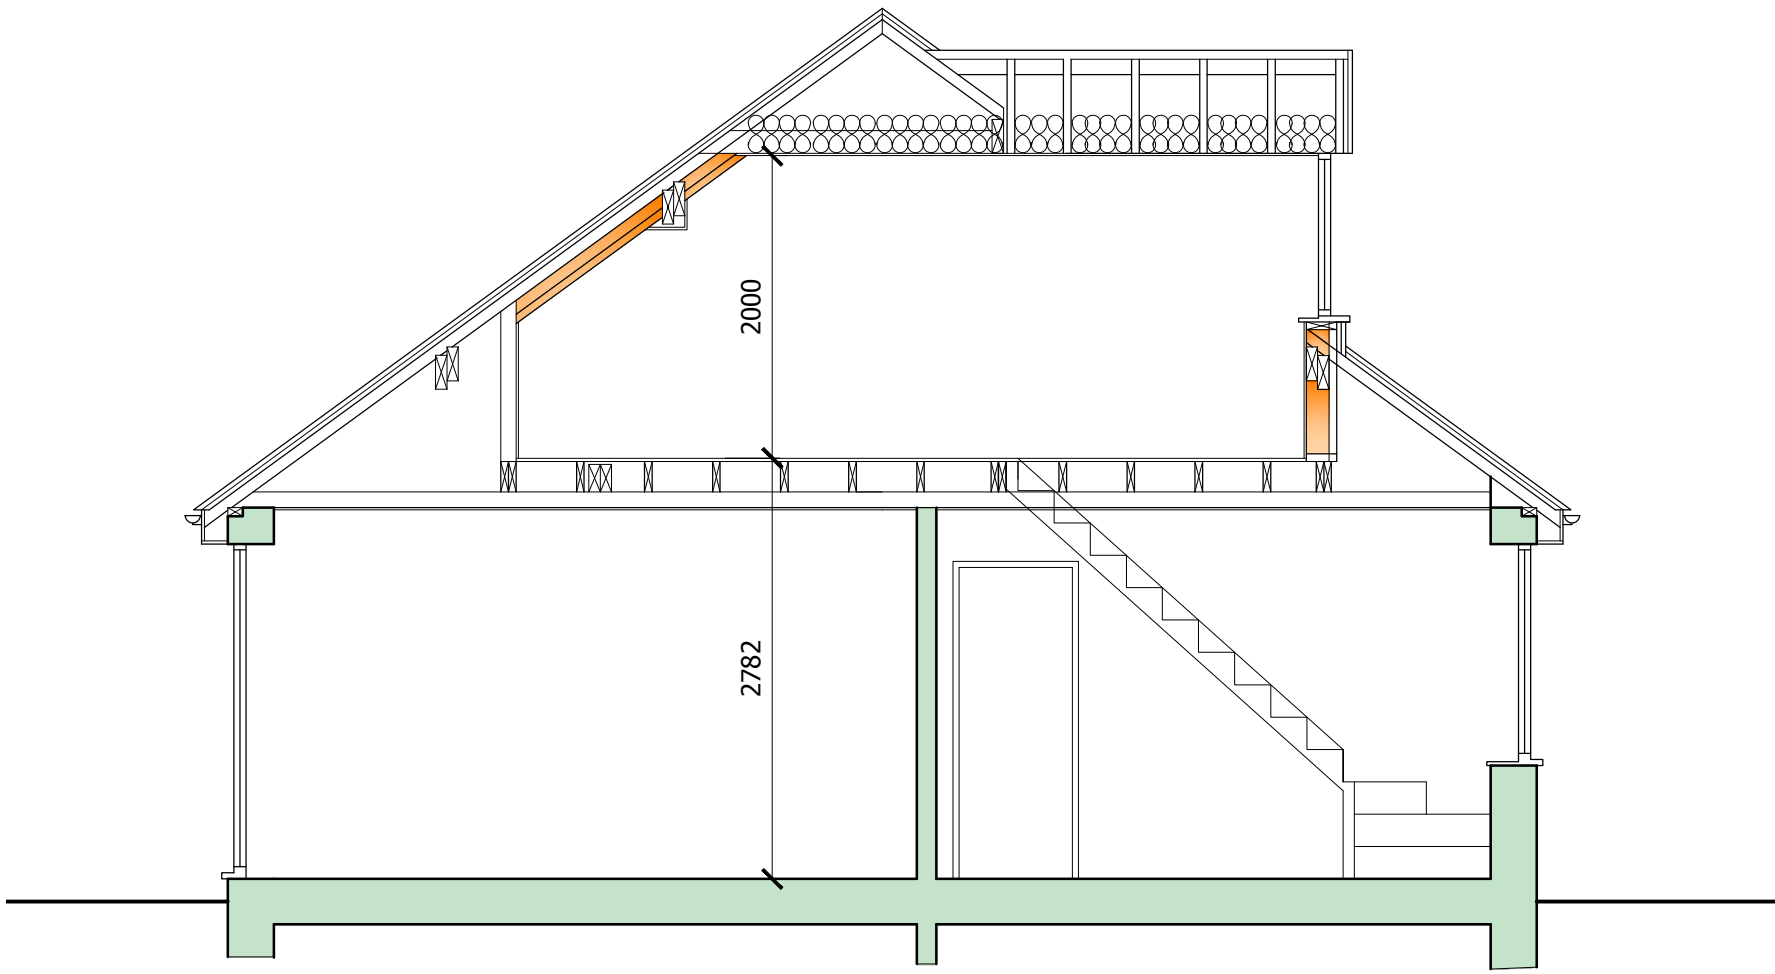

Proposed Section A-A
Scale 1 : 50

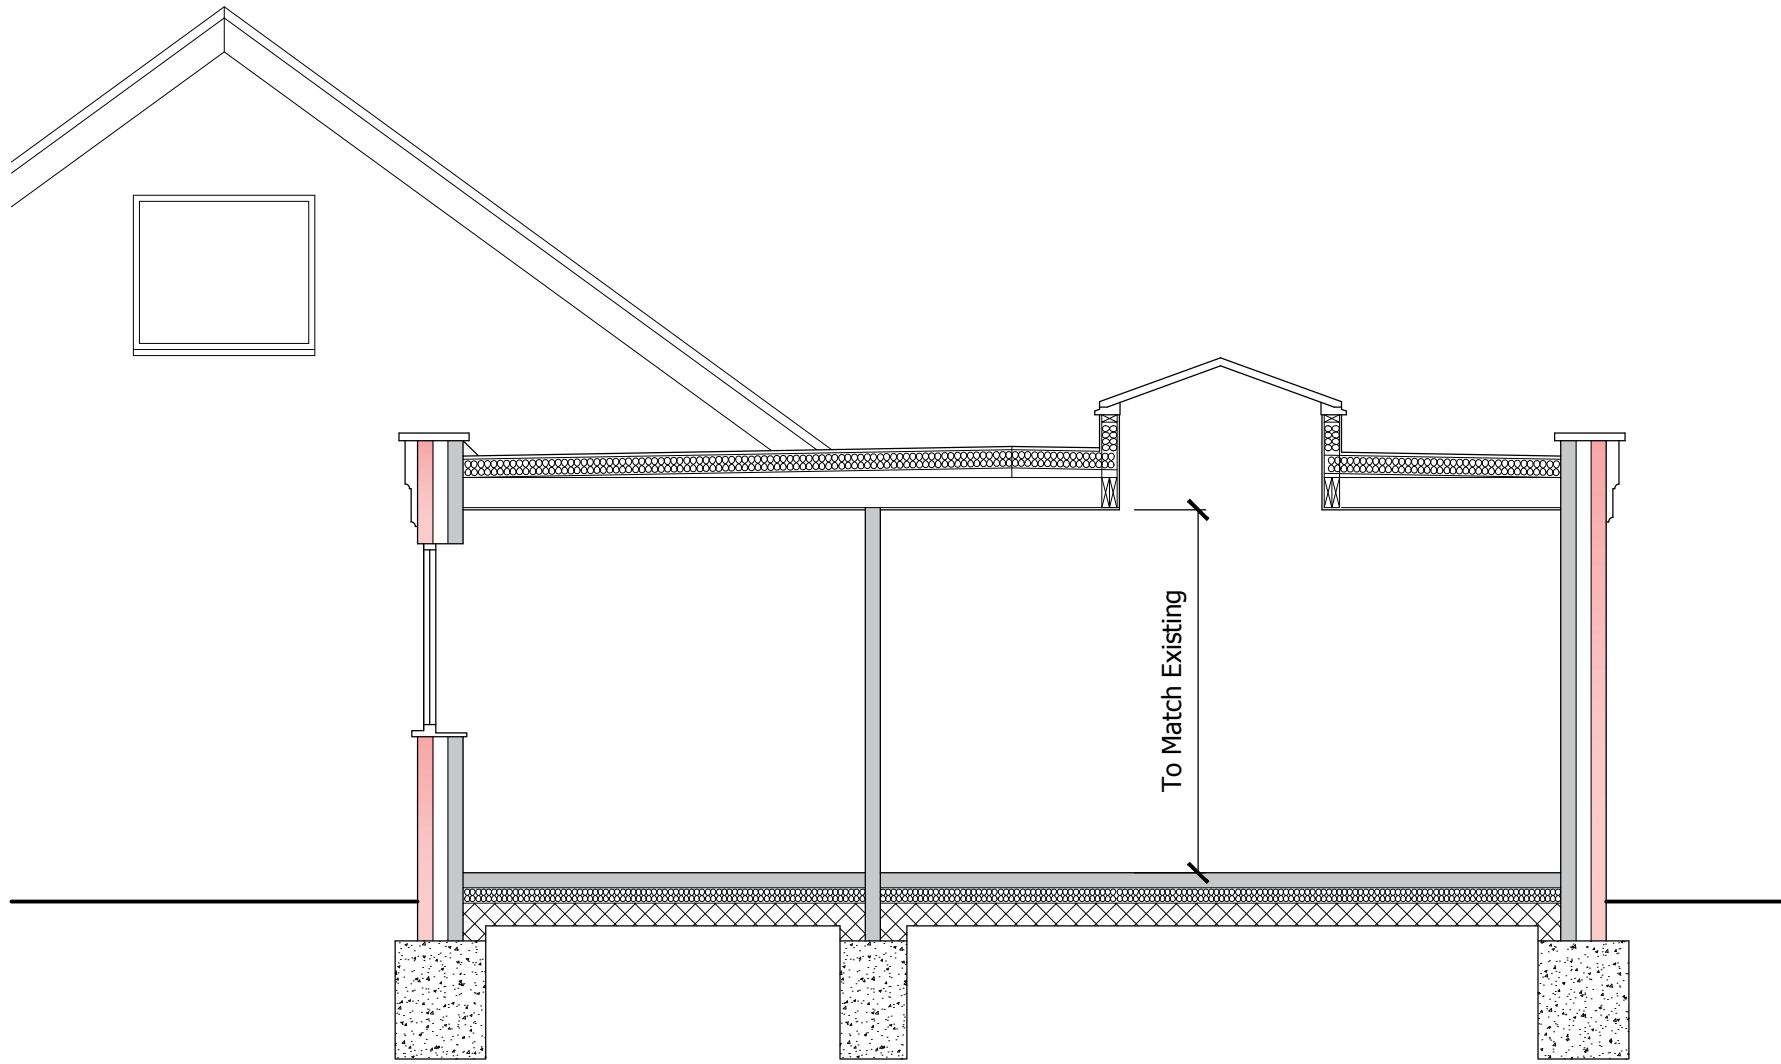


Section B - B
Scale 1 : 50




Existing Block Plan
Scale 1 : 200



Proposed Block Plan
Scale 1 : 200

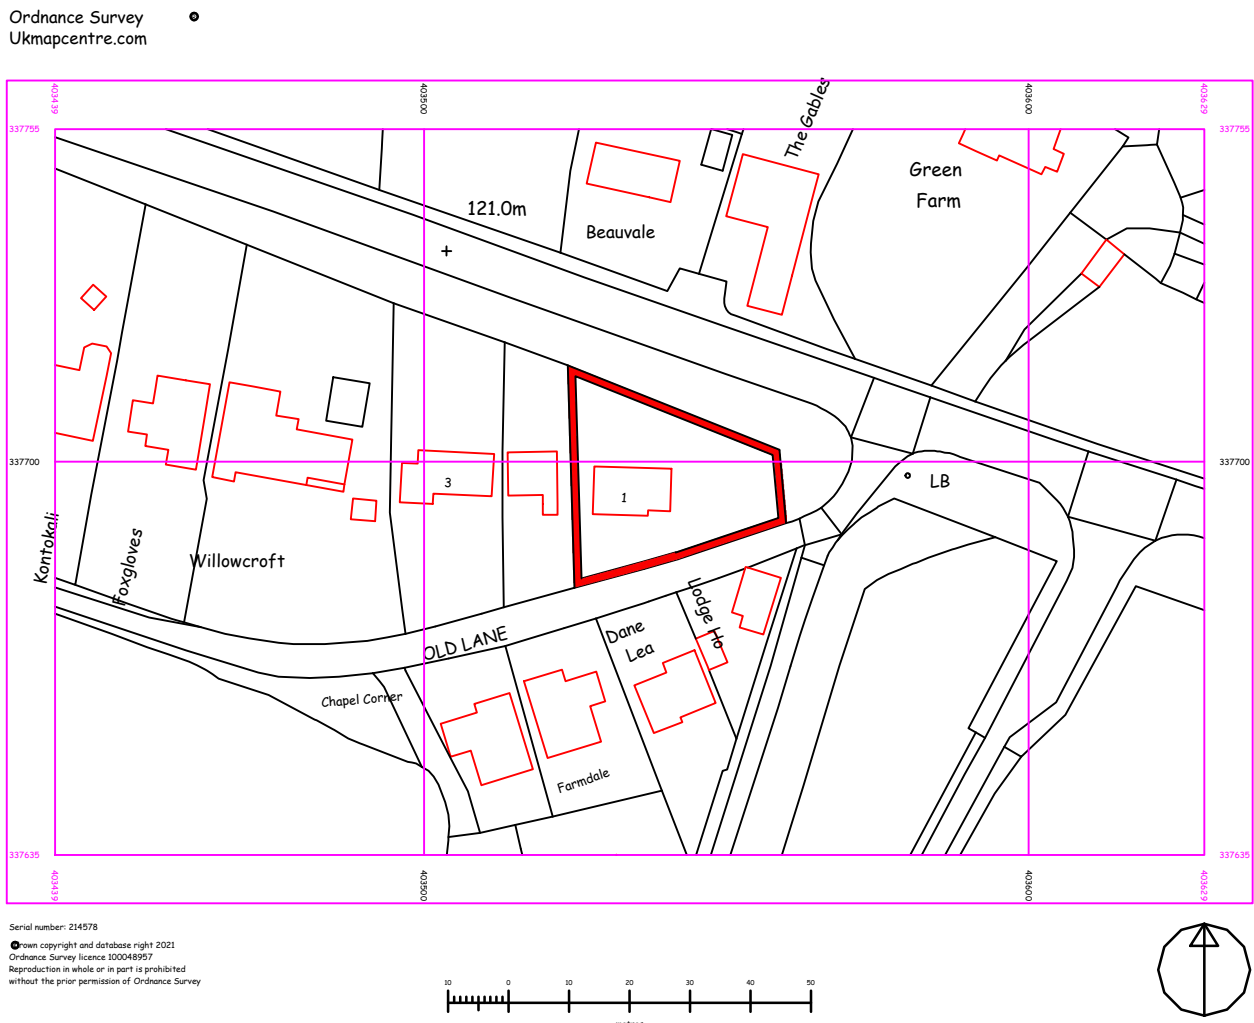

Location Plan

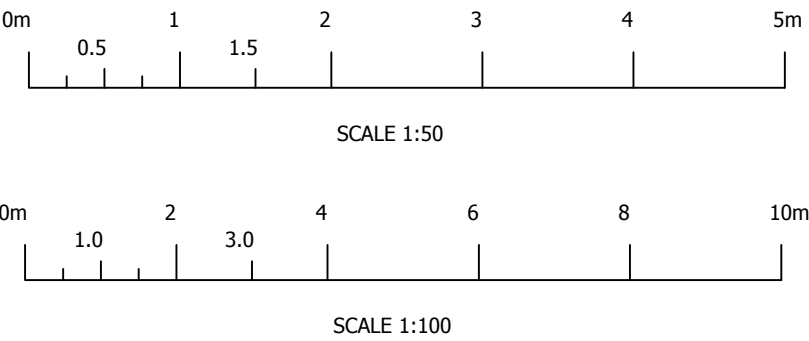

Rev.	Revision Description	Drm		Date
 Startin & Co PROPERTY DESIGN 60 Carter Street, Uttoxeter, Staffordshire, ST14 6EU ☎ 01889 307 454 ✉ info@startinco.com				
Client: Mr & Mrs Spooner Chestnut Corner, Deadmans Green Old Lane Checkley ST10 4NQ				
Title: Proposed Extension and Alterations Proposed Plans, Elevations, Location & Block Plans				
Drawn by: AJS		Date: May2021		Index No.:
Scales: As shown, Paper Size A1.				
Drawing No: 2021-040-003				Revision