



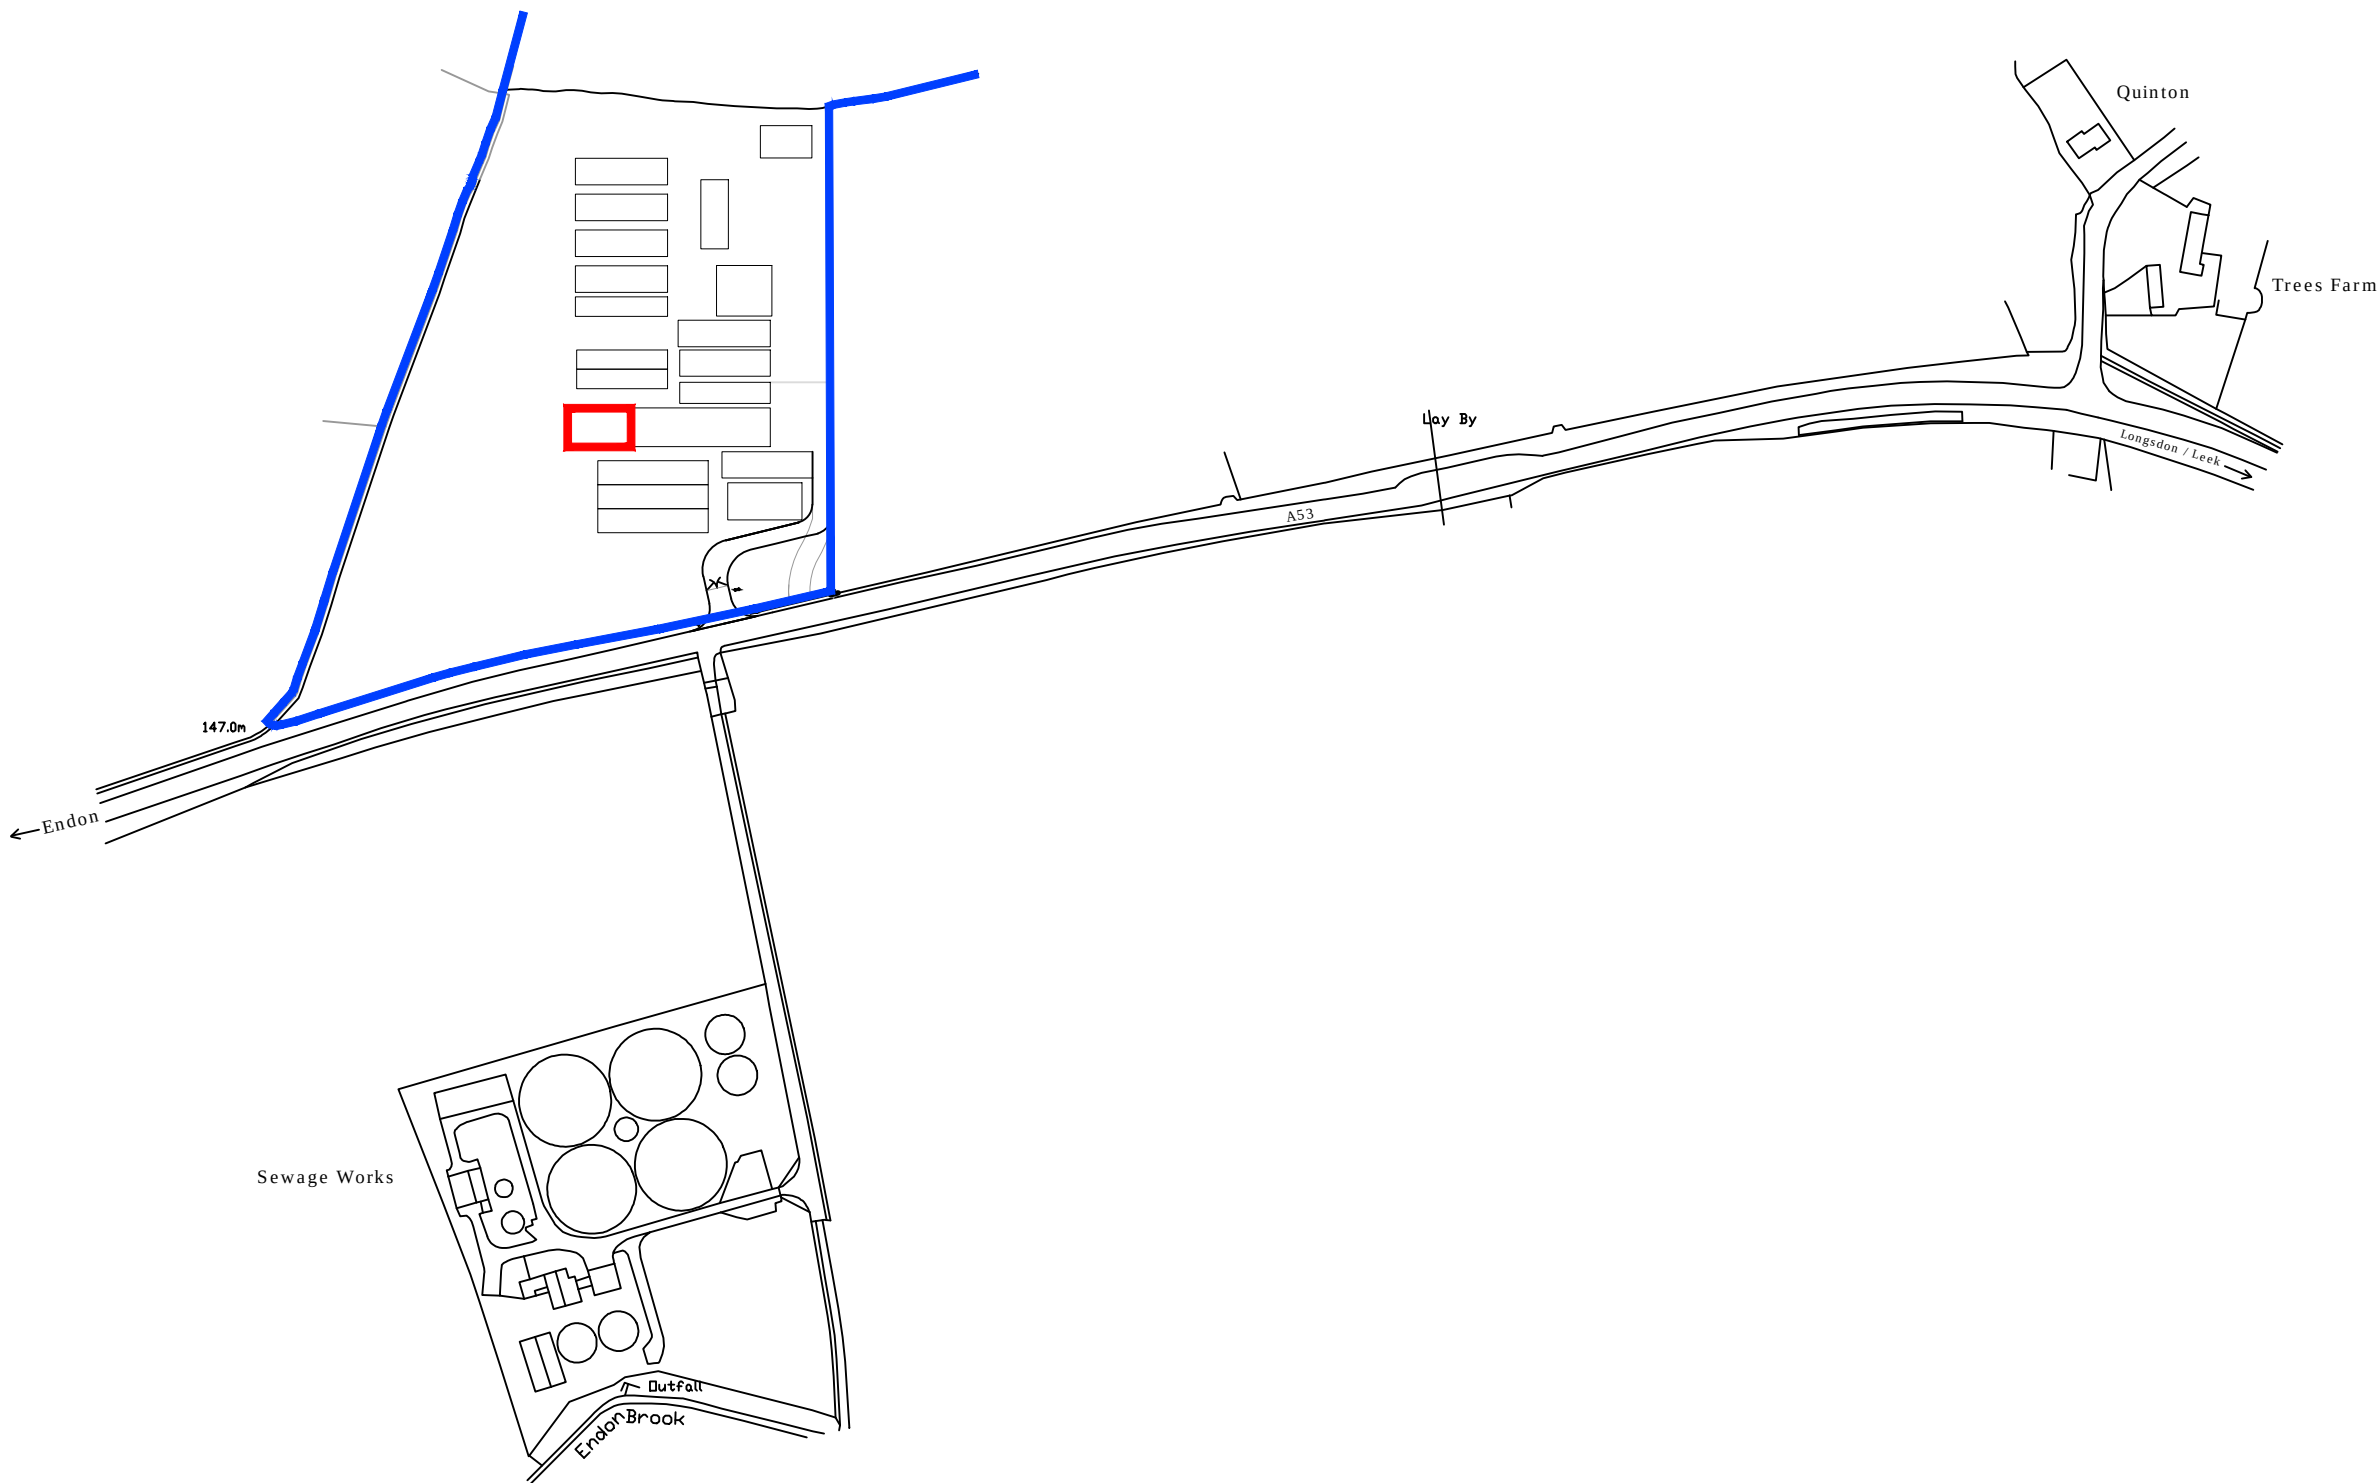


LOCATION PLAN
Scale 1:2500

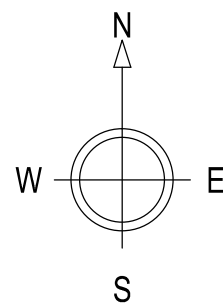

BLOCK PLAN
Scale 1:500

- NOTES:
1. Use written dimensions only. All dimensions to be checked on site and any discrepancies reported to ACORUS immediately. If in doubt ask.
 2. Where relevant, significant hazards have been identified on the drawing. Hazards which should be obvious to a competent contractor or unforeseeable have not been identified.
 3. This drawing is confidential and remains the exclusive property of ACORUS.
 4. Ordnance Survey Paper Map Copying Licence Number: 100039456.
- © ACORUS Rural Property Services Ltd.

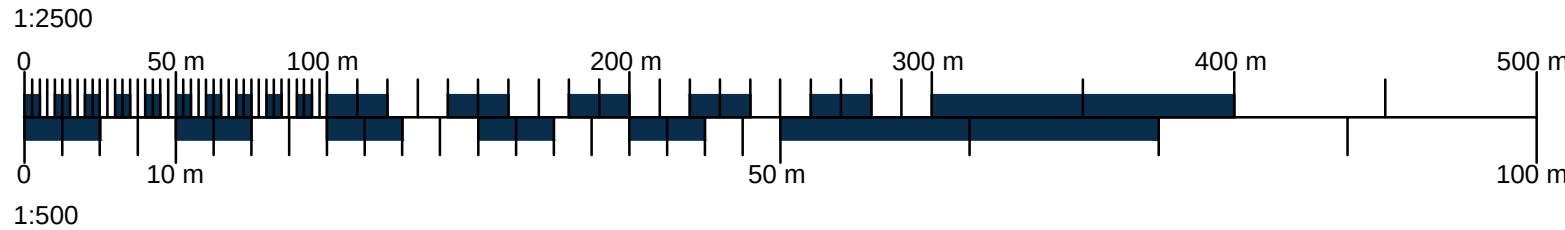

- Ownership Boundary
- Site Boundary

Rev	Date	Description	Dwn	Chk
Rev	Date	Amendment	Drawn	Checked

PROJECT
Mr B Proctor
Proctors Nursery, Leek Road,
Endon

TITLE
Proposed Polytunnel
Site Location and Block Plan

SCALE	DATE	DRAWN BY	CHECKED BY
AS SHOWN	@A1 July '21	DL	AA

JOB NO.	DRAWING NO.	REVISION
AA/WOLVES/PROCTOR	200_01	

acorus.co.uk

Planning. Design. Property.

PLANNING ISSUE