



Elevation AA

Datum
+168.000



Elevation BB

Datum
+168.000



Section CC

Datum
+168.000




Elevation CC Continued

Datum
+168.000



Elevation DD

Datum
+168.000

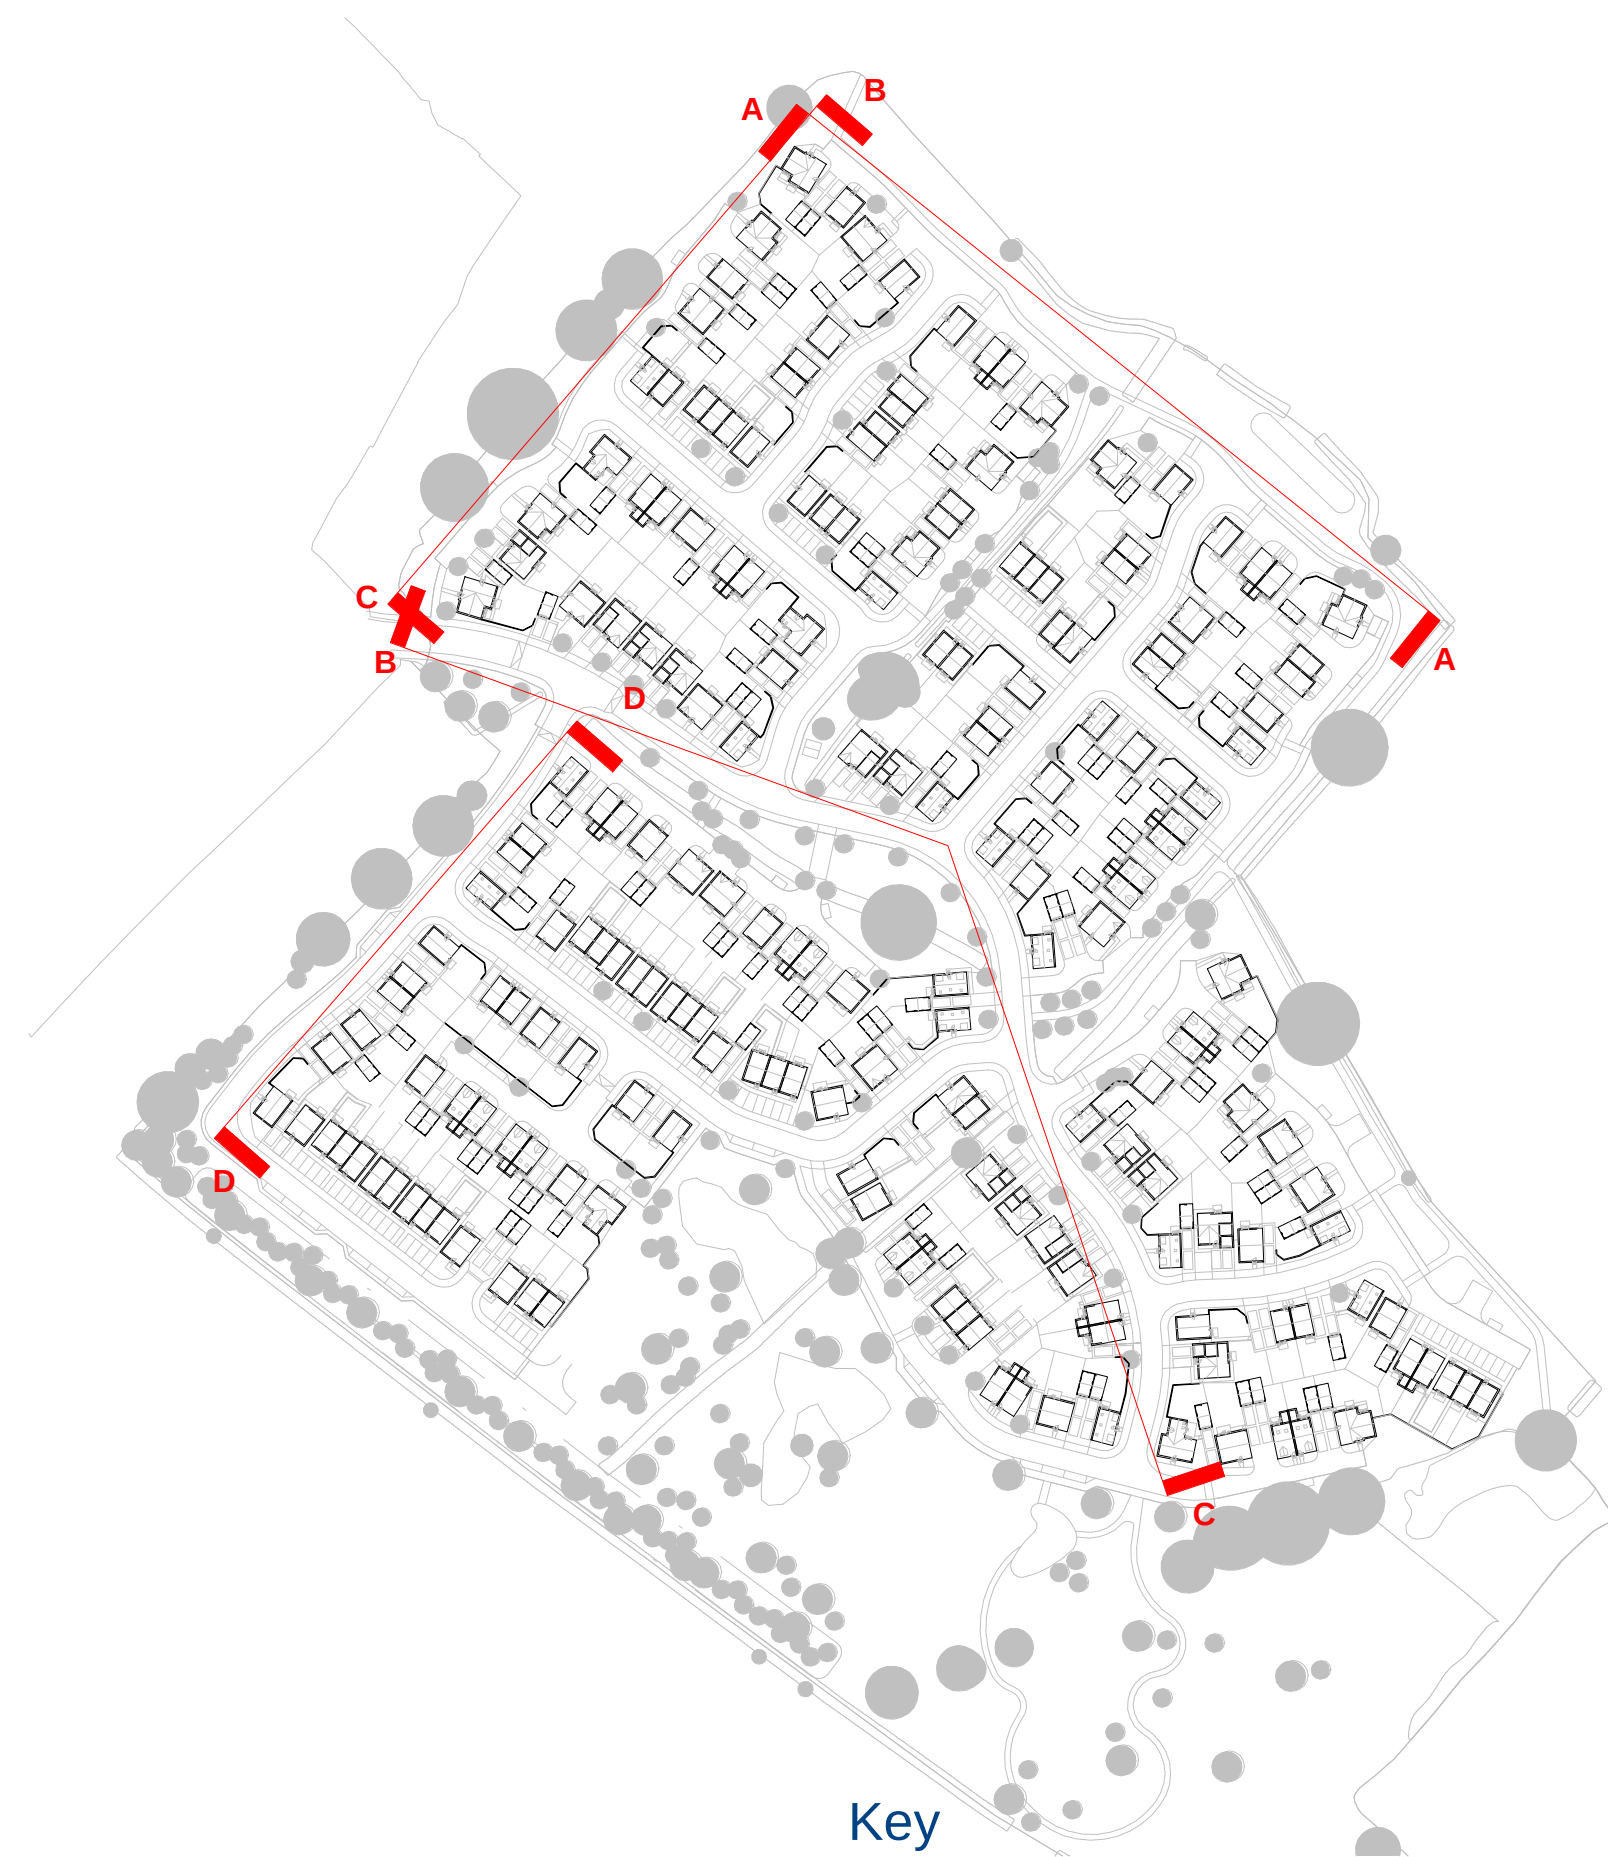

Key

Roberts Limbrick
ARCHITECTS

PROJECT
RESIDENTIAL DEVELOPMENT
PHASE 2 BLYTHE VALE

CLIENT
**ST. MODWEN
HOMES**

DRAWING
STREET ELEVATIONS

STATUS
PLANNING

ROBERTS LIMBRICK LTD
The Carriage Building, Bruton
Way
Fleetside, Chalfont St Giles, Bucks HP8 4PG
T. 03333 405 500
mail@robertslimbrick.com
www.robertslimbrick.com

Registered Office: England No. 06658029

SCALE	ORIGINATOR NO
1:200@A0	8722
DATE	AUTHOR
MAY 21	CM / ES

DRAWING NUMBER
R9074-RLA-2021-XX-DR-A-2020

REVISION