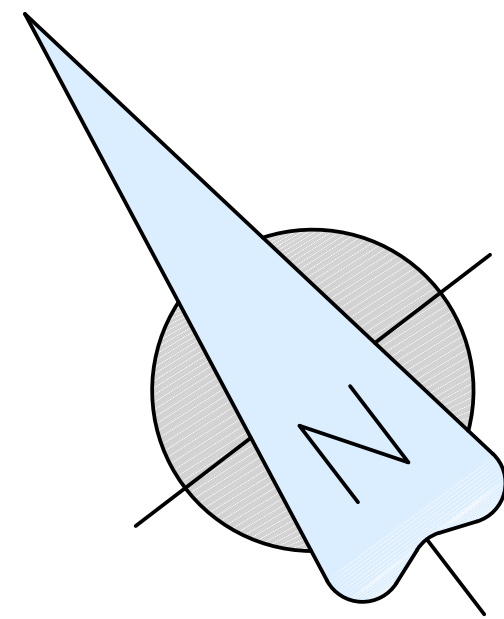


STAFFORD REFUSE

Width	: 2.28
Track	: 2.50
Lock to Lock Time	: 6.00
Steering Angle	: 35.0

FOR PLANNING

A	21.06.2021	AMENDED TO SUIT PLANNING CONSULTANTS COMMENTS.	J.H.	G.L.
—	17.06.2021	FIRST ISSUE.	J.H.	G.L.
Rev	Date	Description	By	Chkd

Revision Schedule

Project Title				
BLYTHE VALE, BLYTHE BRIDGE				
PHASE 2				
Drawing Title				
PROPOSED VEHICULAR TRACKING PLAN				
REFUSE VEHICLE				

R9074 - BML - 21 - XX - DR - C - 112

Client Project # / Originator / Creation Year / Level / Info Type / Discipline / Drawing #				
Drawn by	J.H.	Checked by	J.H.	Project Engineer
Date	13051	Project No.	Rev	A
JUNE 2021	1 : 500	13051		

BAYNHAM MEIKLE
Consulting Structural & Civil Engineers
8 Meadow Road, Edgbaston, Birmingham B11 6BU
Tel: 0121 434 4100 Fax: 0121 434 4073 Email: admin@bme.co.uk

REFUSE VEHICLE
VEHICLE TRACKING MANOEUVRES
SCALE 1 : 5000

