STAFFORDSHIRE MOORLANDS DISTRICT COUNCIL
PLANNING SERVICE
APPROVED
14 OCT 2008
Corporate Director &
Monitoring Officer

FEB 22 2009 - SHD

08/01453



SOUTH WEST ELEVATION

NORTH EAST ELEVATION



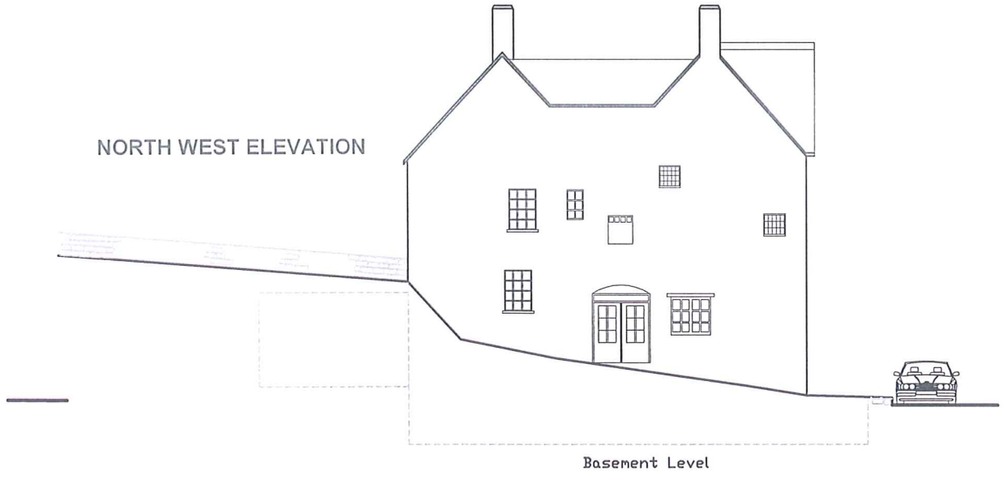

NORTH WEST ELEVATION



SOUTH EAST ELEVATION

EP Emery Planning Partnership

4 South Park Court
Hobson Street
Macclesfield
Cheshire SK11 8BS

T:01625 433881
F: 01625 511457
E: info@epp-planning.com
W: www.epp-planning.co.uk

Site Address

THE LORD SHREWSBURY
NEW ROAD
ALTON
STAFFORDSHIRE

EXISTING ELEVATIONS

Date	Drawing Ref.
10-06-08	7728
Scale 1:200@A3	Drawing No. 3

SECOND FLOOR PLAN - NOT SURVEYED, NO ALTERATION PROPOSED

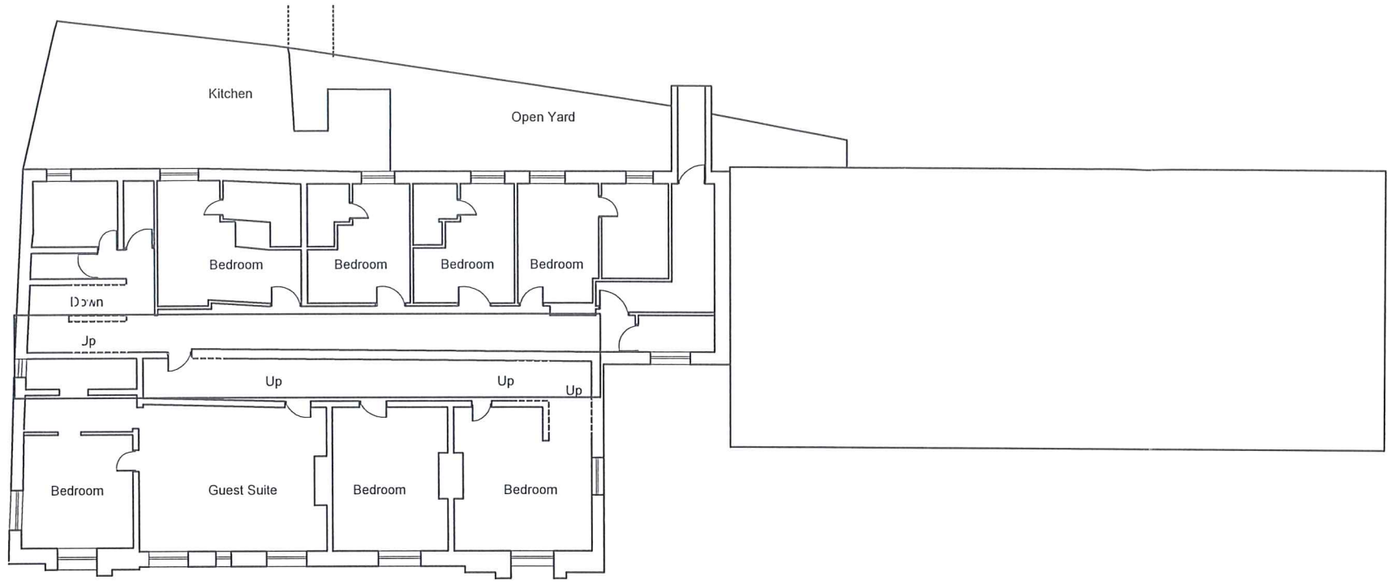

FIRST FLOOR PLAN

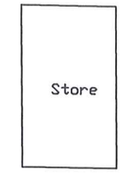

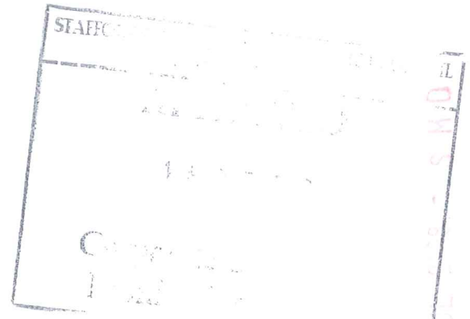

BASMENT FLOOR PLAN

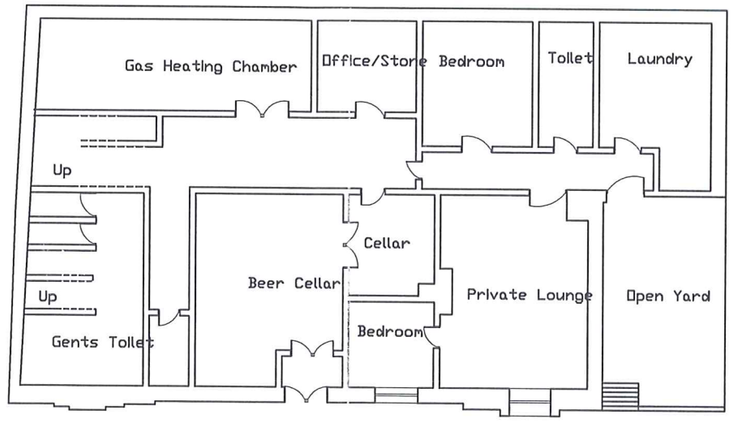

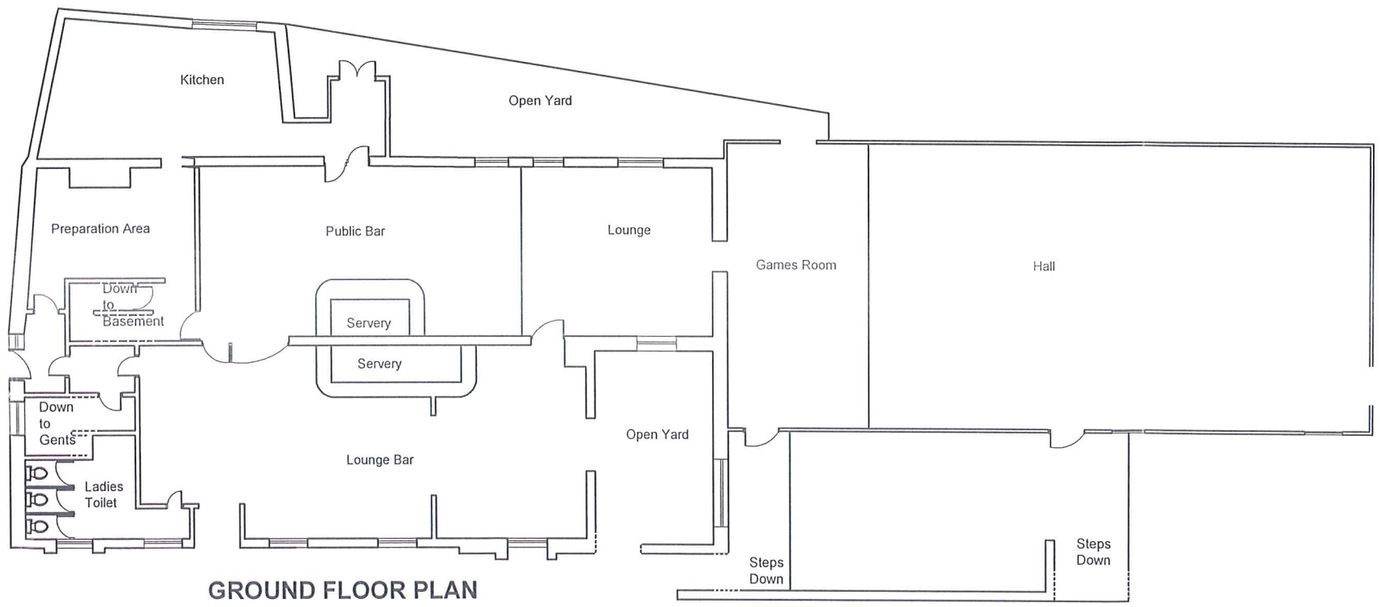

GROUND FLOOR PLAN



08/01453

Emery Planning Partnership

4 South Park Court
Hobson Street
Macclesfield
Cheshire SK11 8BS

T:01625 433881
F: 01625 511457
E: info@epp-planning.com
W: www.epp-planning.co.uk

Site Address

THE LORD SHREWSBURY
NEW ROAD
ALTON
STAFFORDSHIRE

EXISTING PLANS

Date	Drawing Ref.
10-06-08	7728
Scale	Drawing No.
1:200@A3	4