


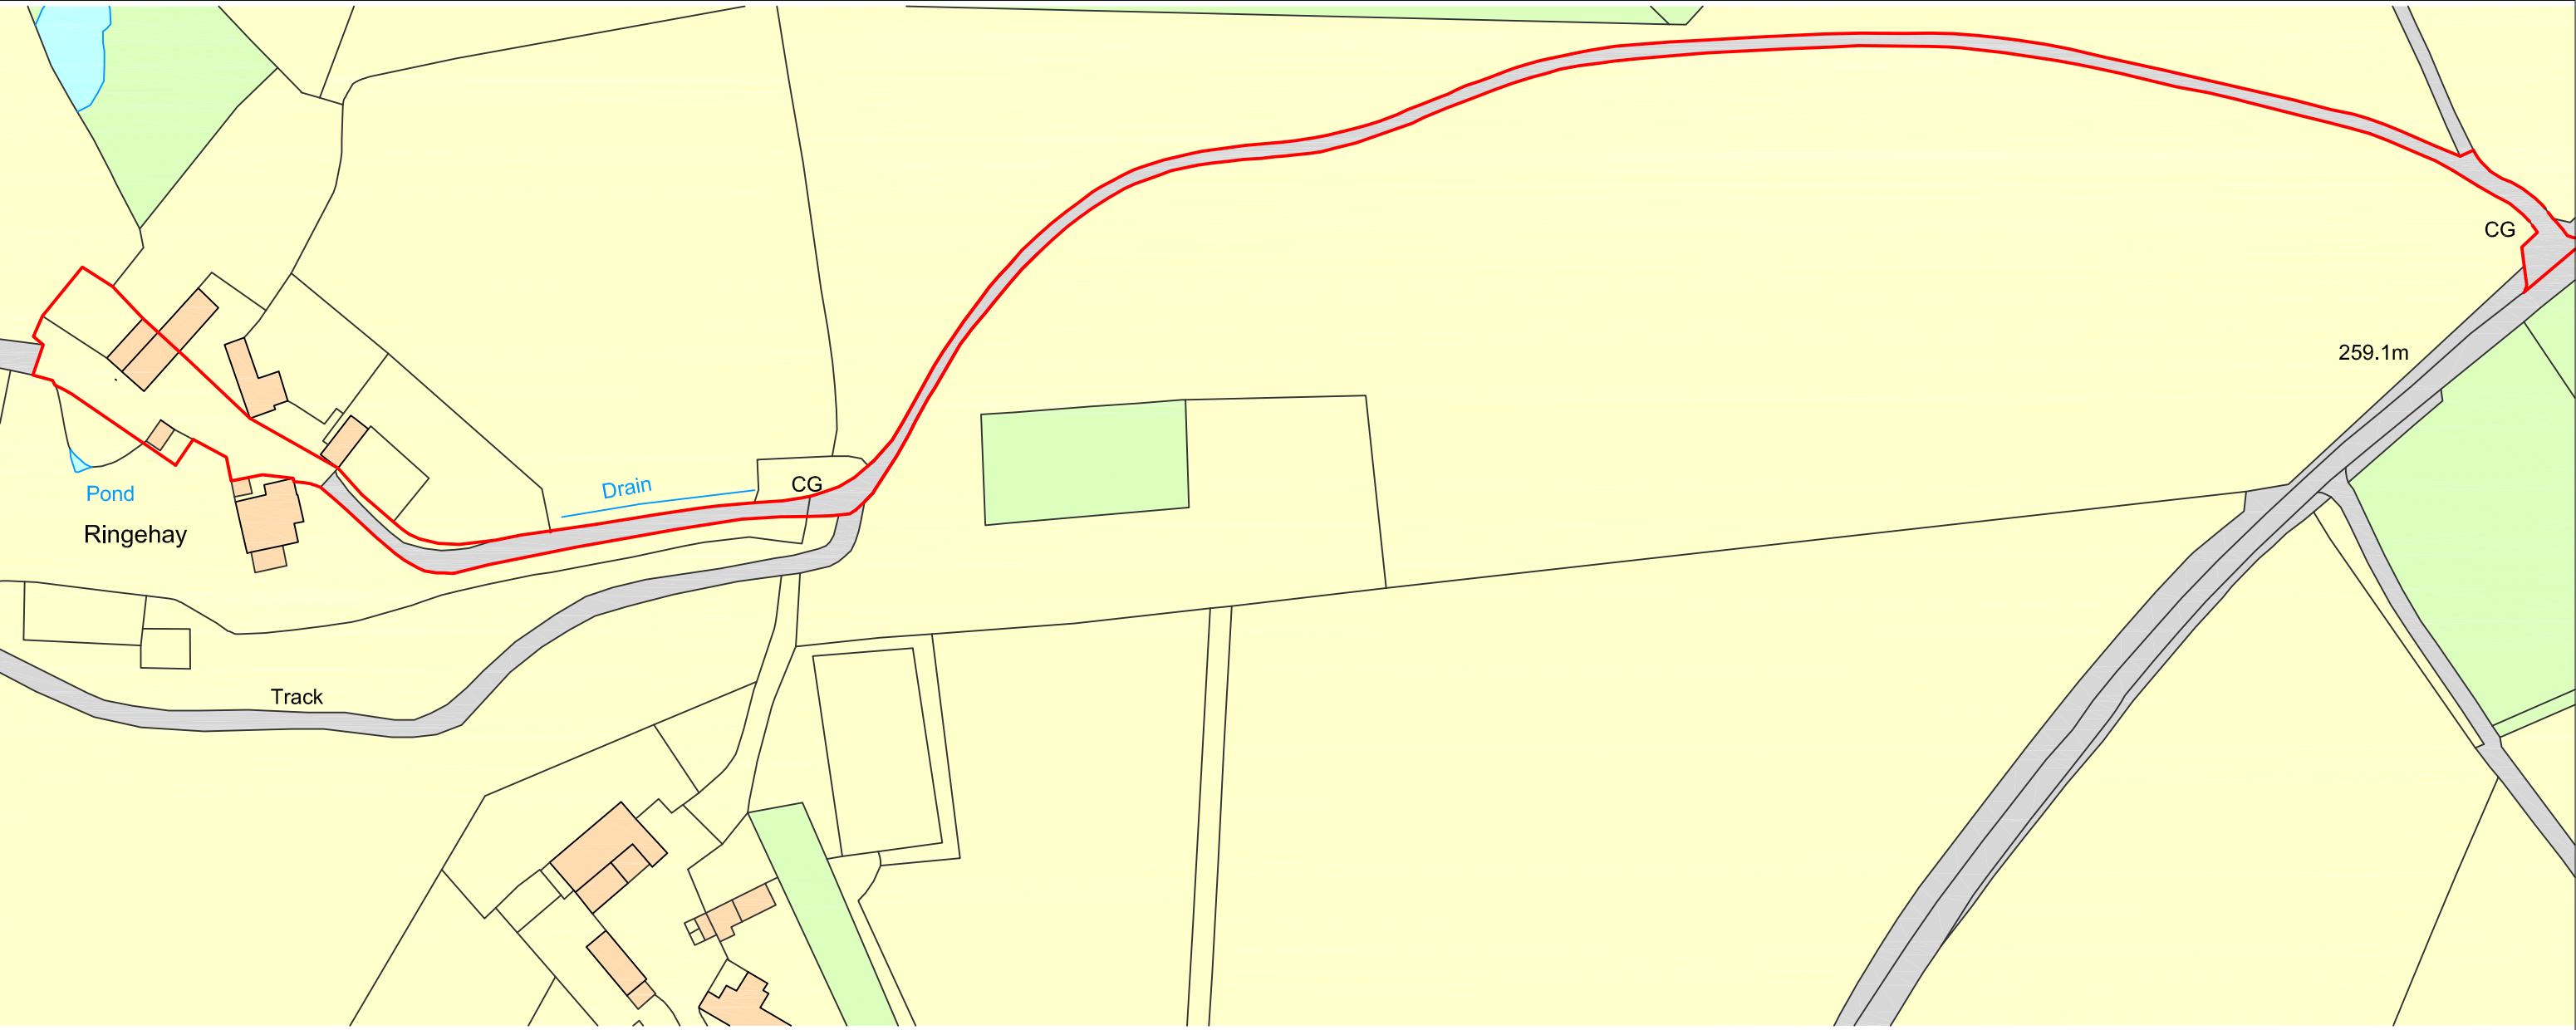

THE BARN, RINGE HAY, BASFORD - LOCATION PLAN

Drawing No. 820-03

Scale - 1:1250

Paper size: A3

Date: 5 July 2021

