




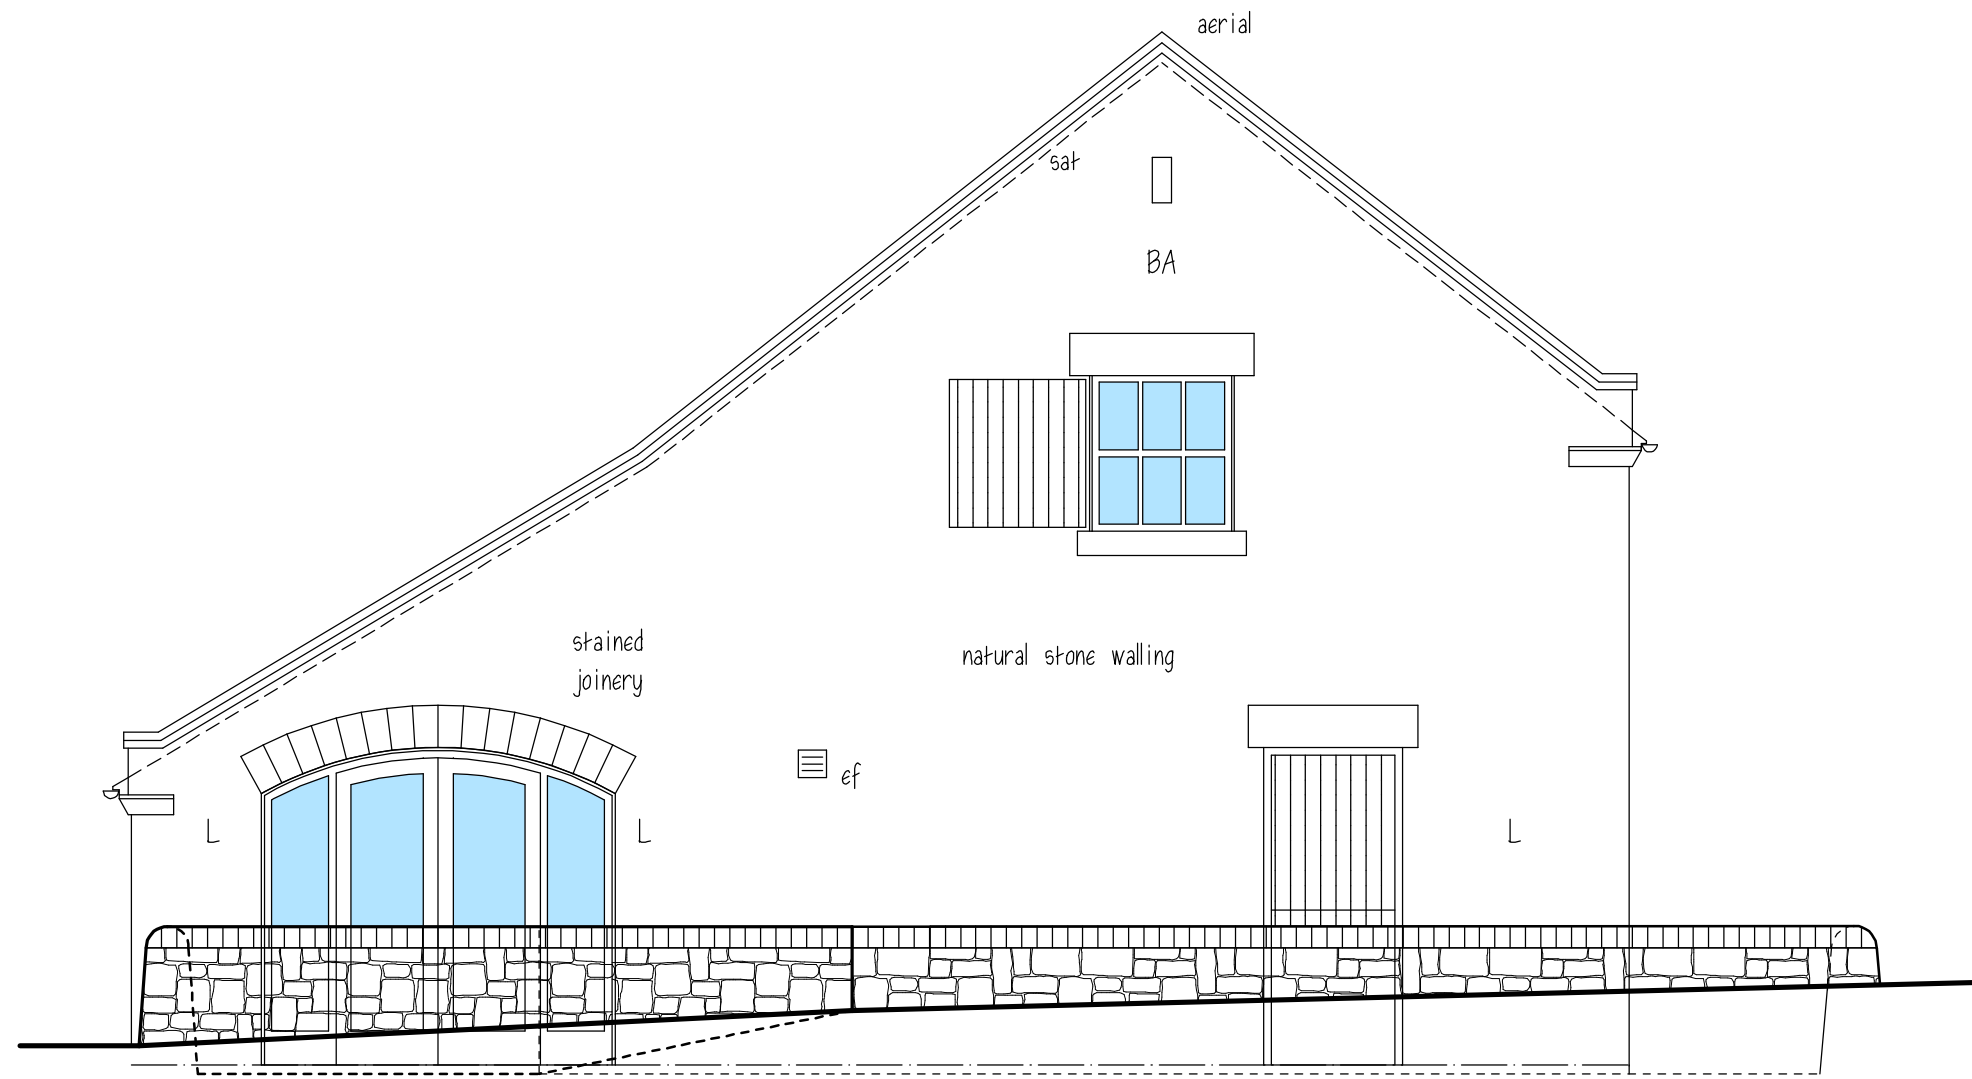


Side Elevation

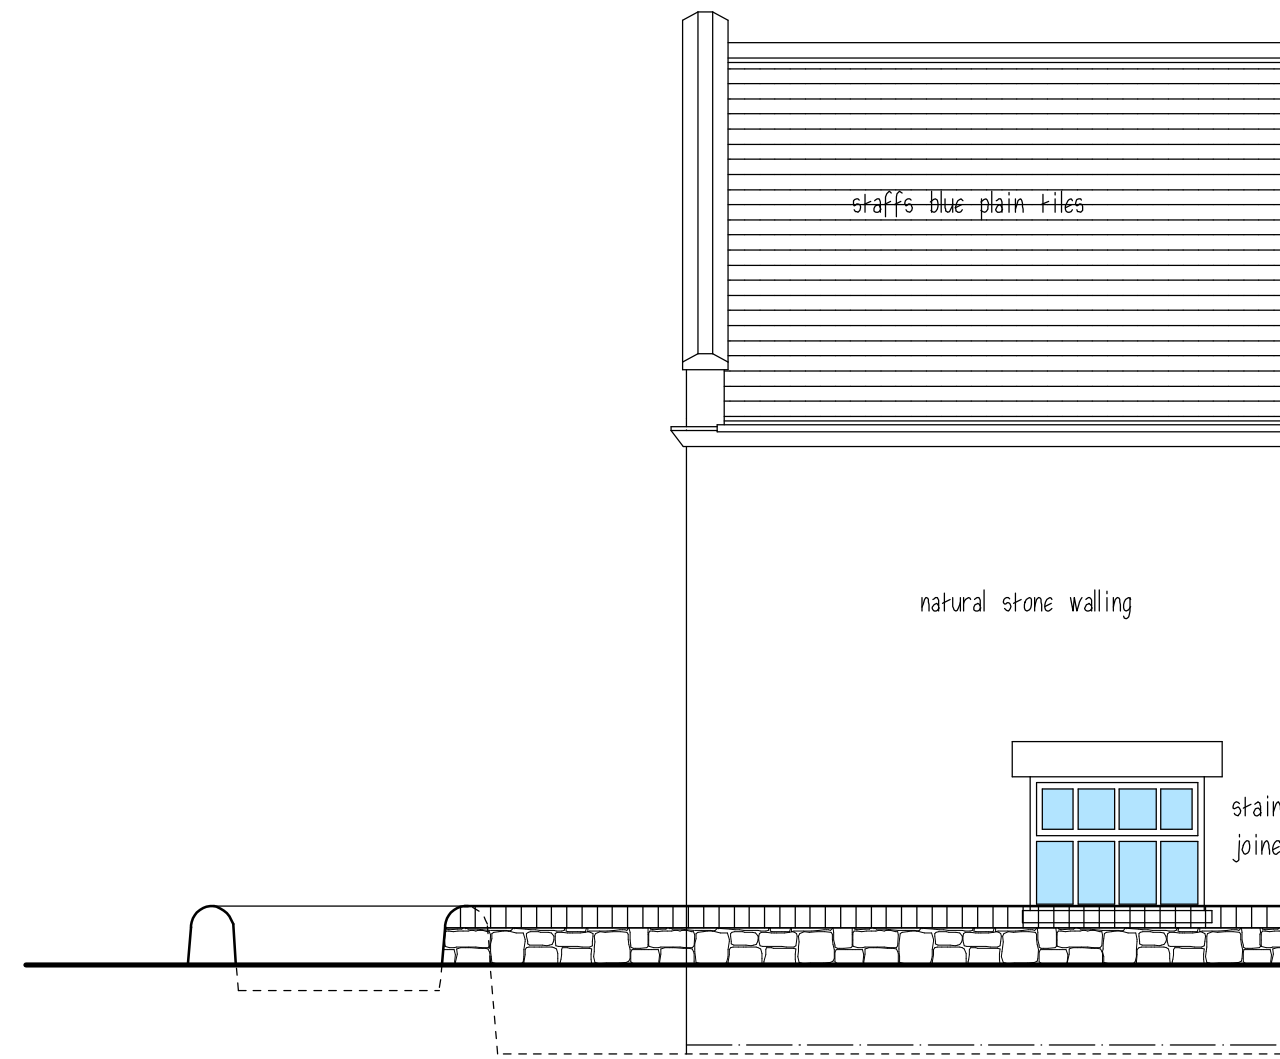

Part Front Elevation to Drive

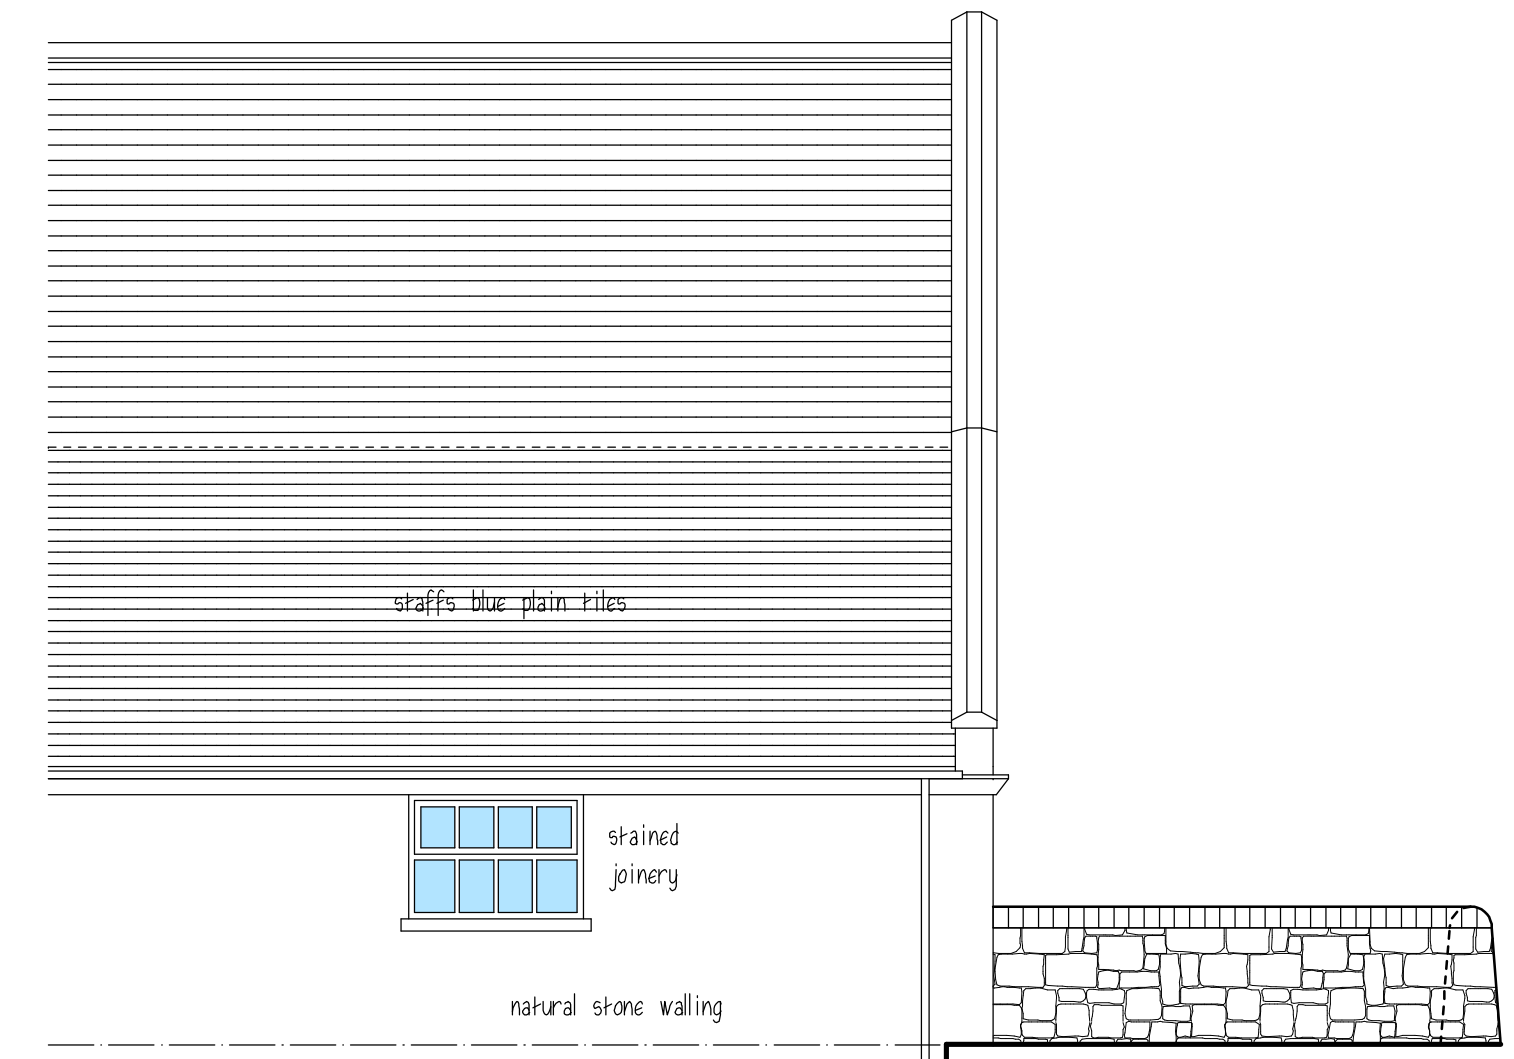


Part Rear Elevation to Garden

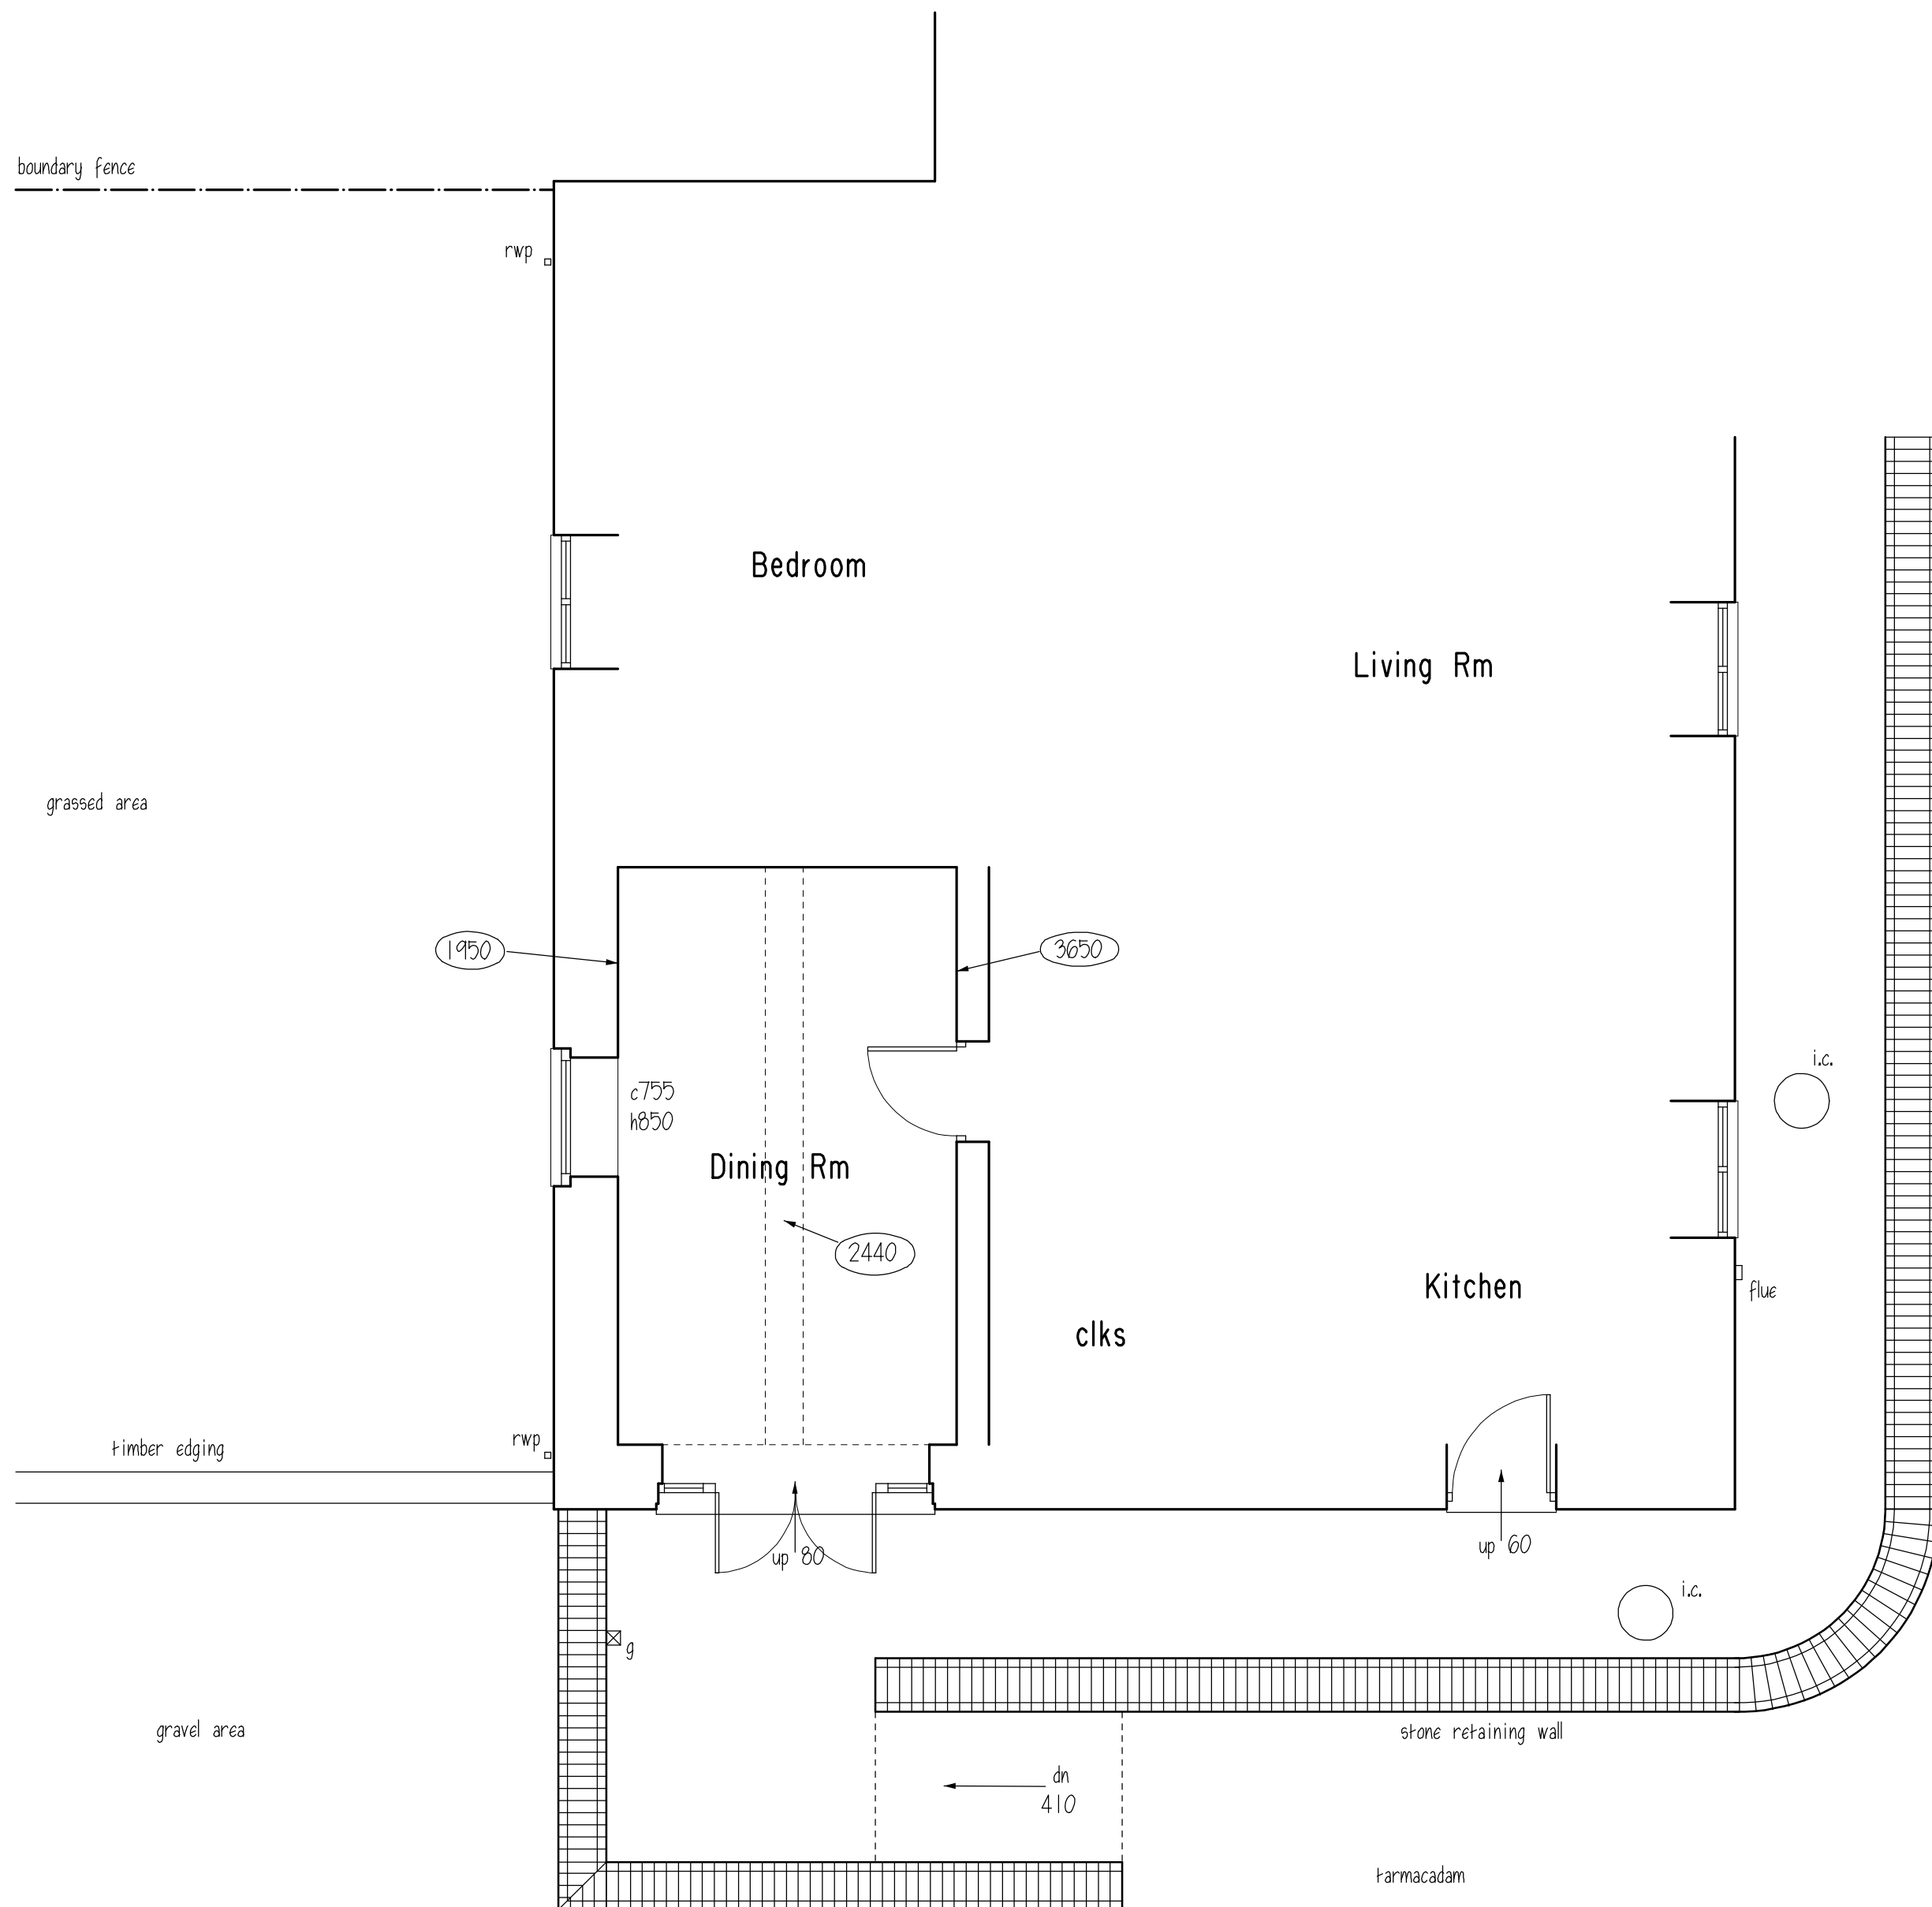


Part Ground Floor Plan



Photographic Record

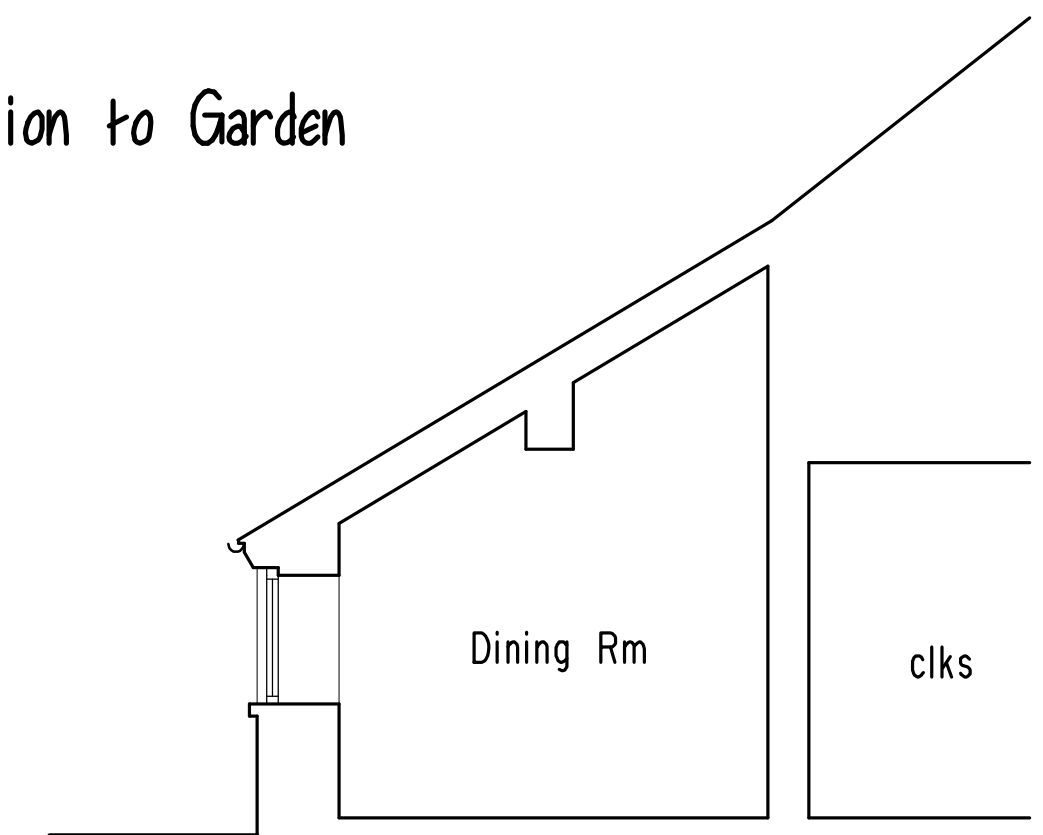

Part Cross Section

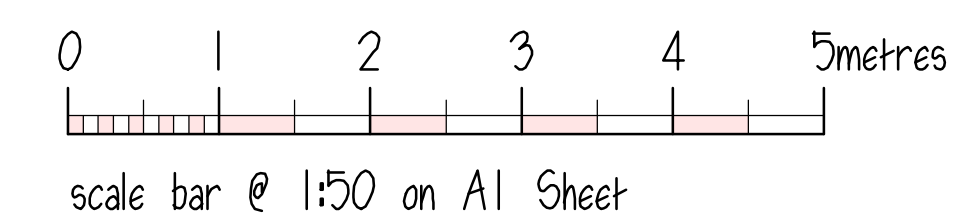

RICS
The mark of
property professionalism worldwide

Clients are advised to clarify dimensions with the author prior to setting out and not to scale from the drawing. This drawing is copyright and should not be reproduced without the written consent of RLM ASSOCIATES.

RLM ASSOCIATES

JOB
THE BARN, RINGE HAYE FARM, APESFORD.

CLIENT
Mr. & Mrs. MARKS.

DRAWING
SURVEY DETAILS PART EXISTING.

DATE
April 2021.

SCALE
1:50.

DRWG. No.
RLM1034/1.

REVISION
A.