



site location plan
1:1250

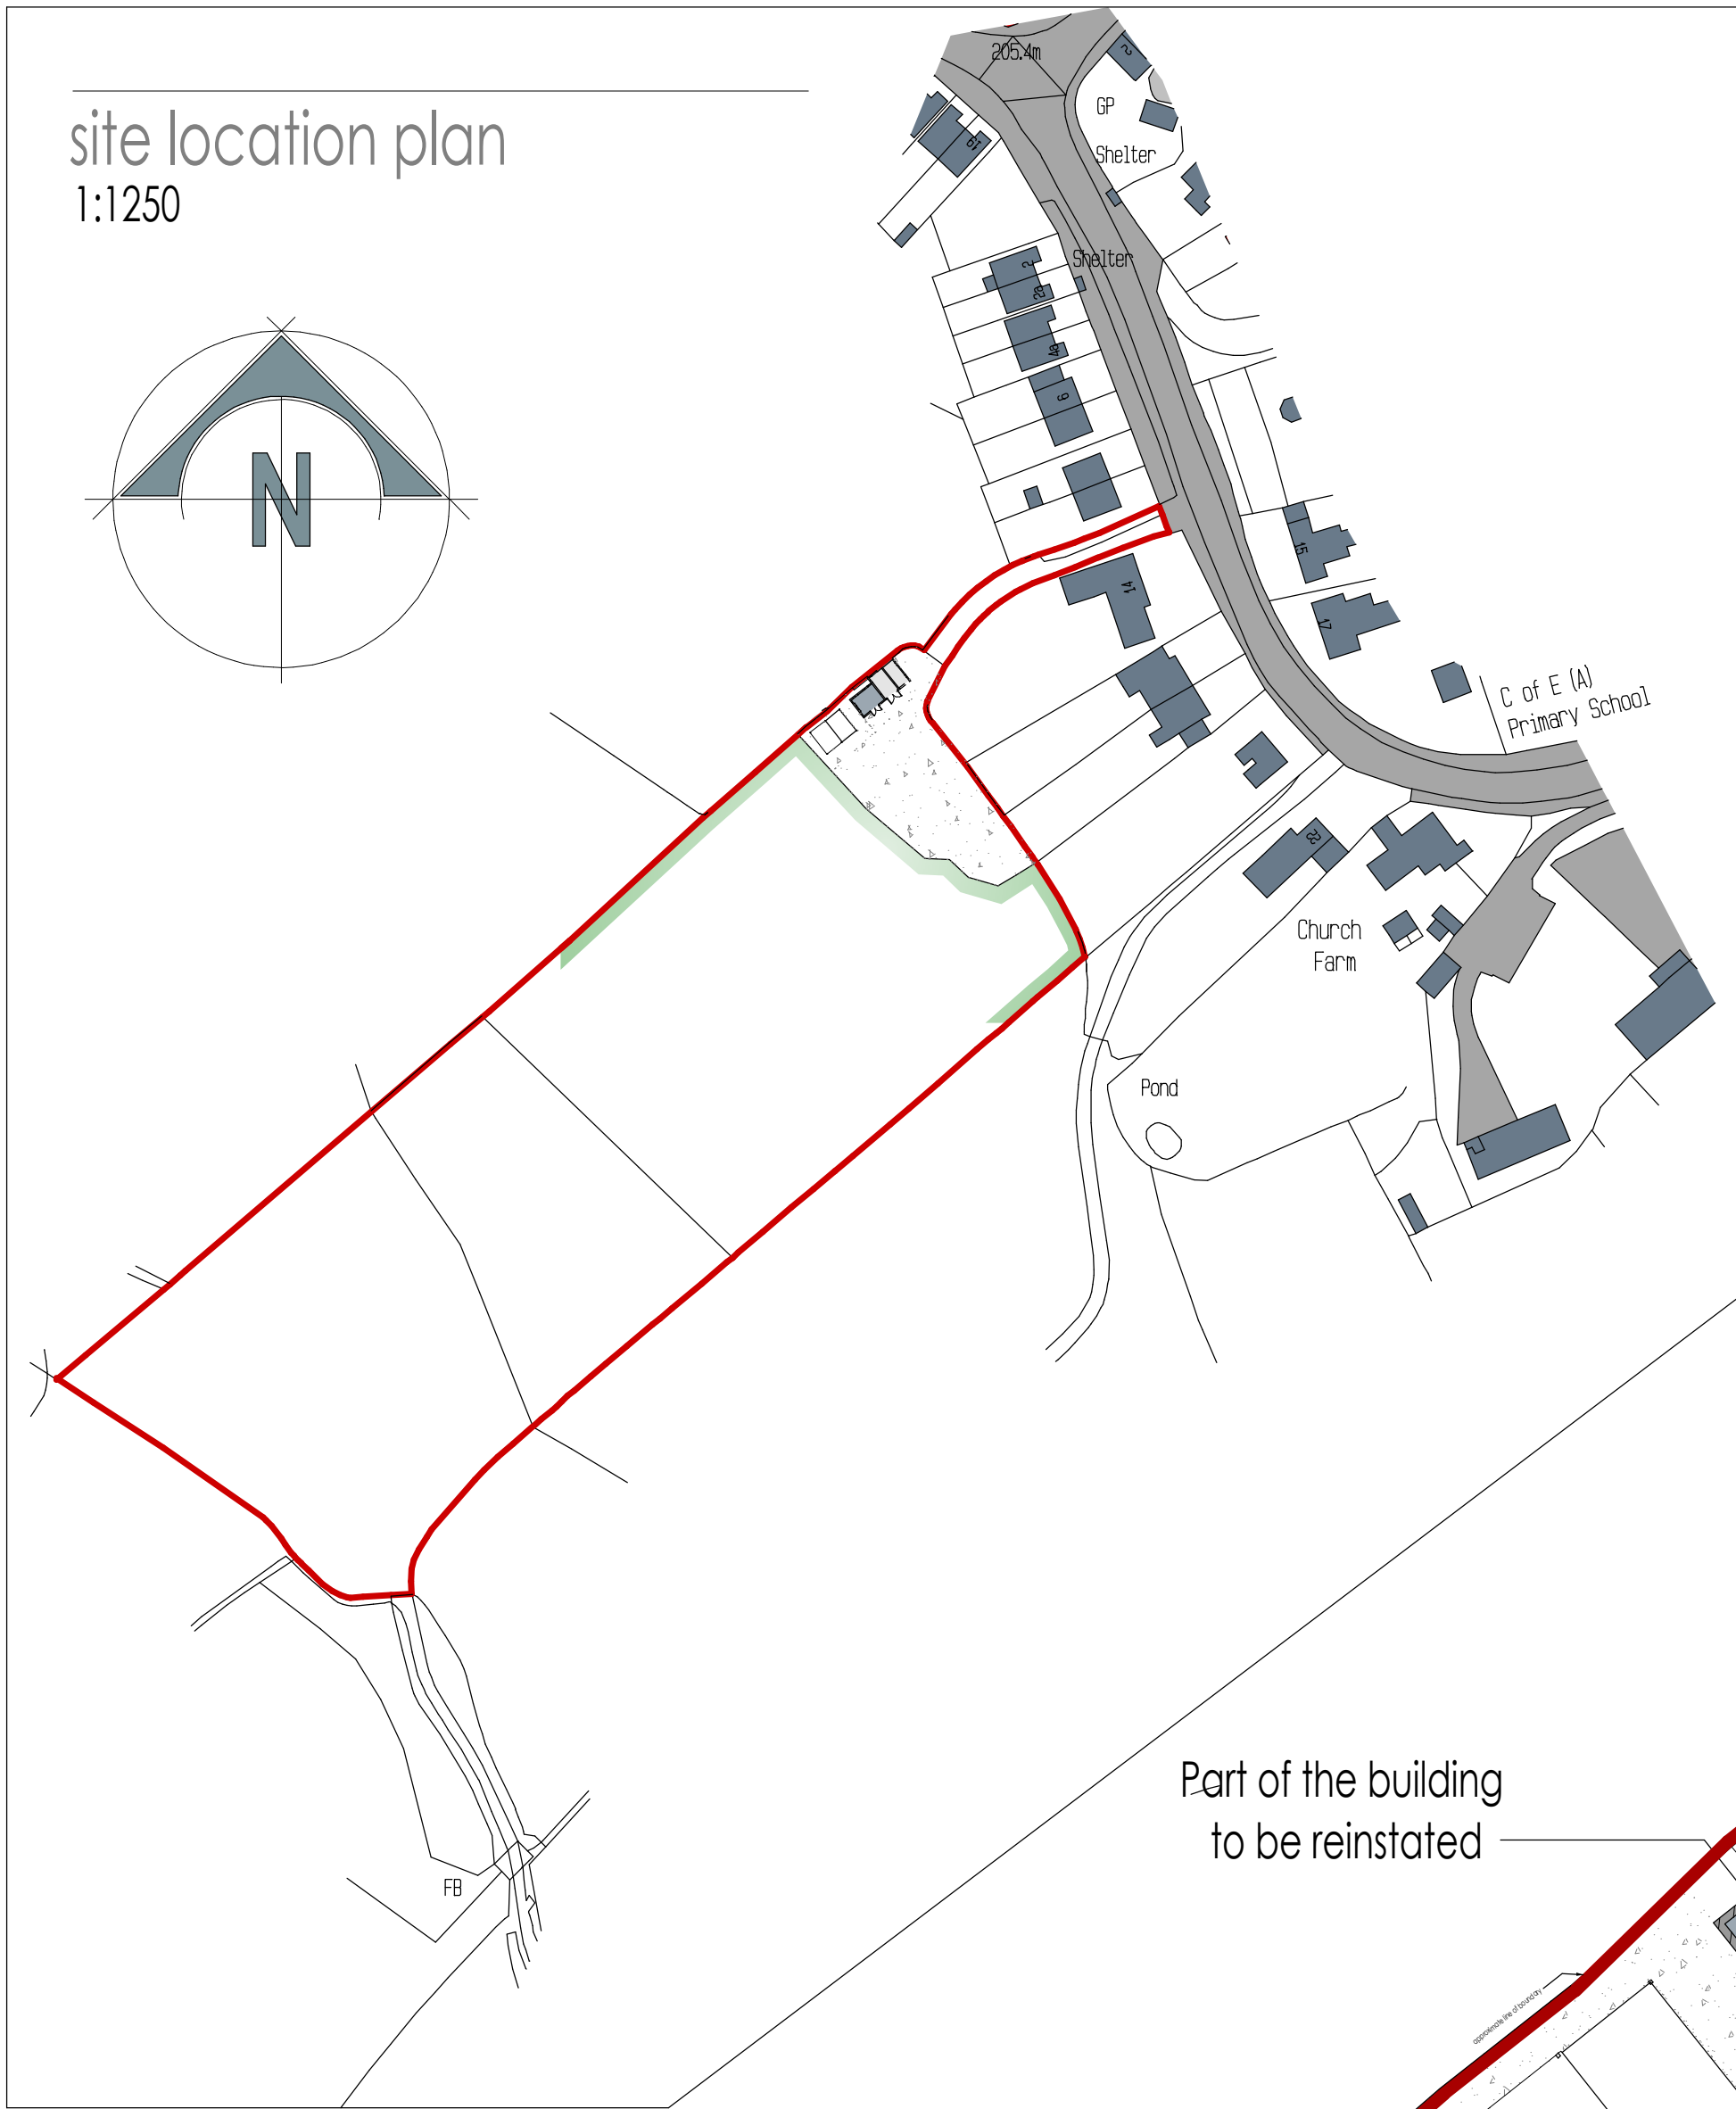

OrthoMap Survey, Ltd. Crown Copyright 2011. All rights reserved. Licence number: 100020432

Part of the building
to be reinstated

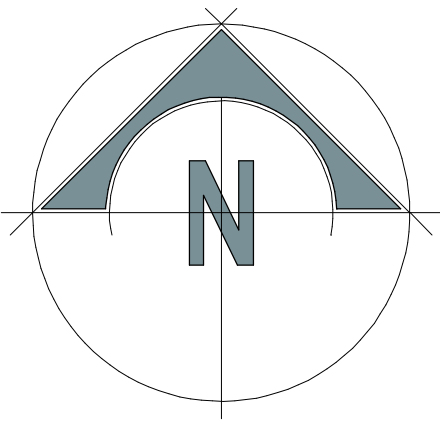

site layout plan
1:200

Client			
Mr & Mrs D Hall			
Cont act			
Proposed reinstatement to part of the existing brick building at Adams Meadow, Kingsley			
Drawing Title			
Site Location Plan & Site layout plan - Scheme 2			
Date	February 2021	Status	Preliminary
Scale	1:200 1:1250	Contract Number	5614
Drg. No.	5614 - 002	Revision Suffix	
Revisions			