
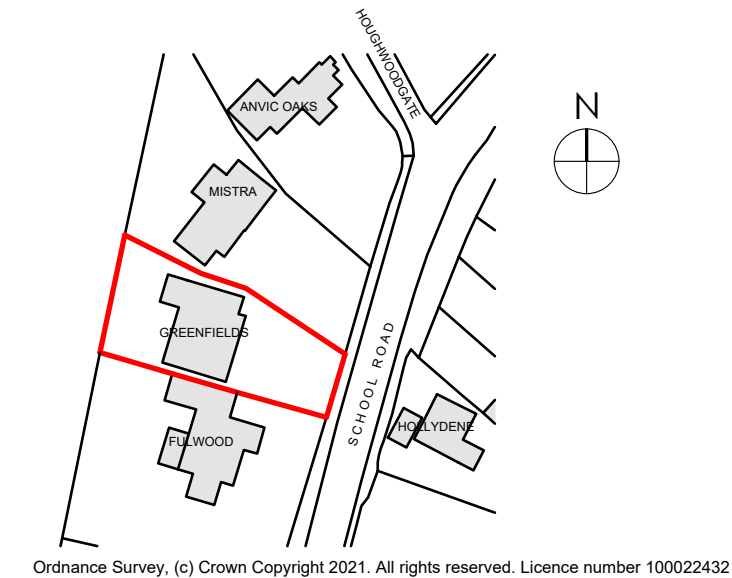


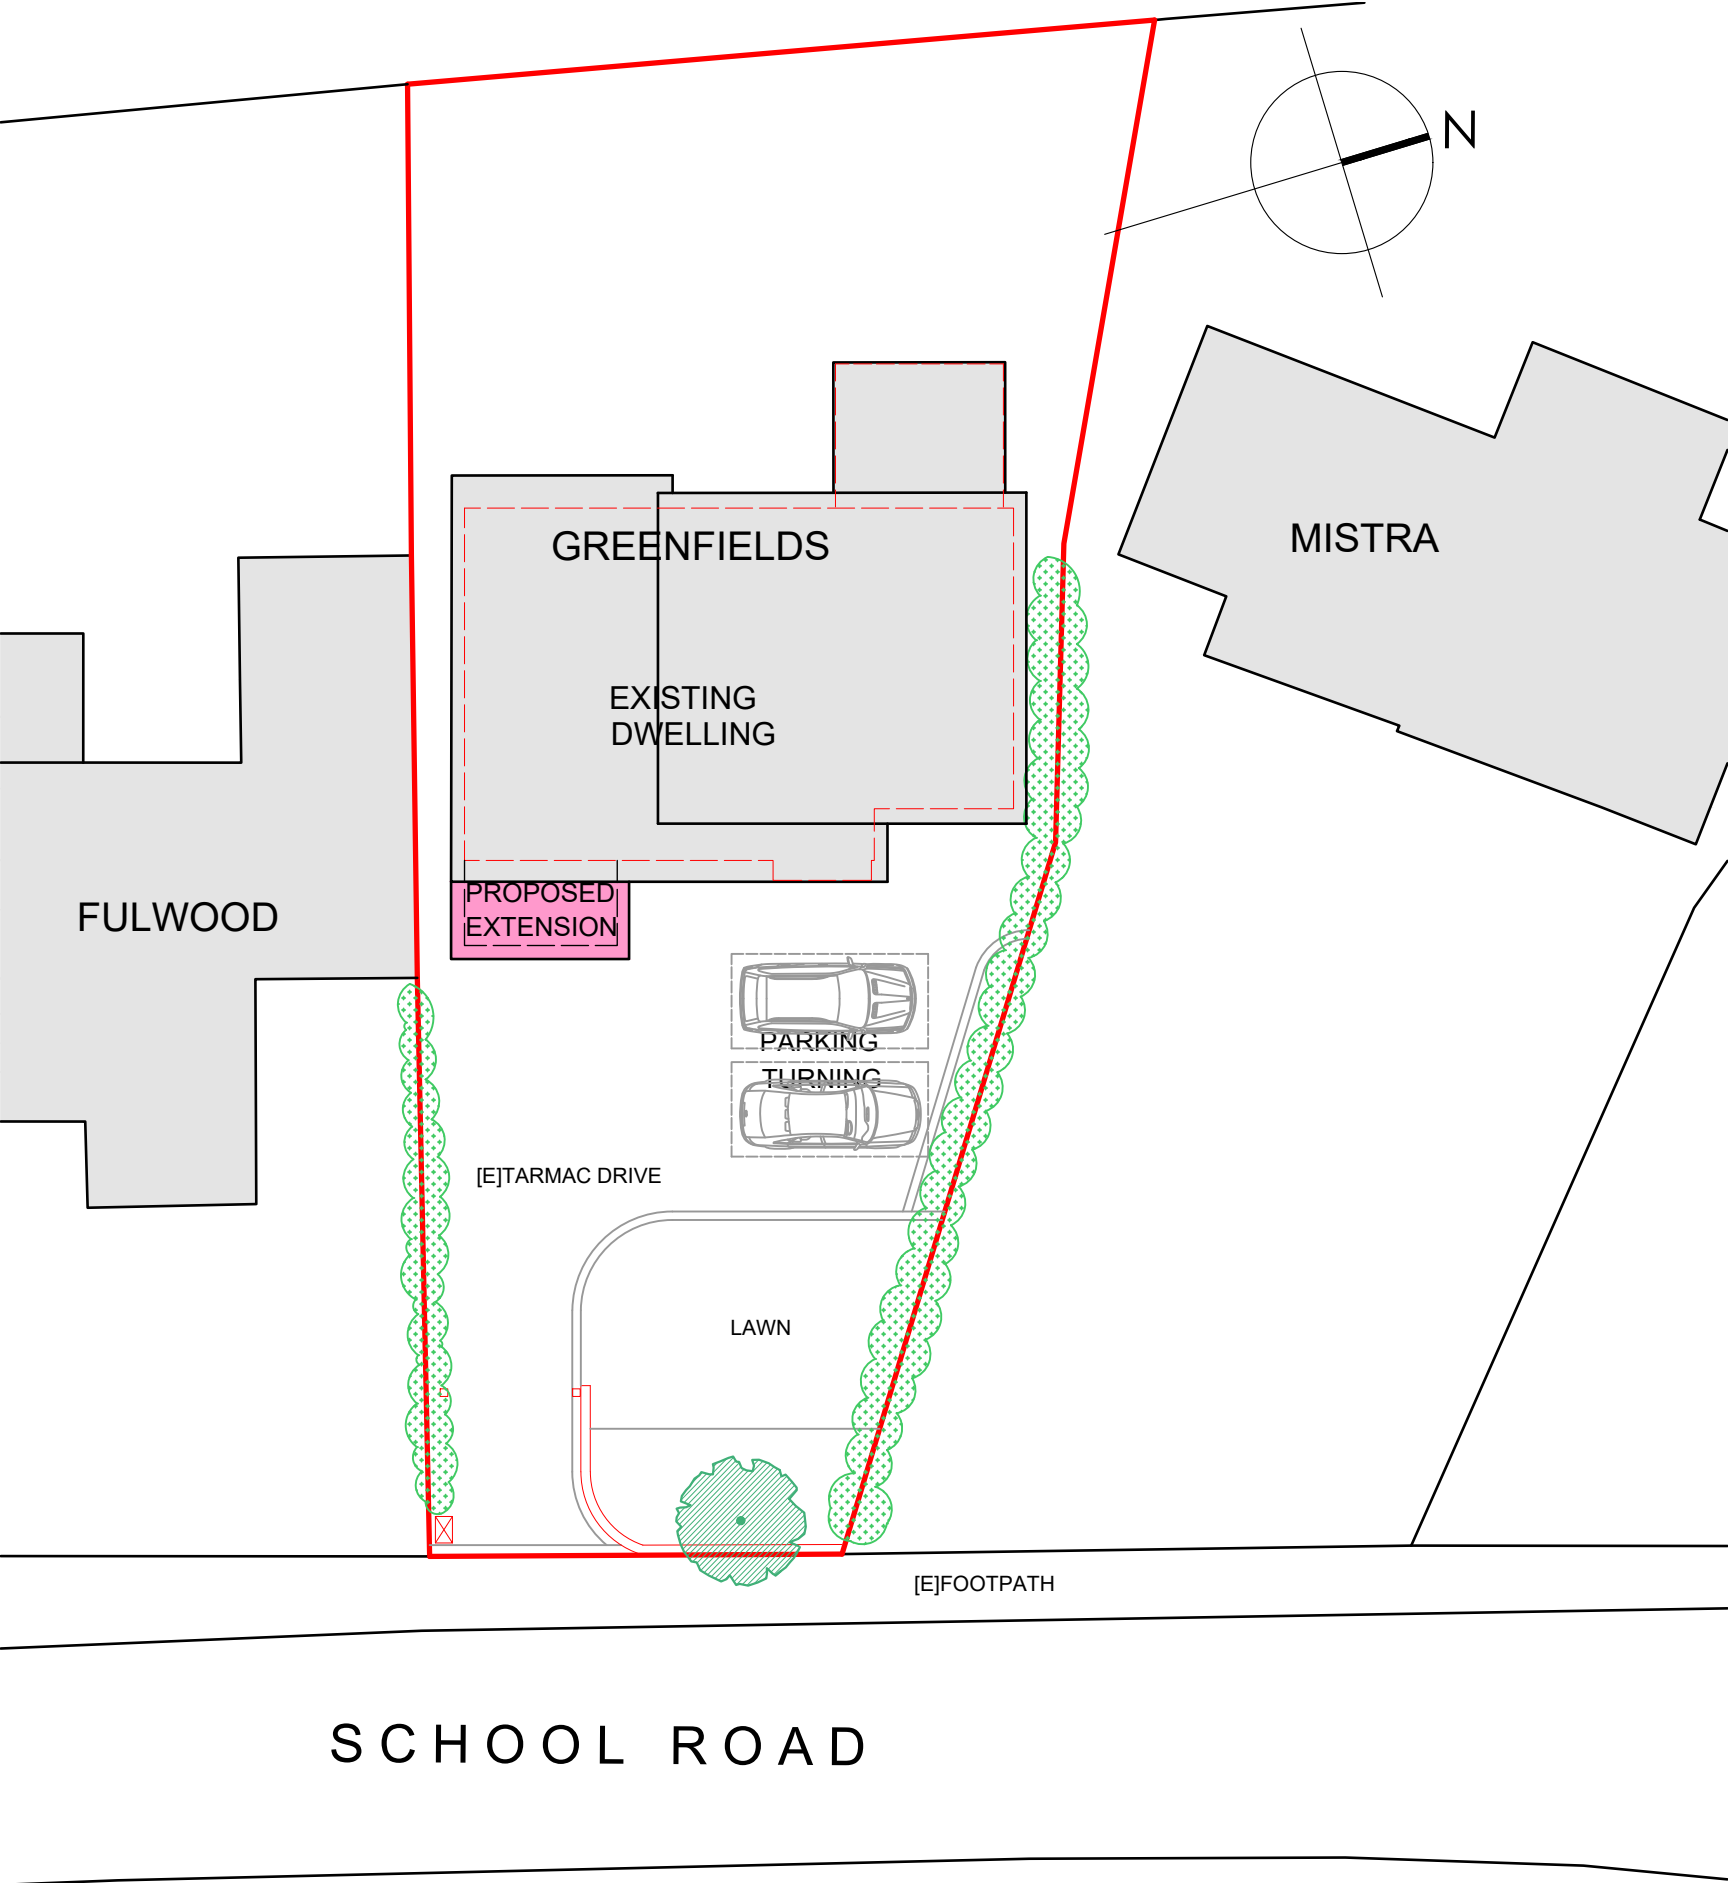

LOCATION PLAN 1:1250
0 10 20 30 40 50 60 70 80 90 100
1:1250 SCALE

PROPOSED SITE BLOCK PLAN 1:200
0 10 20 30 40 50
1:200 SCALE

NOTE
PLANS DOWNLOADED FROM
PROMAP.CO.UK ORDINANCE
SURVEY DATABASE. EXACT
LOCATION OF BOUNDARY LINES
MAY REMAIN SUBJECT TO LEGAL
DETERMINATION AS REQUIRED.
DRAWING TO BE USED TO
LOCATE GENERAL SITE AREA
ONLY.

SITE AREA
(approximate only)
SITE : 636m2
: 0.15 acres
: 0.06 hectares

revision	description	date
----------	-------------	------

client
MR & MRS M RUSHTON

project
PROPOSED ALTERATIONS TO
EXISTING DWELLING

location
GREENFIELDS - SCHOOL RD
BAGNALL - ST9 9JP

title
LOCATION PLAN
SITE BLOCK PLAN

drawn by PJA	date MAY.21	checked
-----------------	----------------	---------

scale
1:200 - 1:1250 @ A3

drawing 1446: 01	revision
---------------------	----------

issue
PLANNING ISSUE

DESIGN²¹
architecture

07891 521 219 www.design-21.co.uk
grosvenor 21 regent street stoke on trent ST4 5HQ