



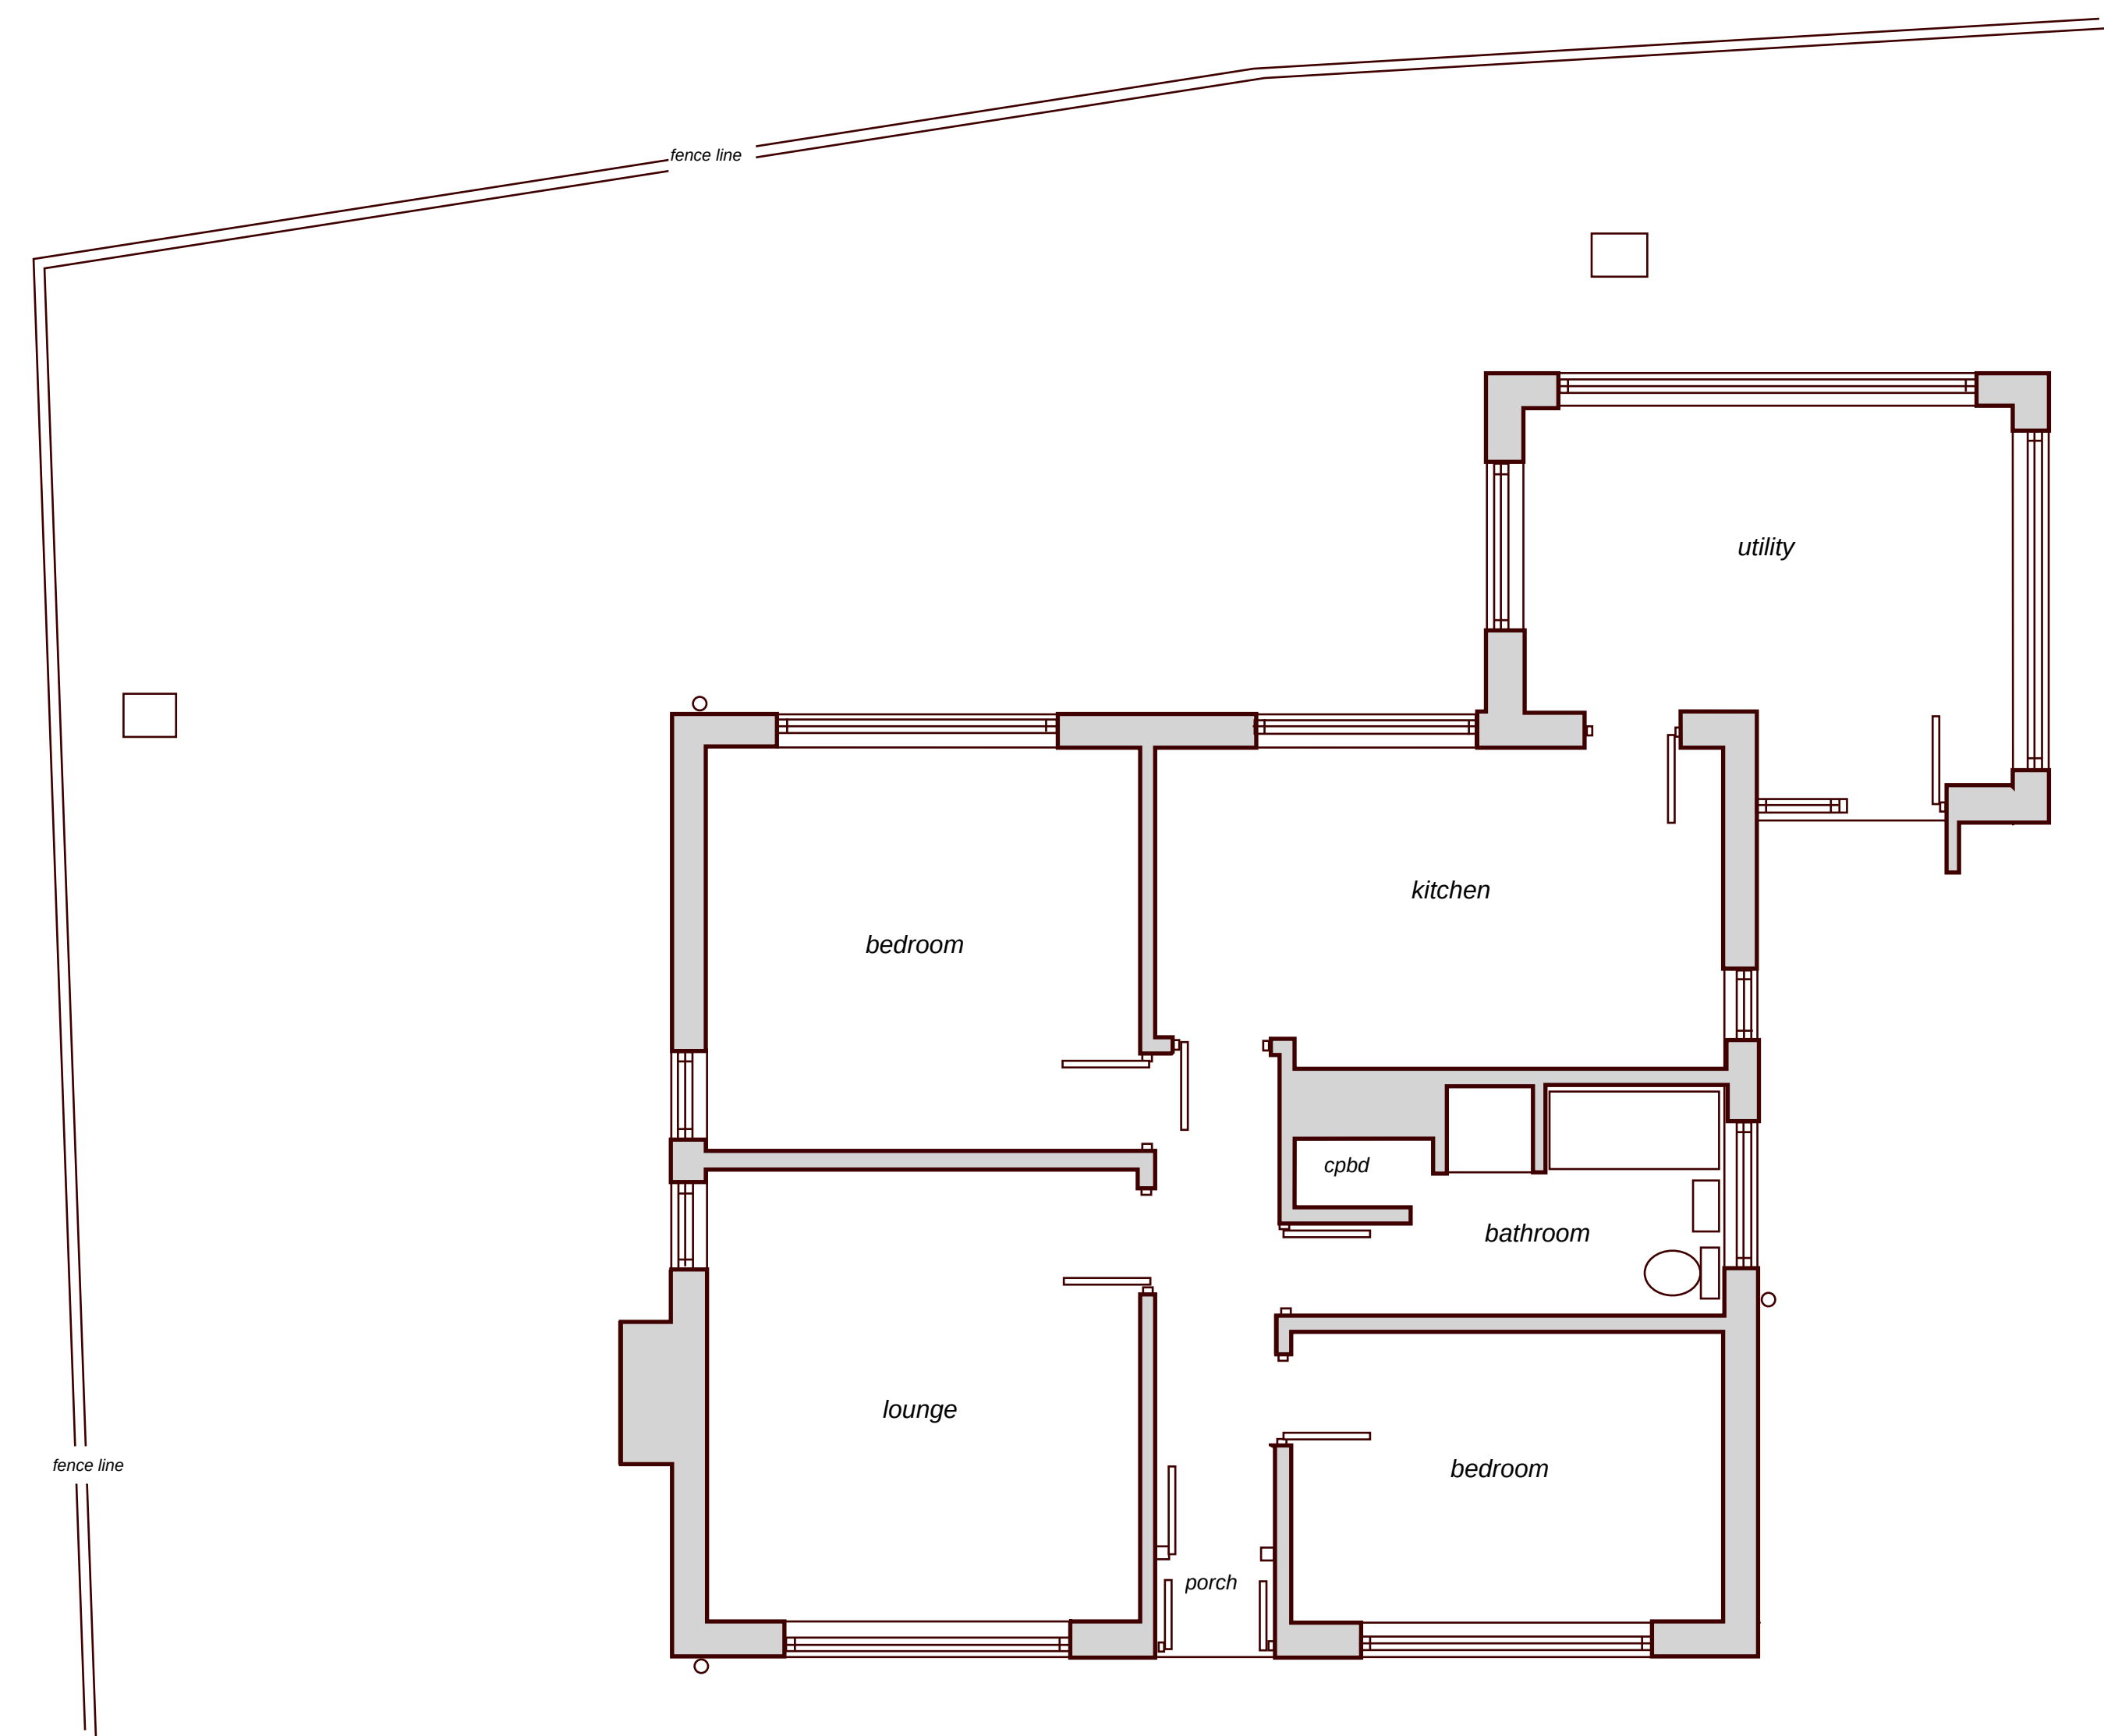

floor layout plan

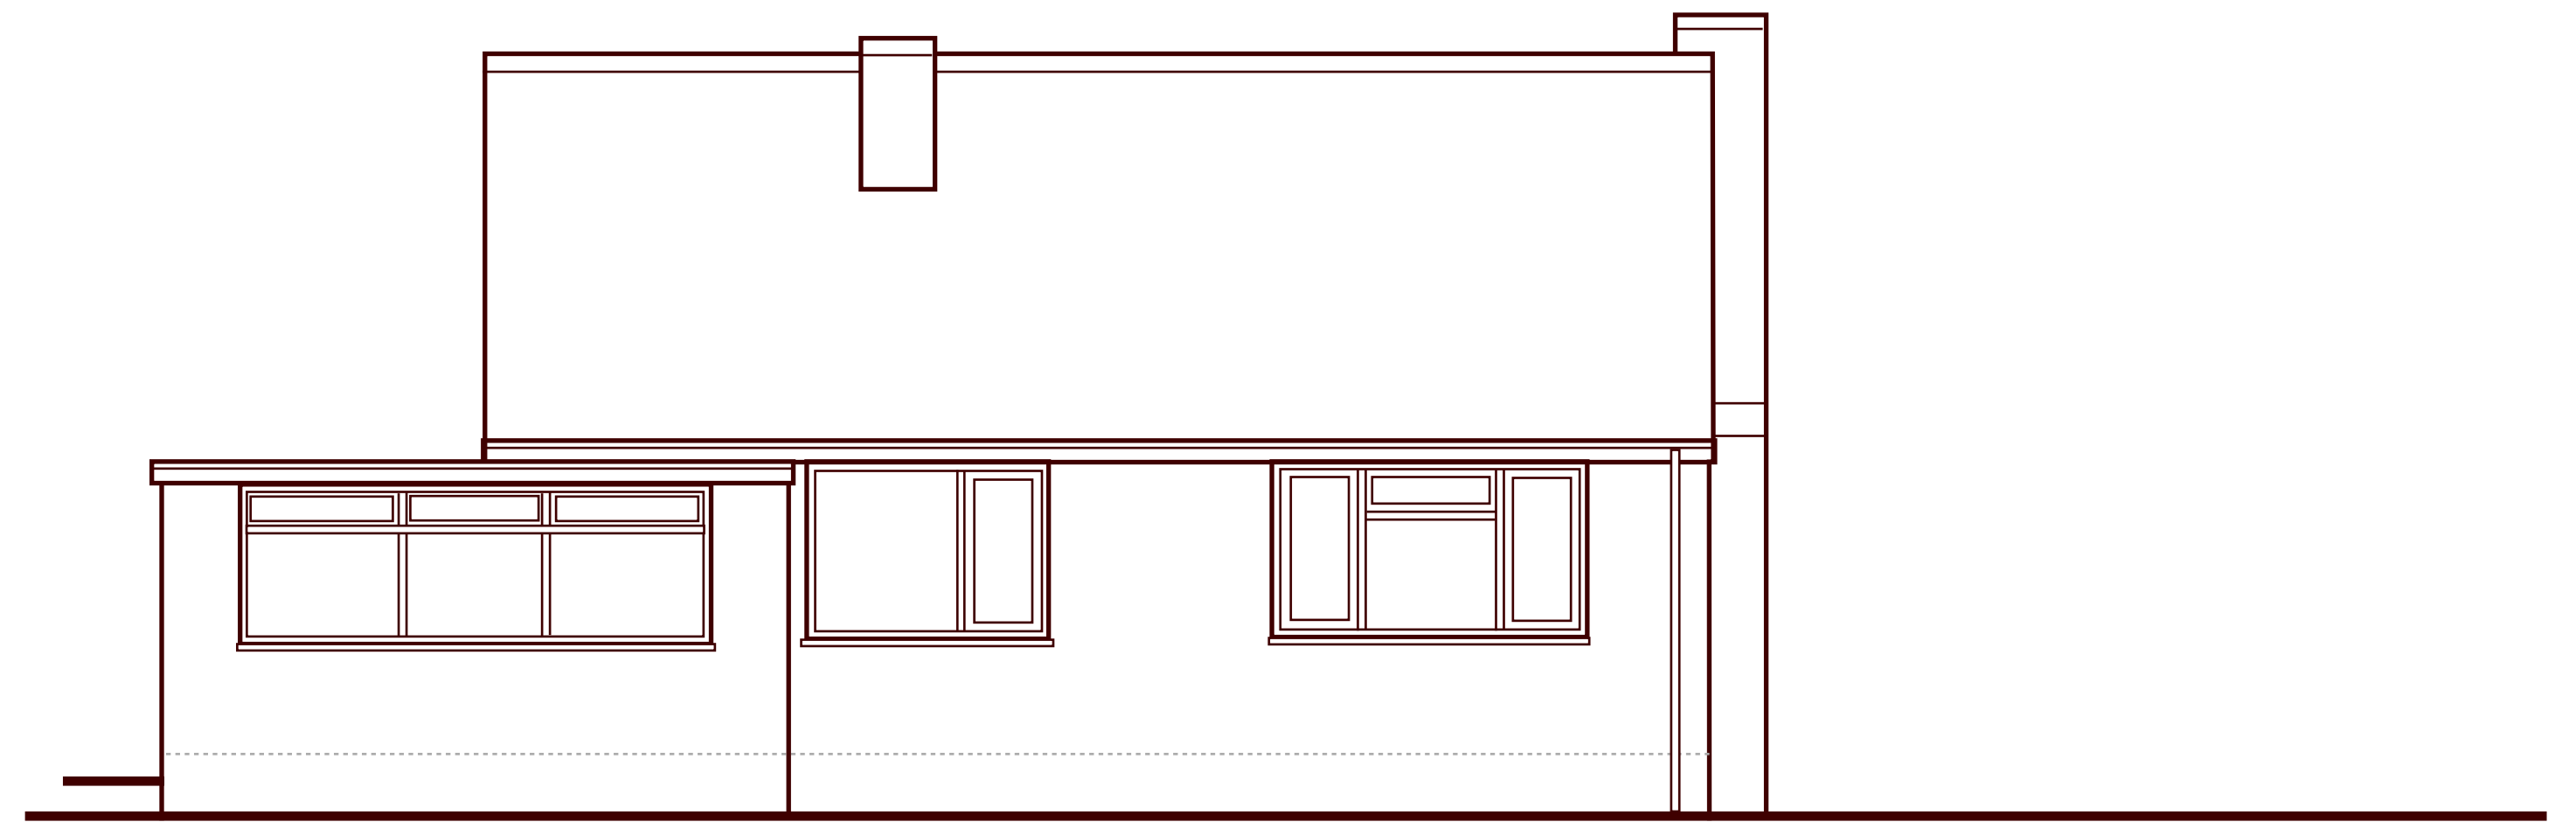

rear elevation



side elevation



side elevation



front elevation

*Proposed Extension and Alterations at:
Common Winds, Caverswall Common Lane, Caverswall ST11 9EY*

Scale 1-50 (A1) - existing layout Dwg ref CW1a July 2021

Geoff Rouane C.Build.E, MCABE, MRICS.
Chartered Building Surveyor
Tel 07946517767
Email: geoffrouane@btinternet.com

