





03 Elevation 1 1:50



04 Elevation 2 1:50

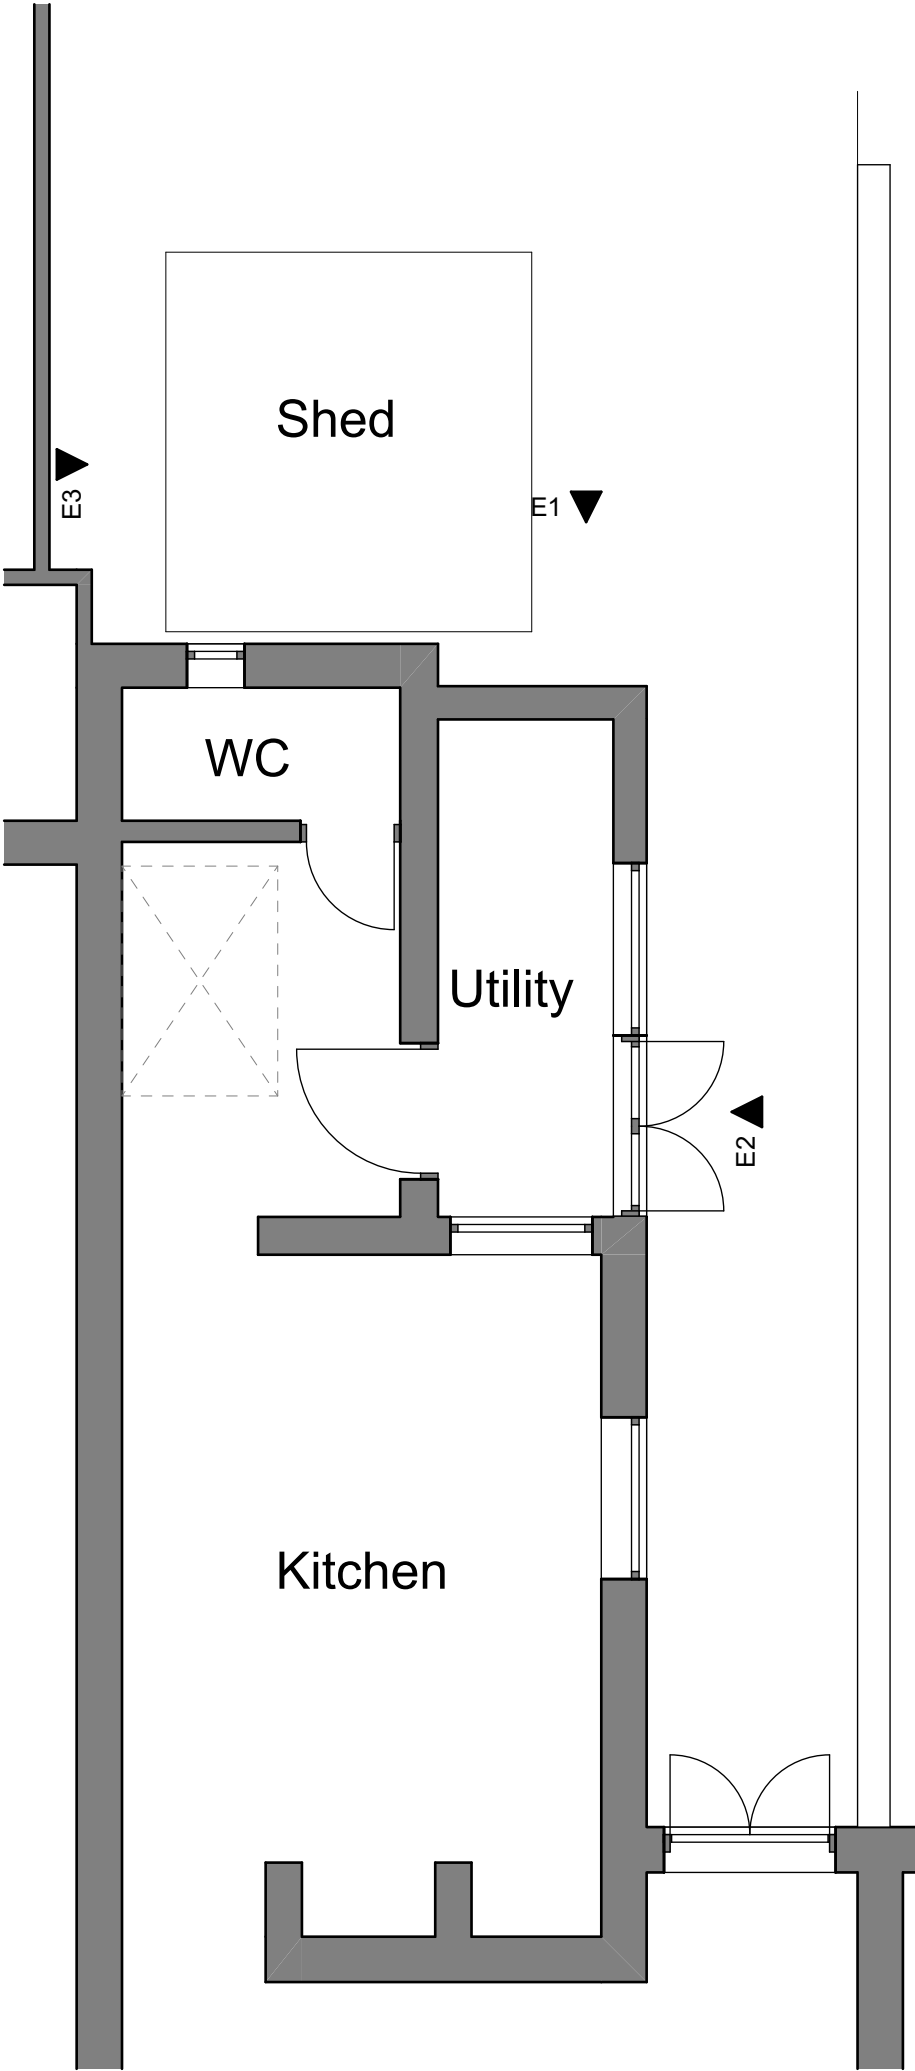

01 GF-Ground Floor 1:50

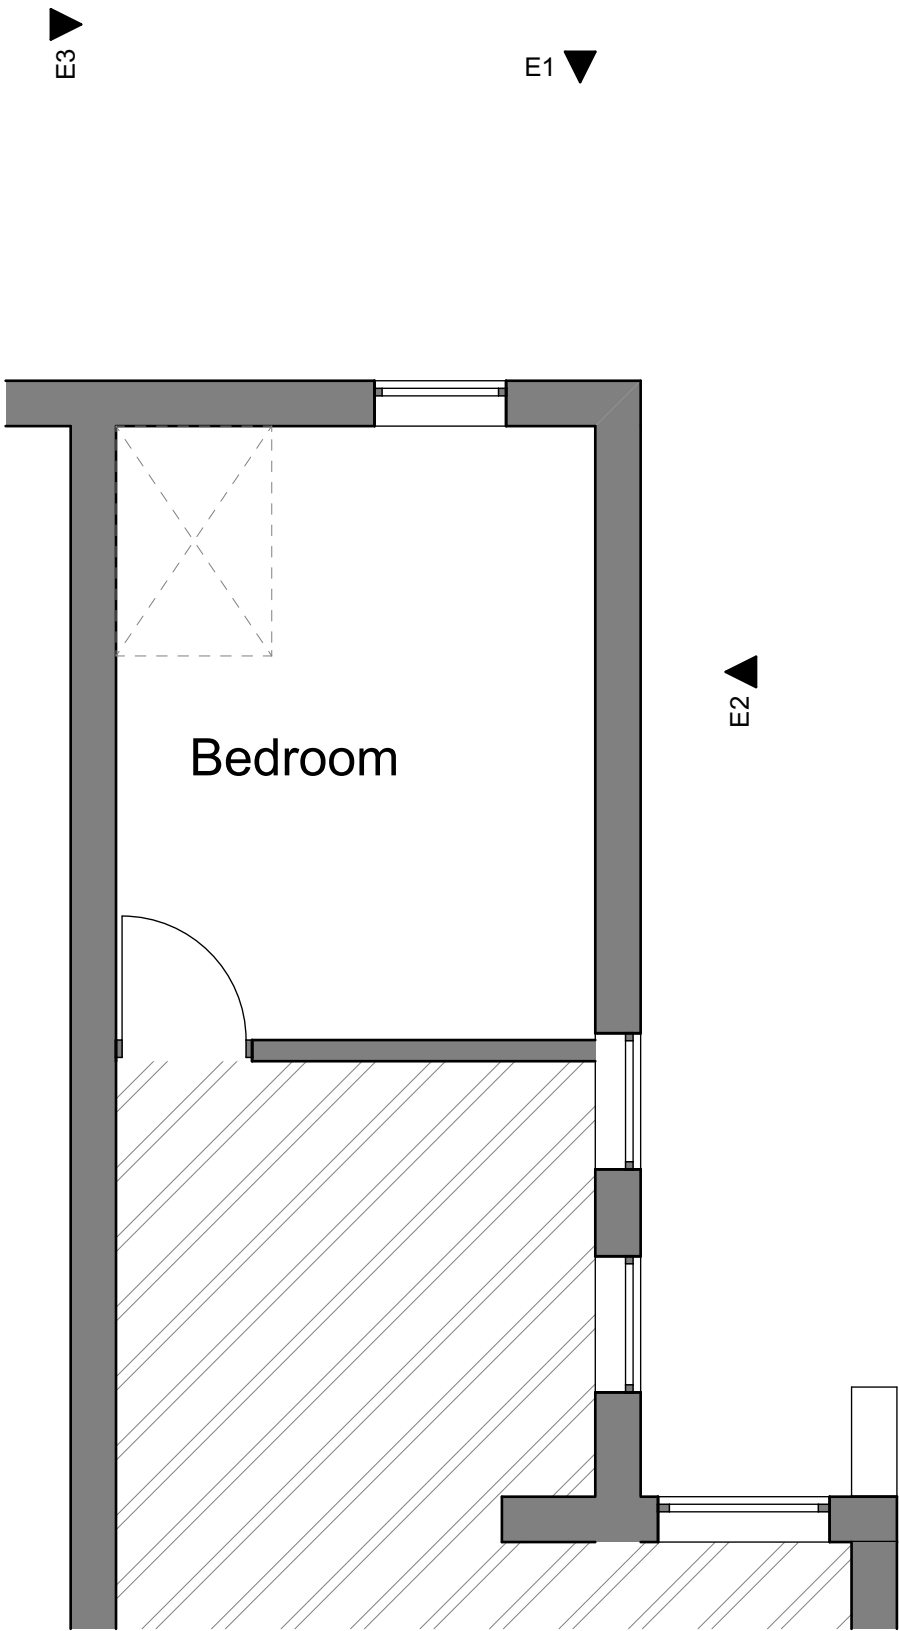

02 01-First Floor 1:50

Client. Mr W Knight 57 Junction Road Leek		
Project. Proposed Extension to Rear of Existing Dwelling		
Scale 1:50	Sheet Size A2	Issue Date 16/06/2021
Title. Plan as Existing		
Drawing Number WK-01-01	/ (Revision)	
		Revision ID