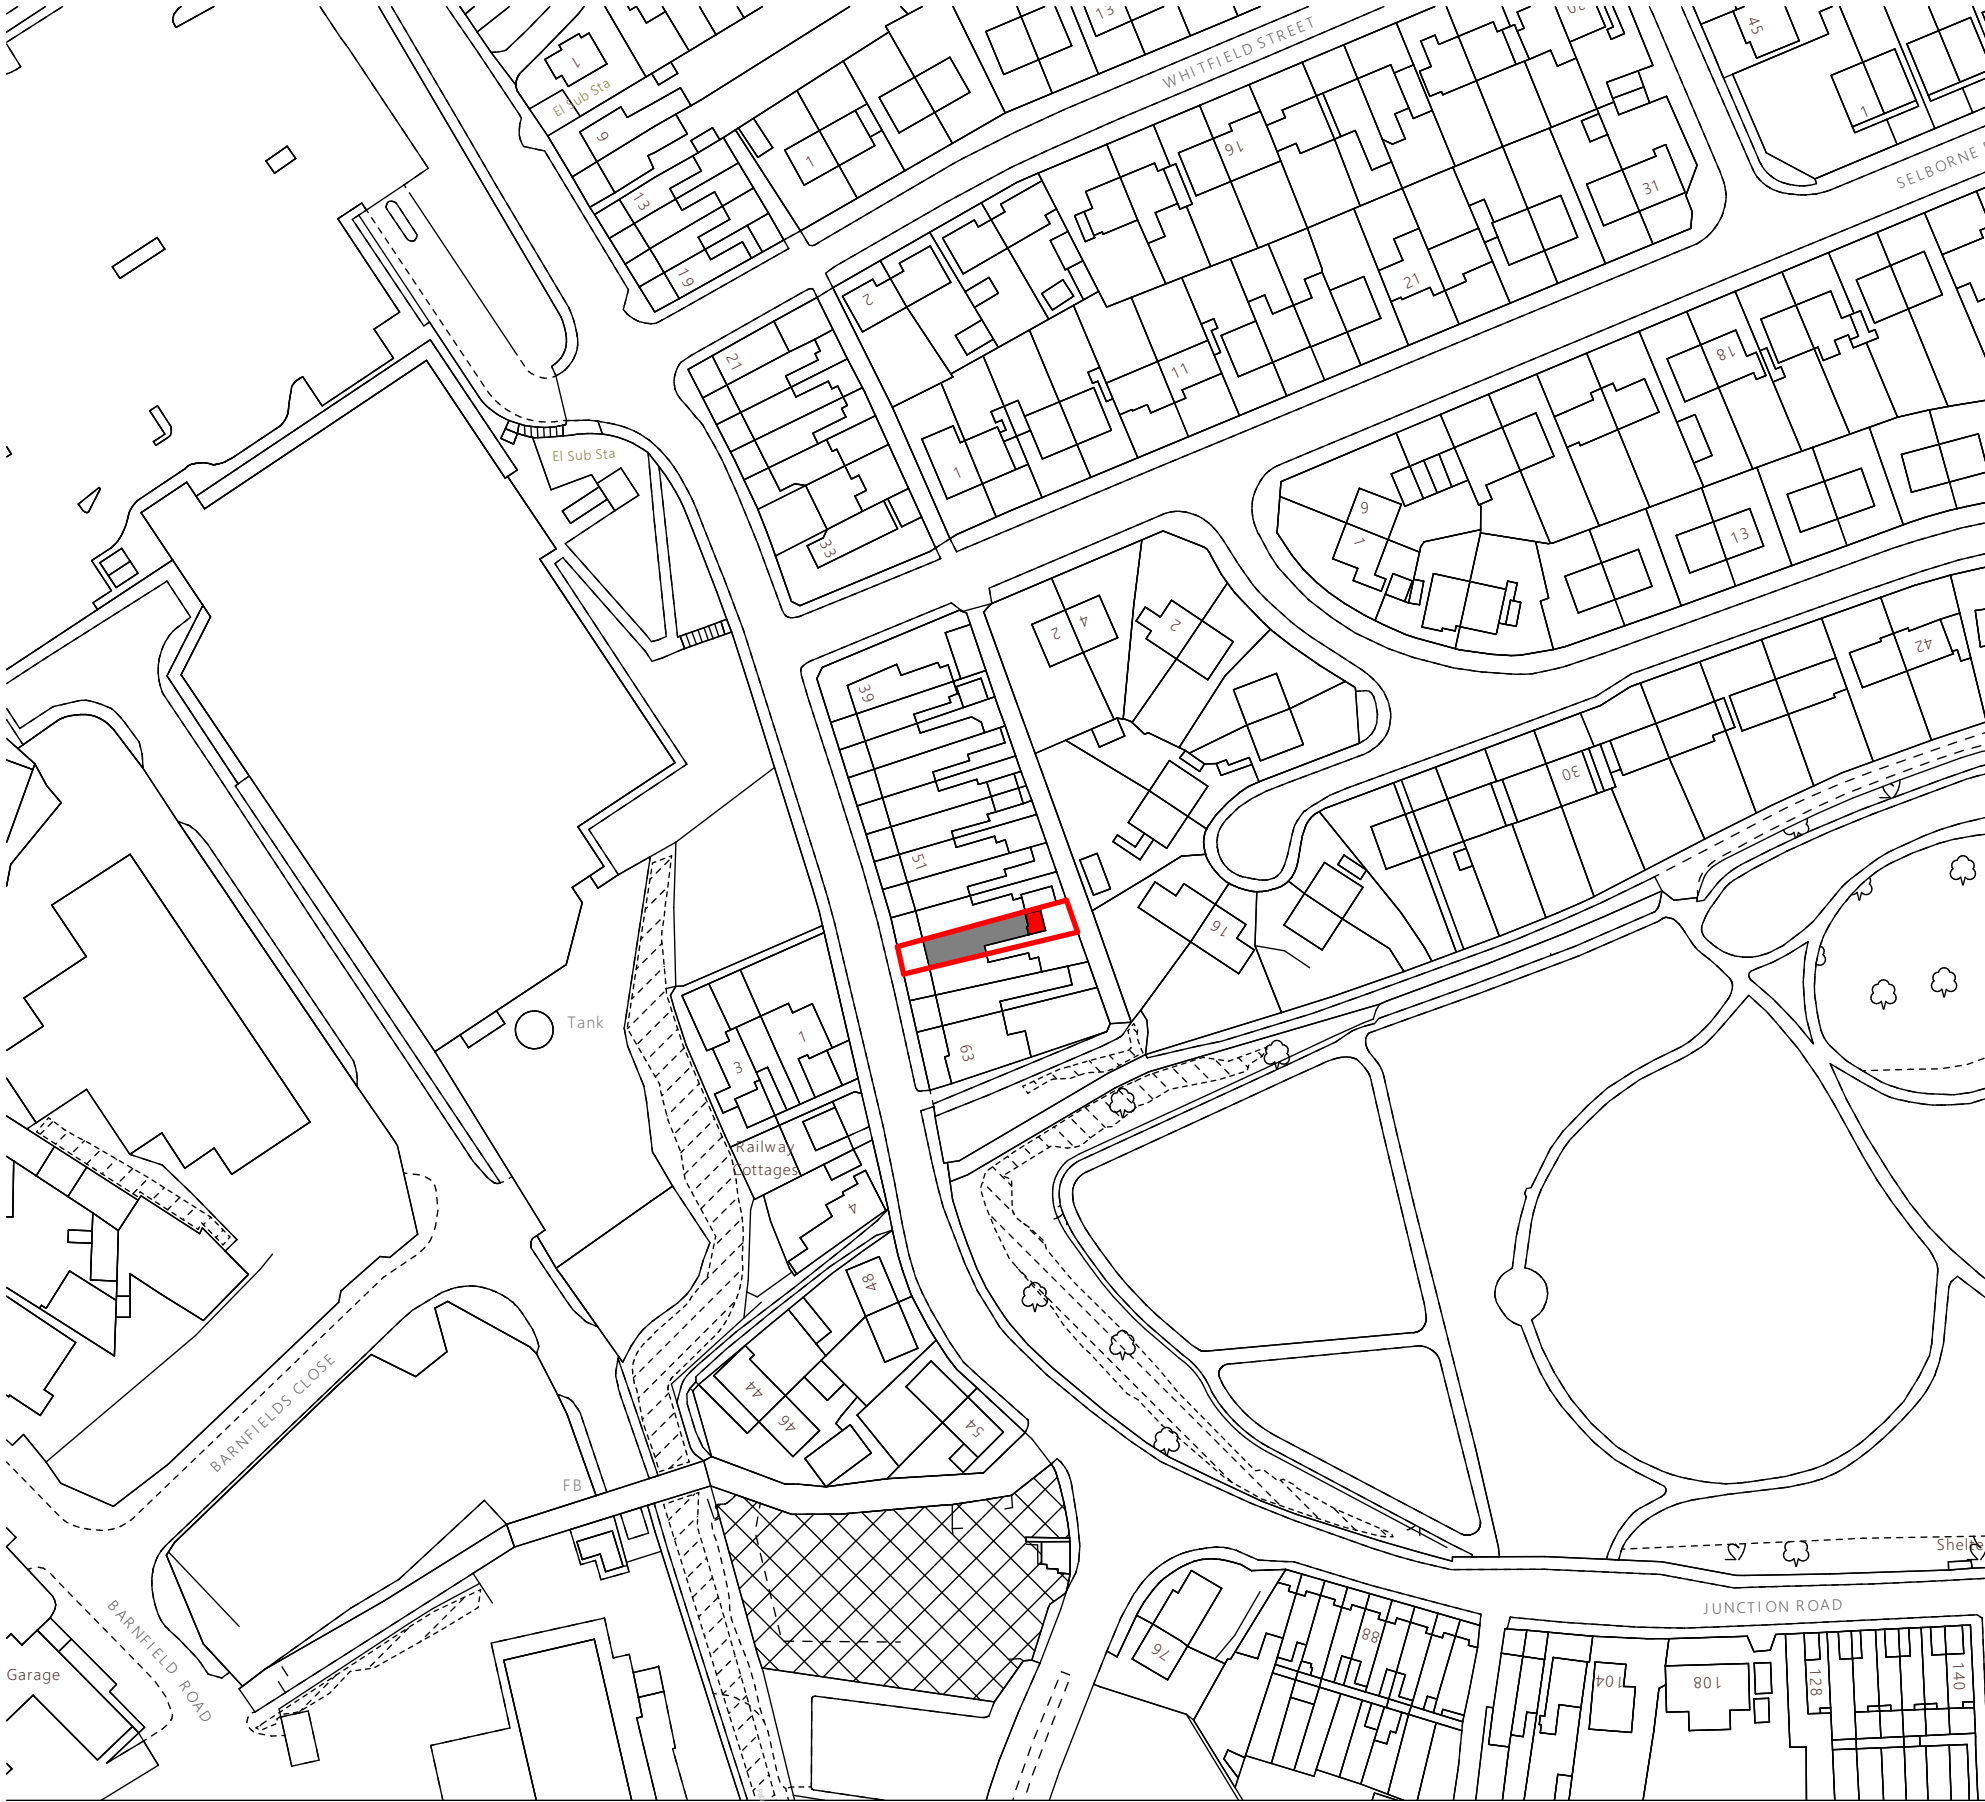


Client.
Mr W Knight
57 Junction Road
Leek

Project.
Proposed Extension to Rear of
Existing Dwelling

Scale 1:1250	Sheet Size A3	Issue Date 07/07/2021
------------------------	-------------------------	---------------------------------

Title.
Location Plan

Drawing Number WK-01-04	/ (Revision)	Revision ID
-----------------------------------	--------------	-------------