Ordnance Survey © Crown copyright 2020 All rights reserved. Licence number 100051789




Site Layout Plan 1:200


1:200


4m 0 4m 8m 12m 16m 20m


Elevations of structures to be demolished




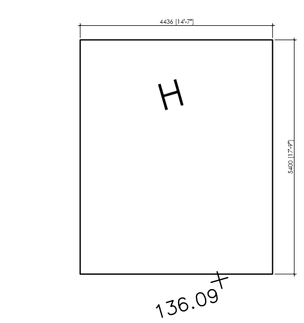


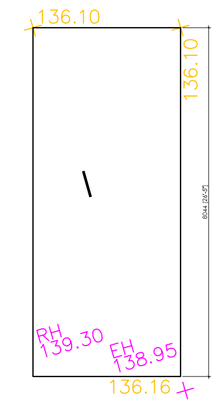


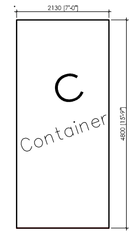

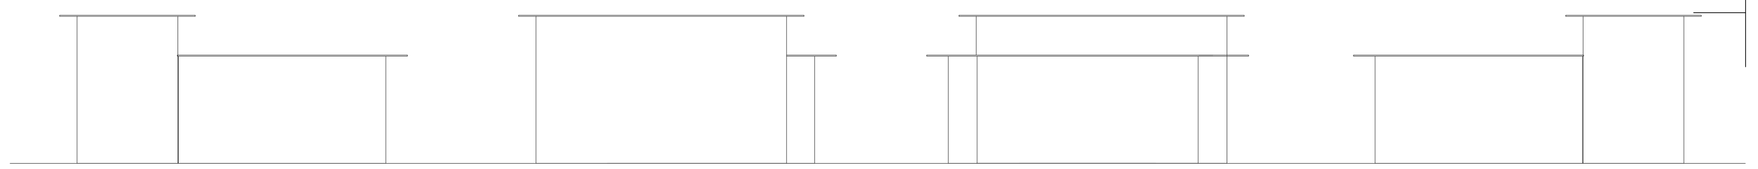

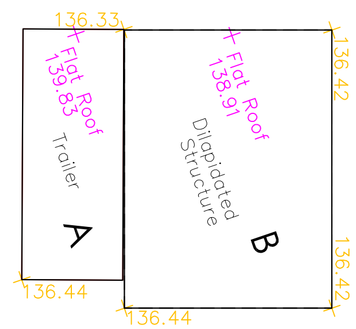

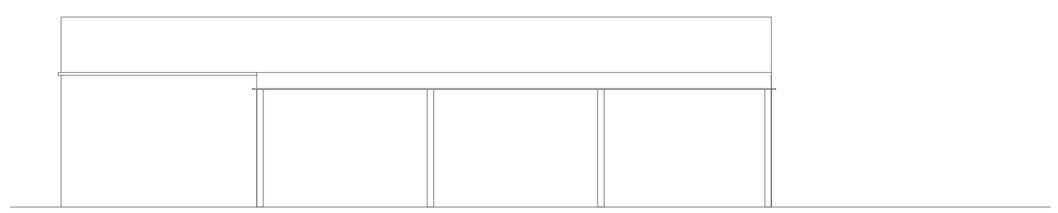

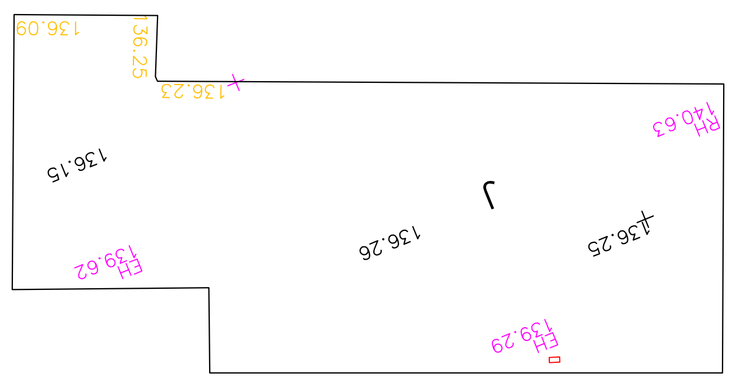

Copyright of this drawing is vested in the Architect and it must not be copied or reproduced without consent. Figured dimensions only are to be taken from this drawing. All contractors must visit the site and be responsible for taking and checking all dimensions relative to their work. Hewitt&Carr Architects Ltd are to be advised of any variation between drawings and site conditions.
THIS DRAWING IS FOR PLANNING PURPOSES ONLY AND CLIENTS/CONTRACTORS ARE ADVISED TO CLARIFY DIMENSIONS WITH THE ARCHITECT PRIOR TO SETTING OUT.

Rev.	Drawn	Comments	Date

Hewitt&CarrArchitects
A: 2-4 Cross Street I Cheadle I Staffordshire I ST10 1NP
T: 01538 756888
E: enquiries@hcarchitects.co.uk
W: www.hcarchitects.co.uk

Client
Mr Jake Wilshaw

Project
Proposed new dwelling on land to rear of Teanford Mill, Teanford, Staffs

Title
Outbuildings to be demolished

Status
planning

Date July 2021 Drawn

Scale @A1 As noted Checked

Project No Drawing No.
01025 AL(0)09 Rev

File Path: H:\PRP