




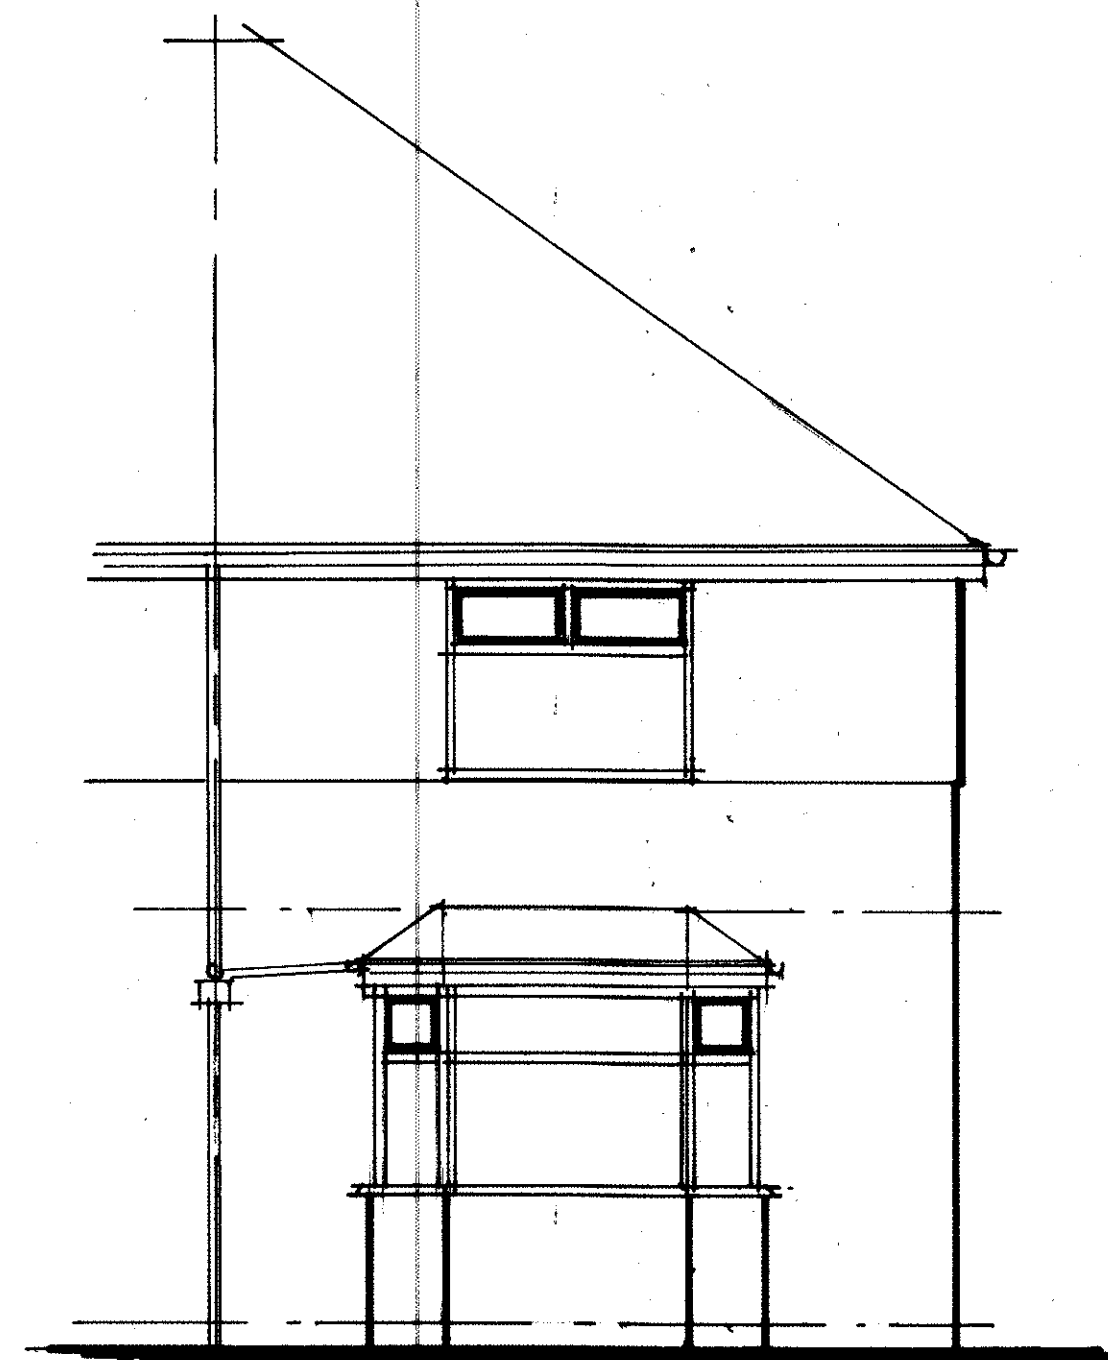


FRONT ELEVATION N.E

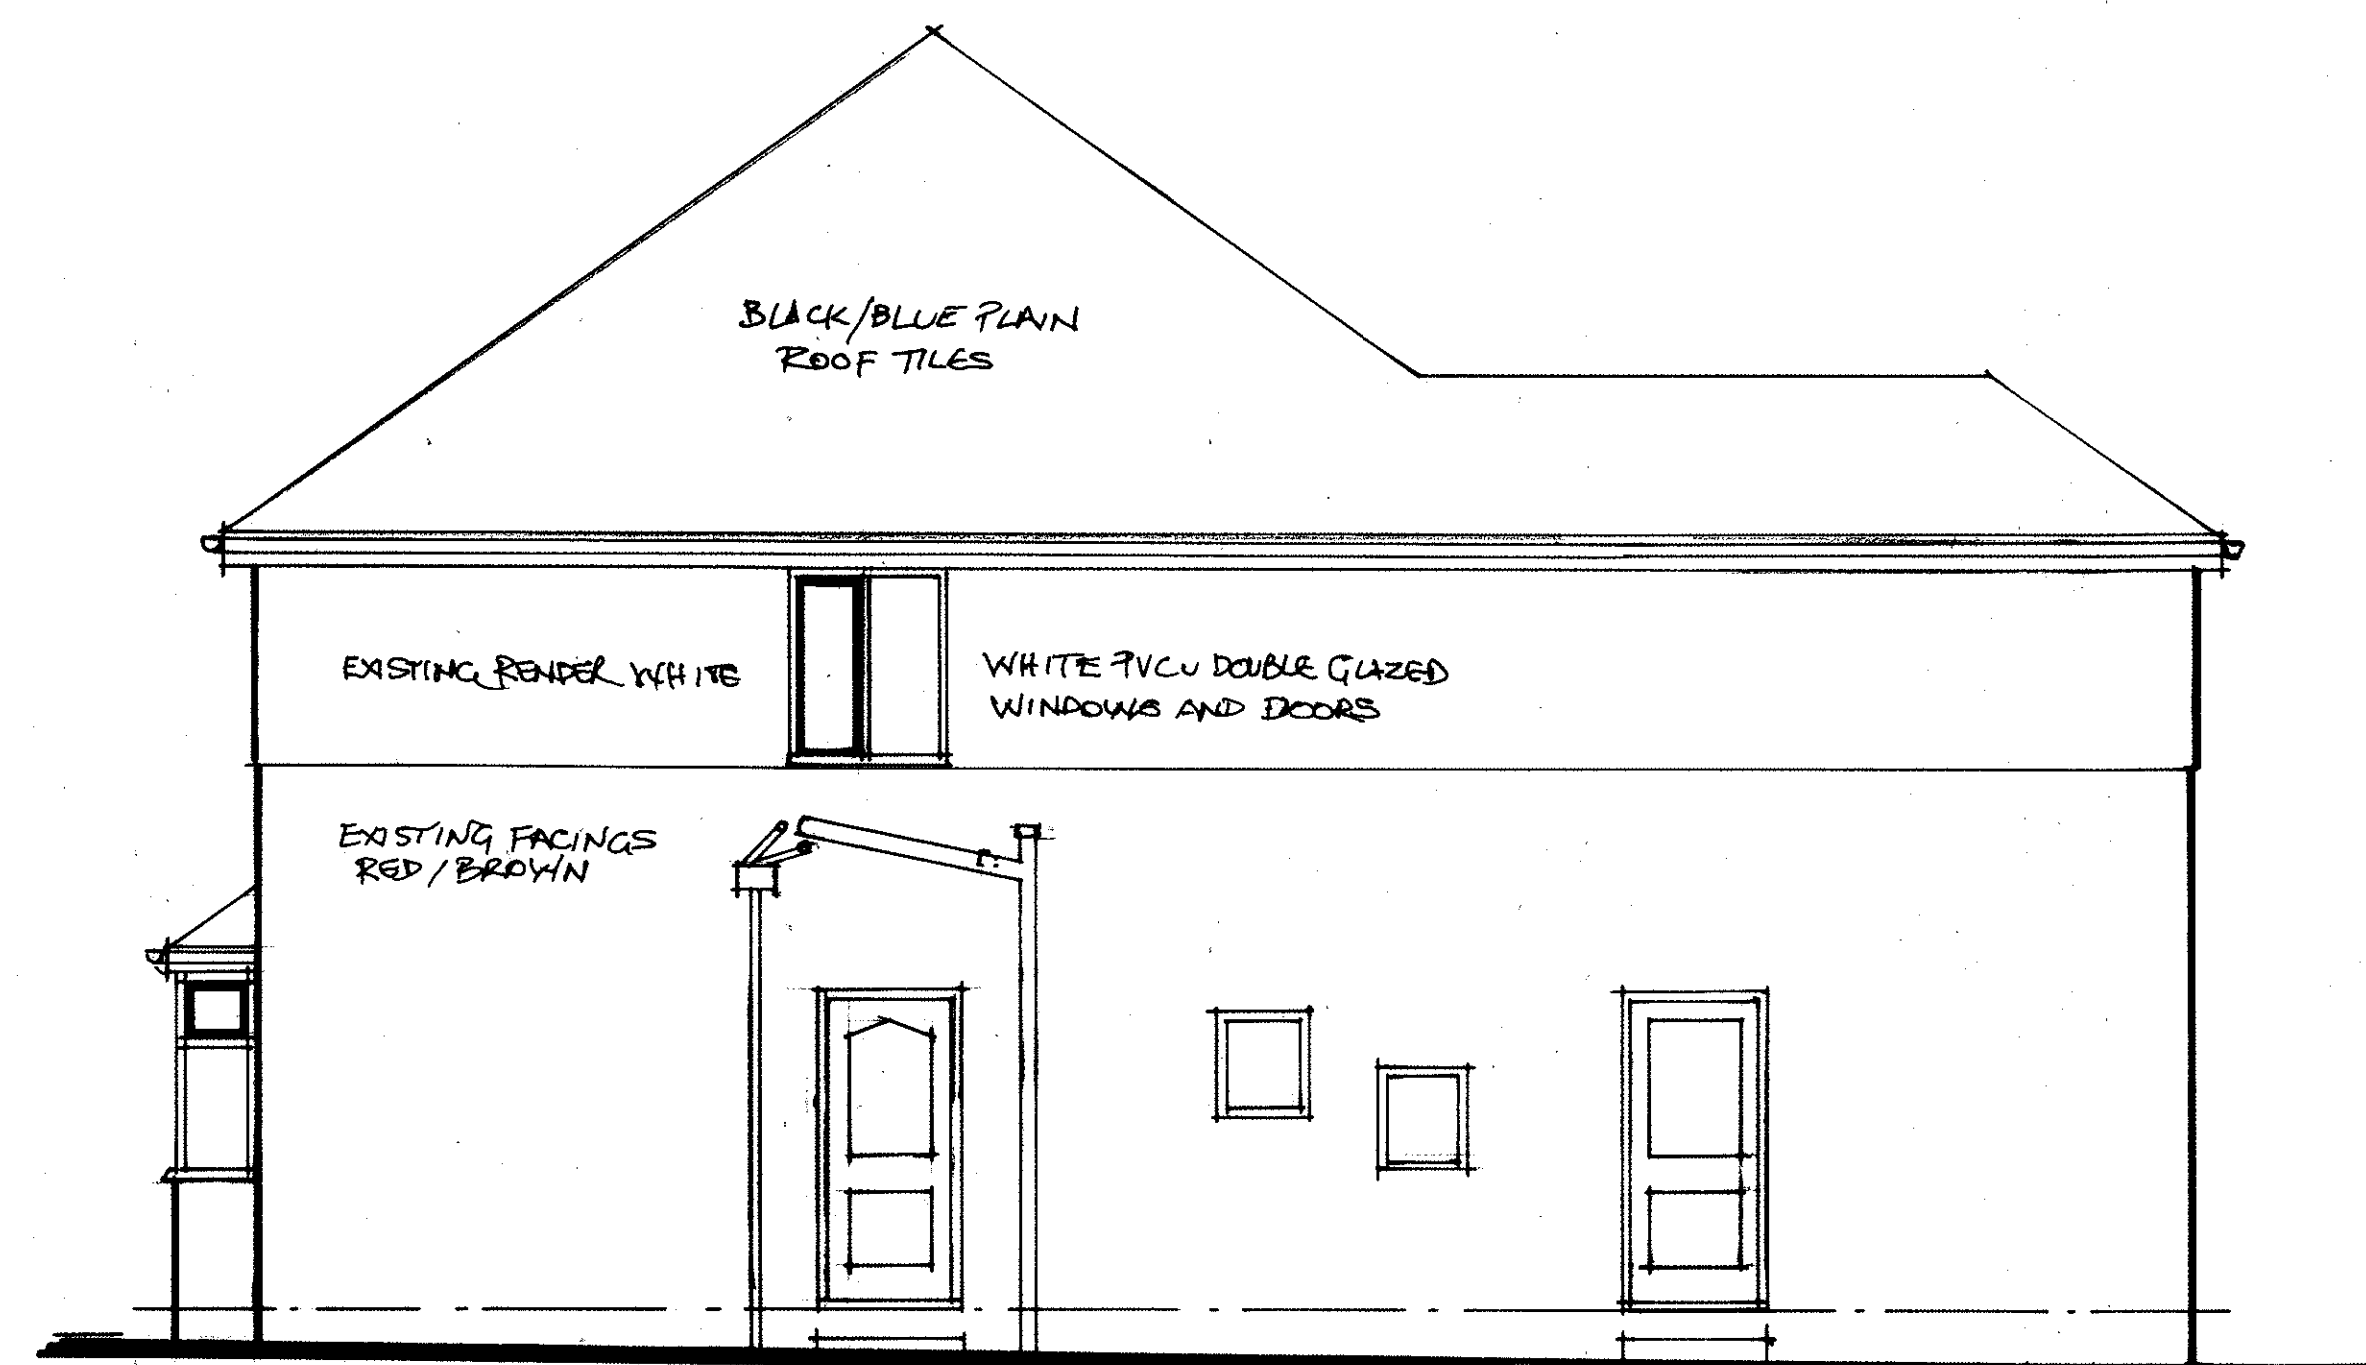


SIDE ELEVATION N.W

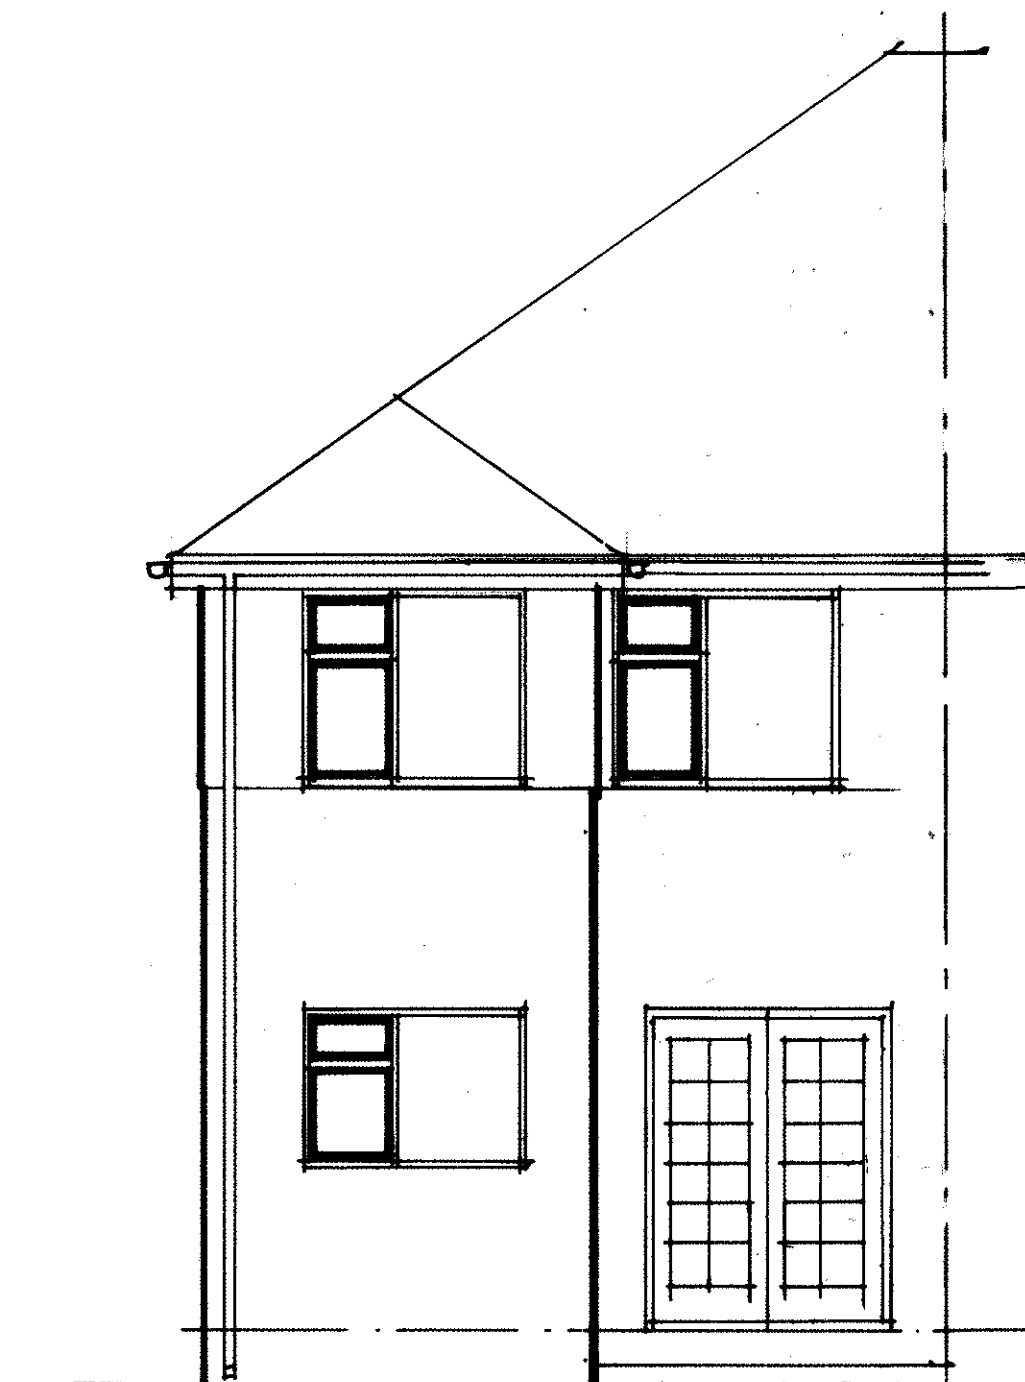


REAR ELEVATION S.W

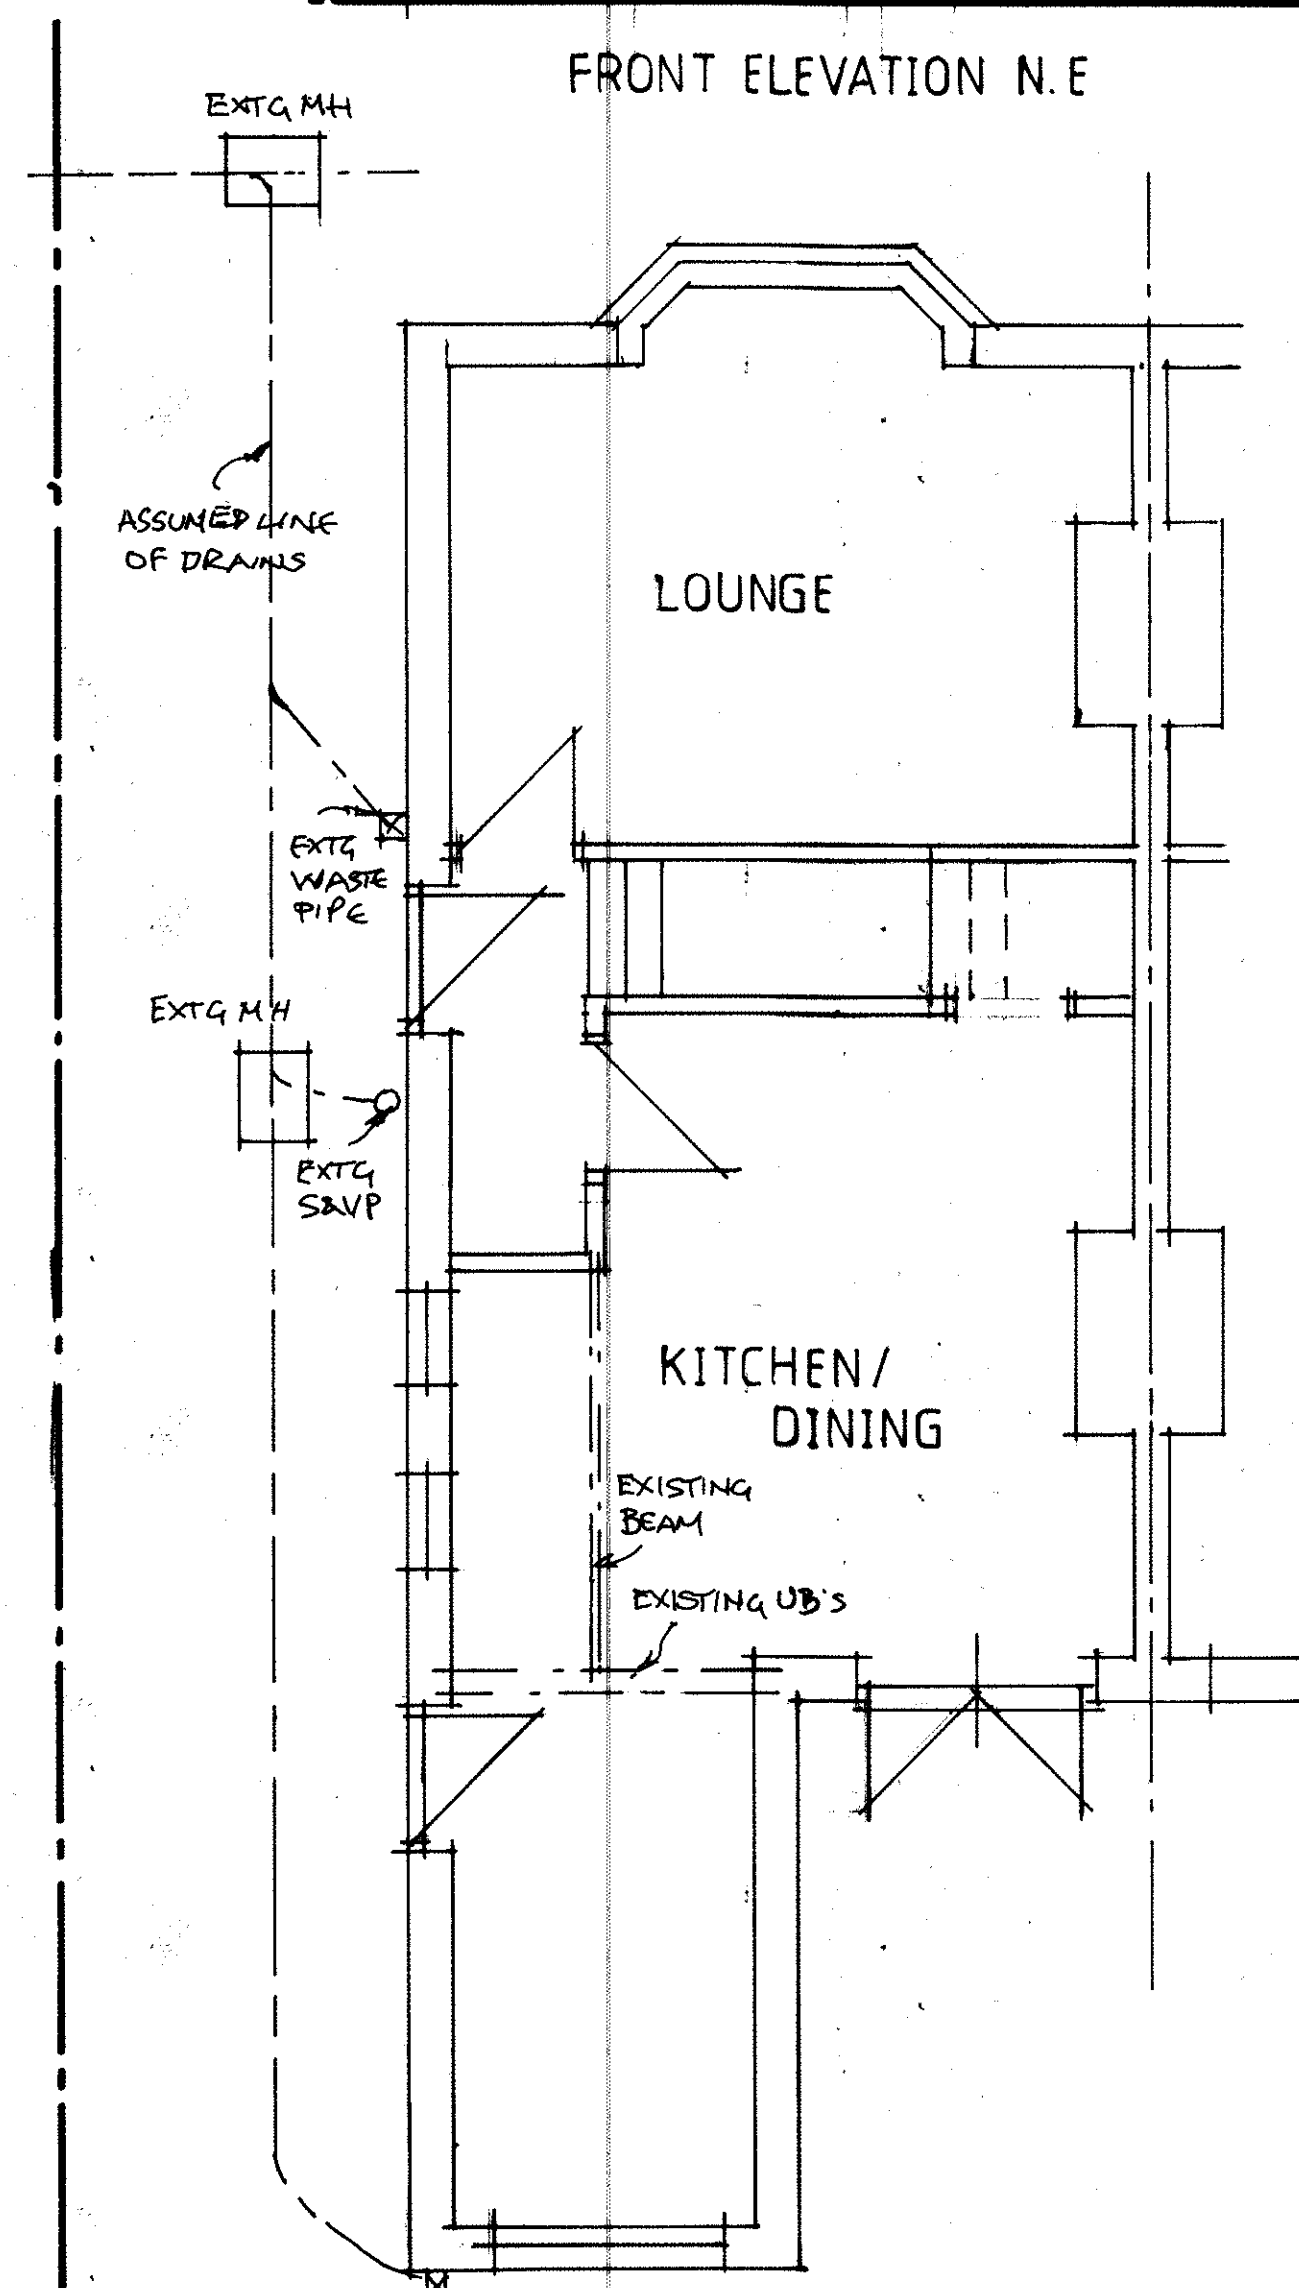

GROUND FLOOR PLAN

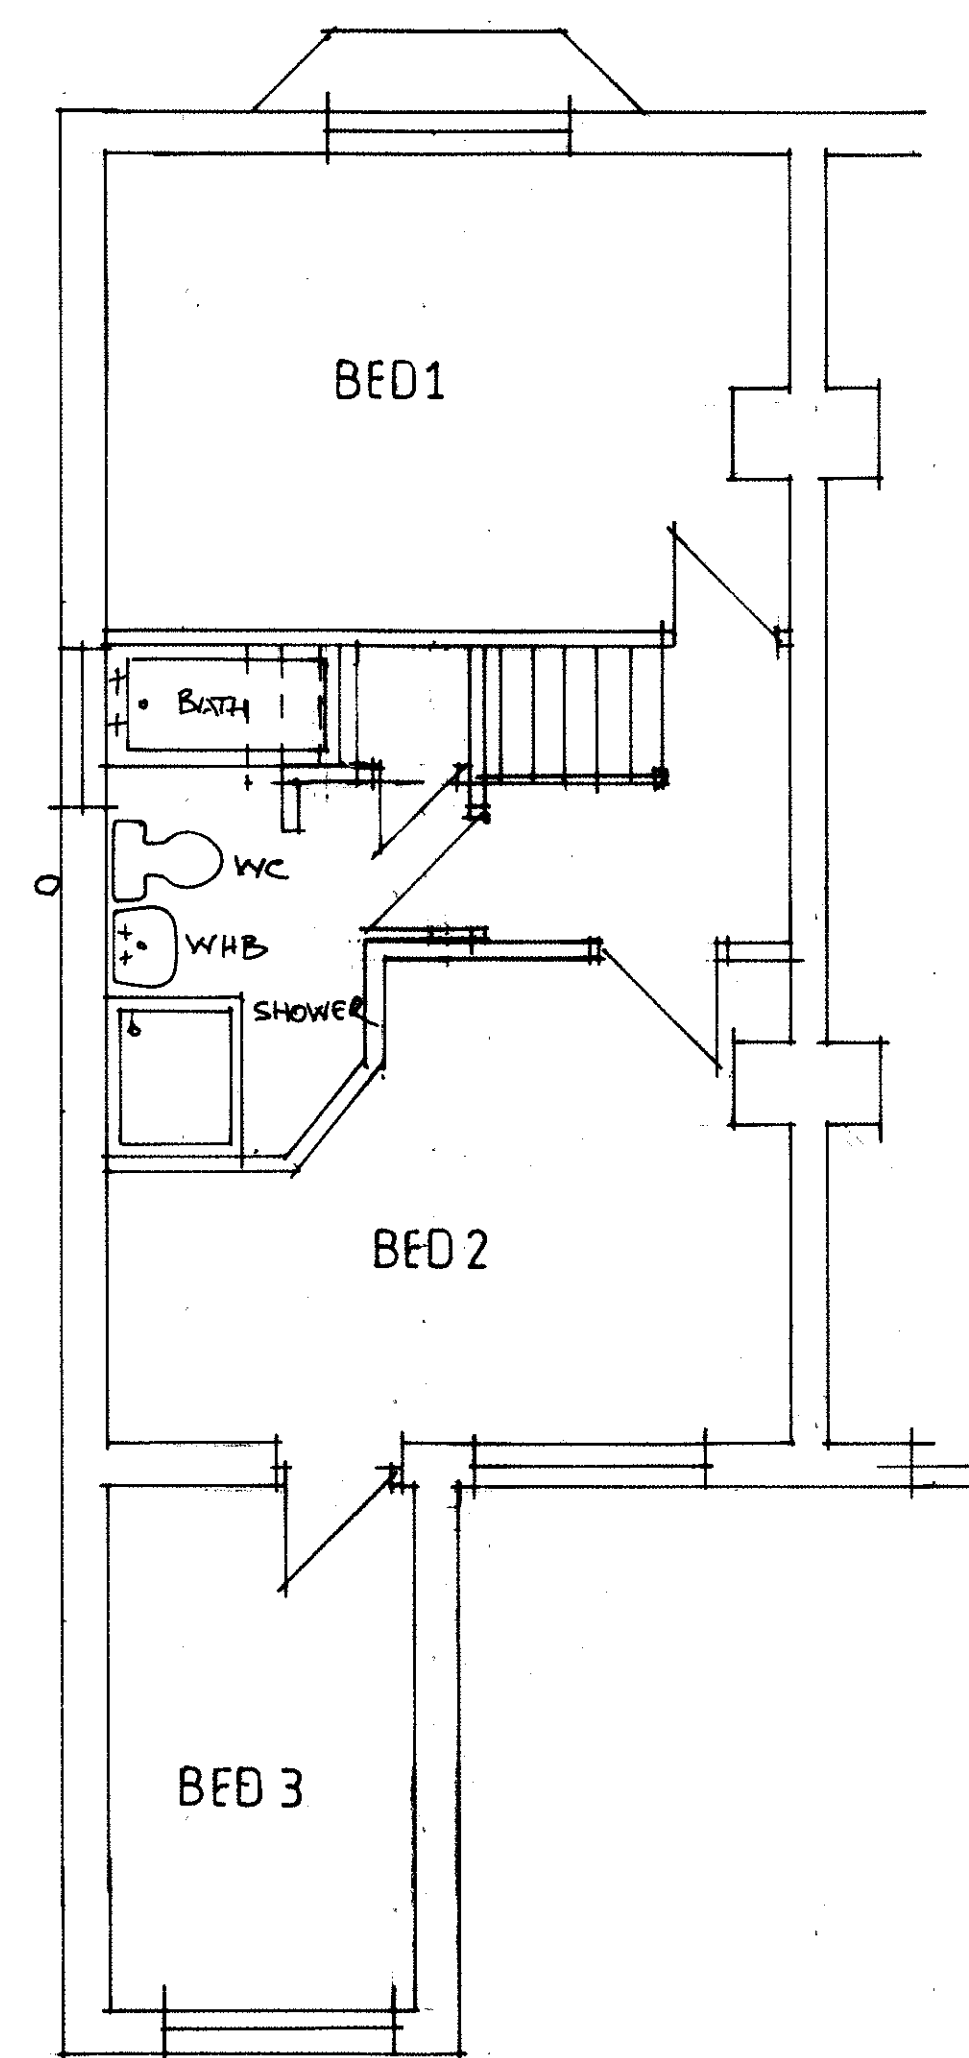

FIRST FLOOR PLAN

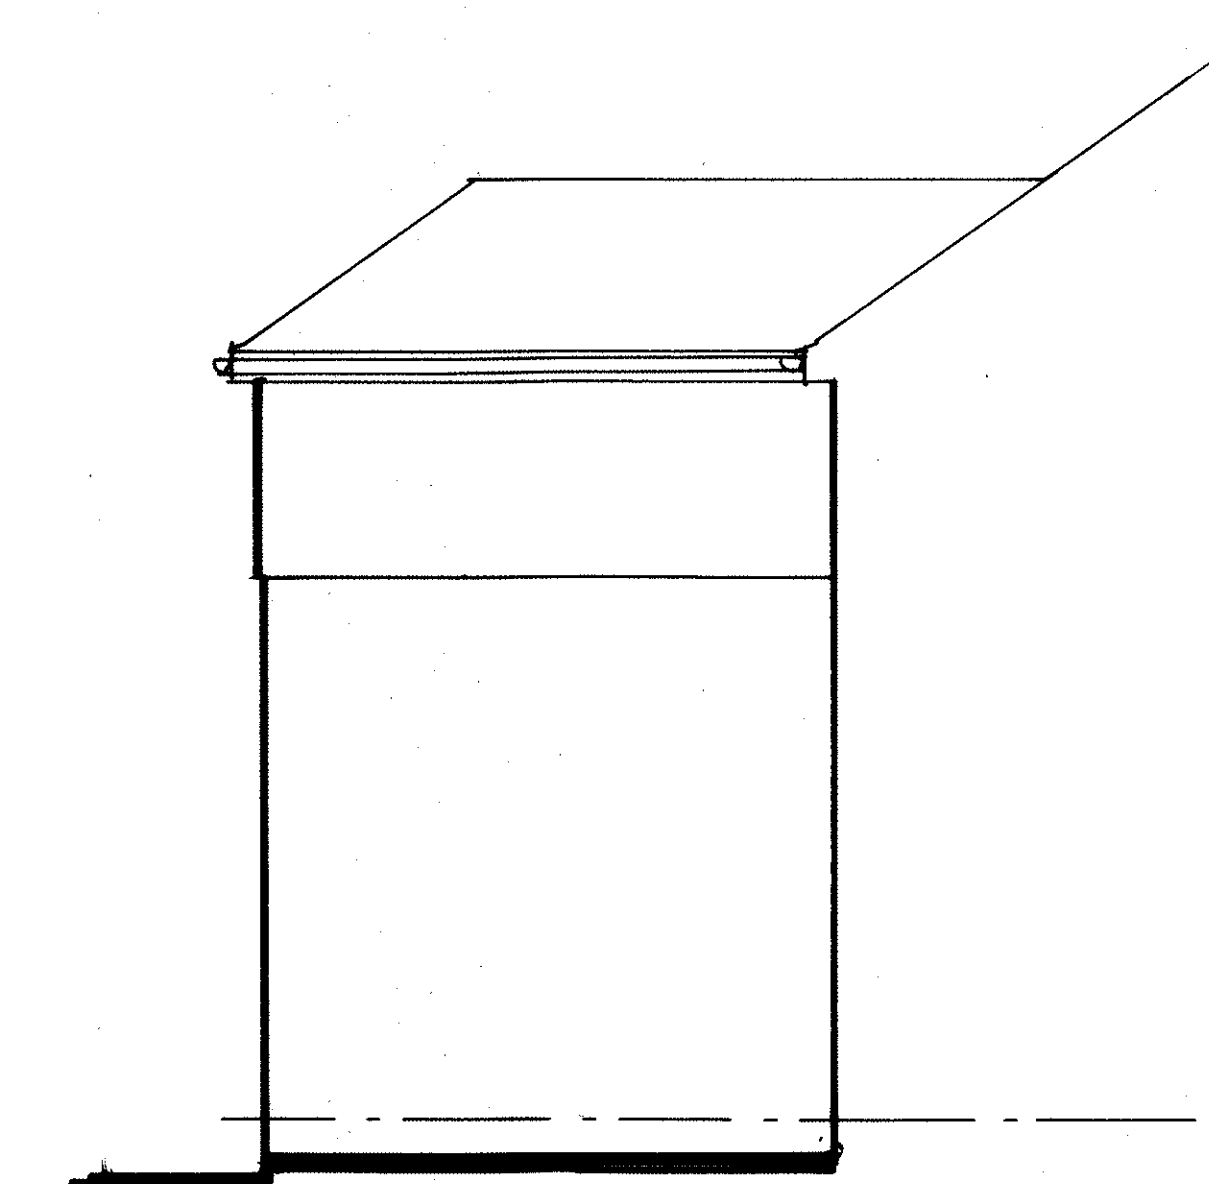

SIDE ELEVATION S.E.

TUDOR

BUILDING DESIGN AND SURVEYING SERVICES
36 LINDBURN ROAD
MEIR HAY
STOKE-ON-TRENT ST3 5RW

Project Description:

Rear Extension and Alterations at North View, 17 Station Road,
Endon, Stoke-on-Trent, Staffs. ST9. 9DR.

Client: Mr. P. Patterson

Date: 05/05/2021

Scale: 1-50

Drawing: Existing Plans and Elevations

DRWG. No. T - 75 - 001

Revision

Revision