
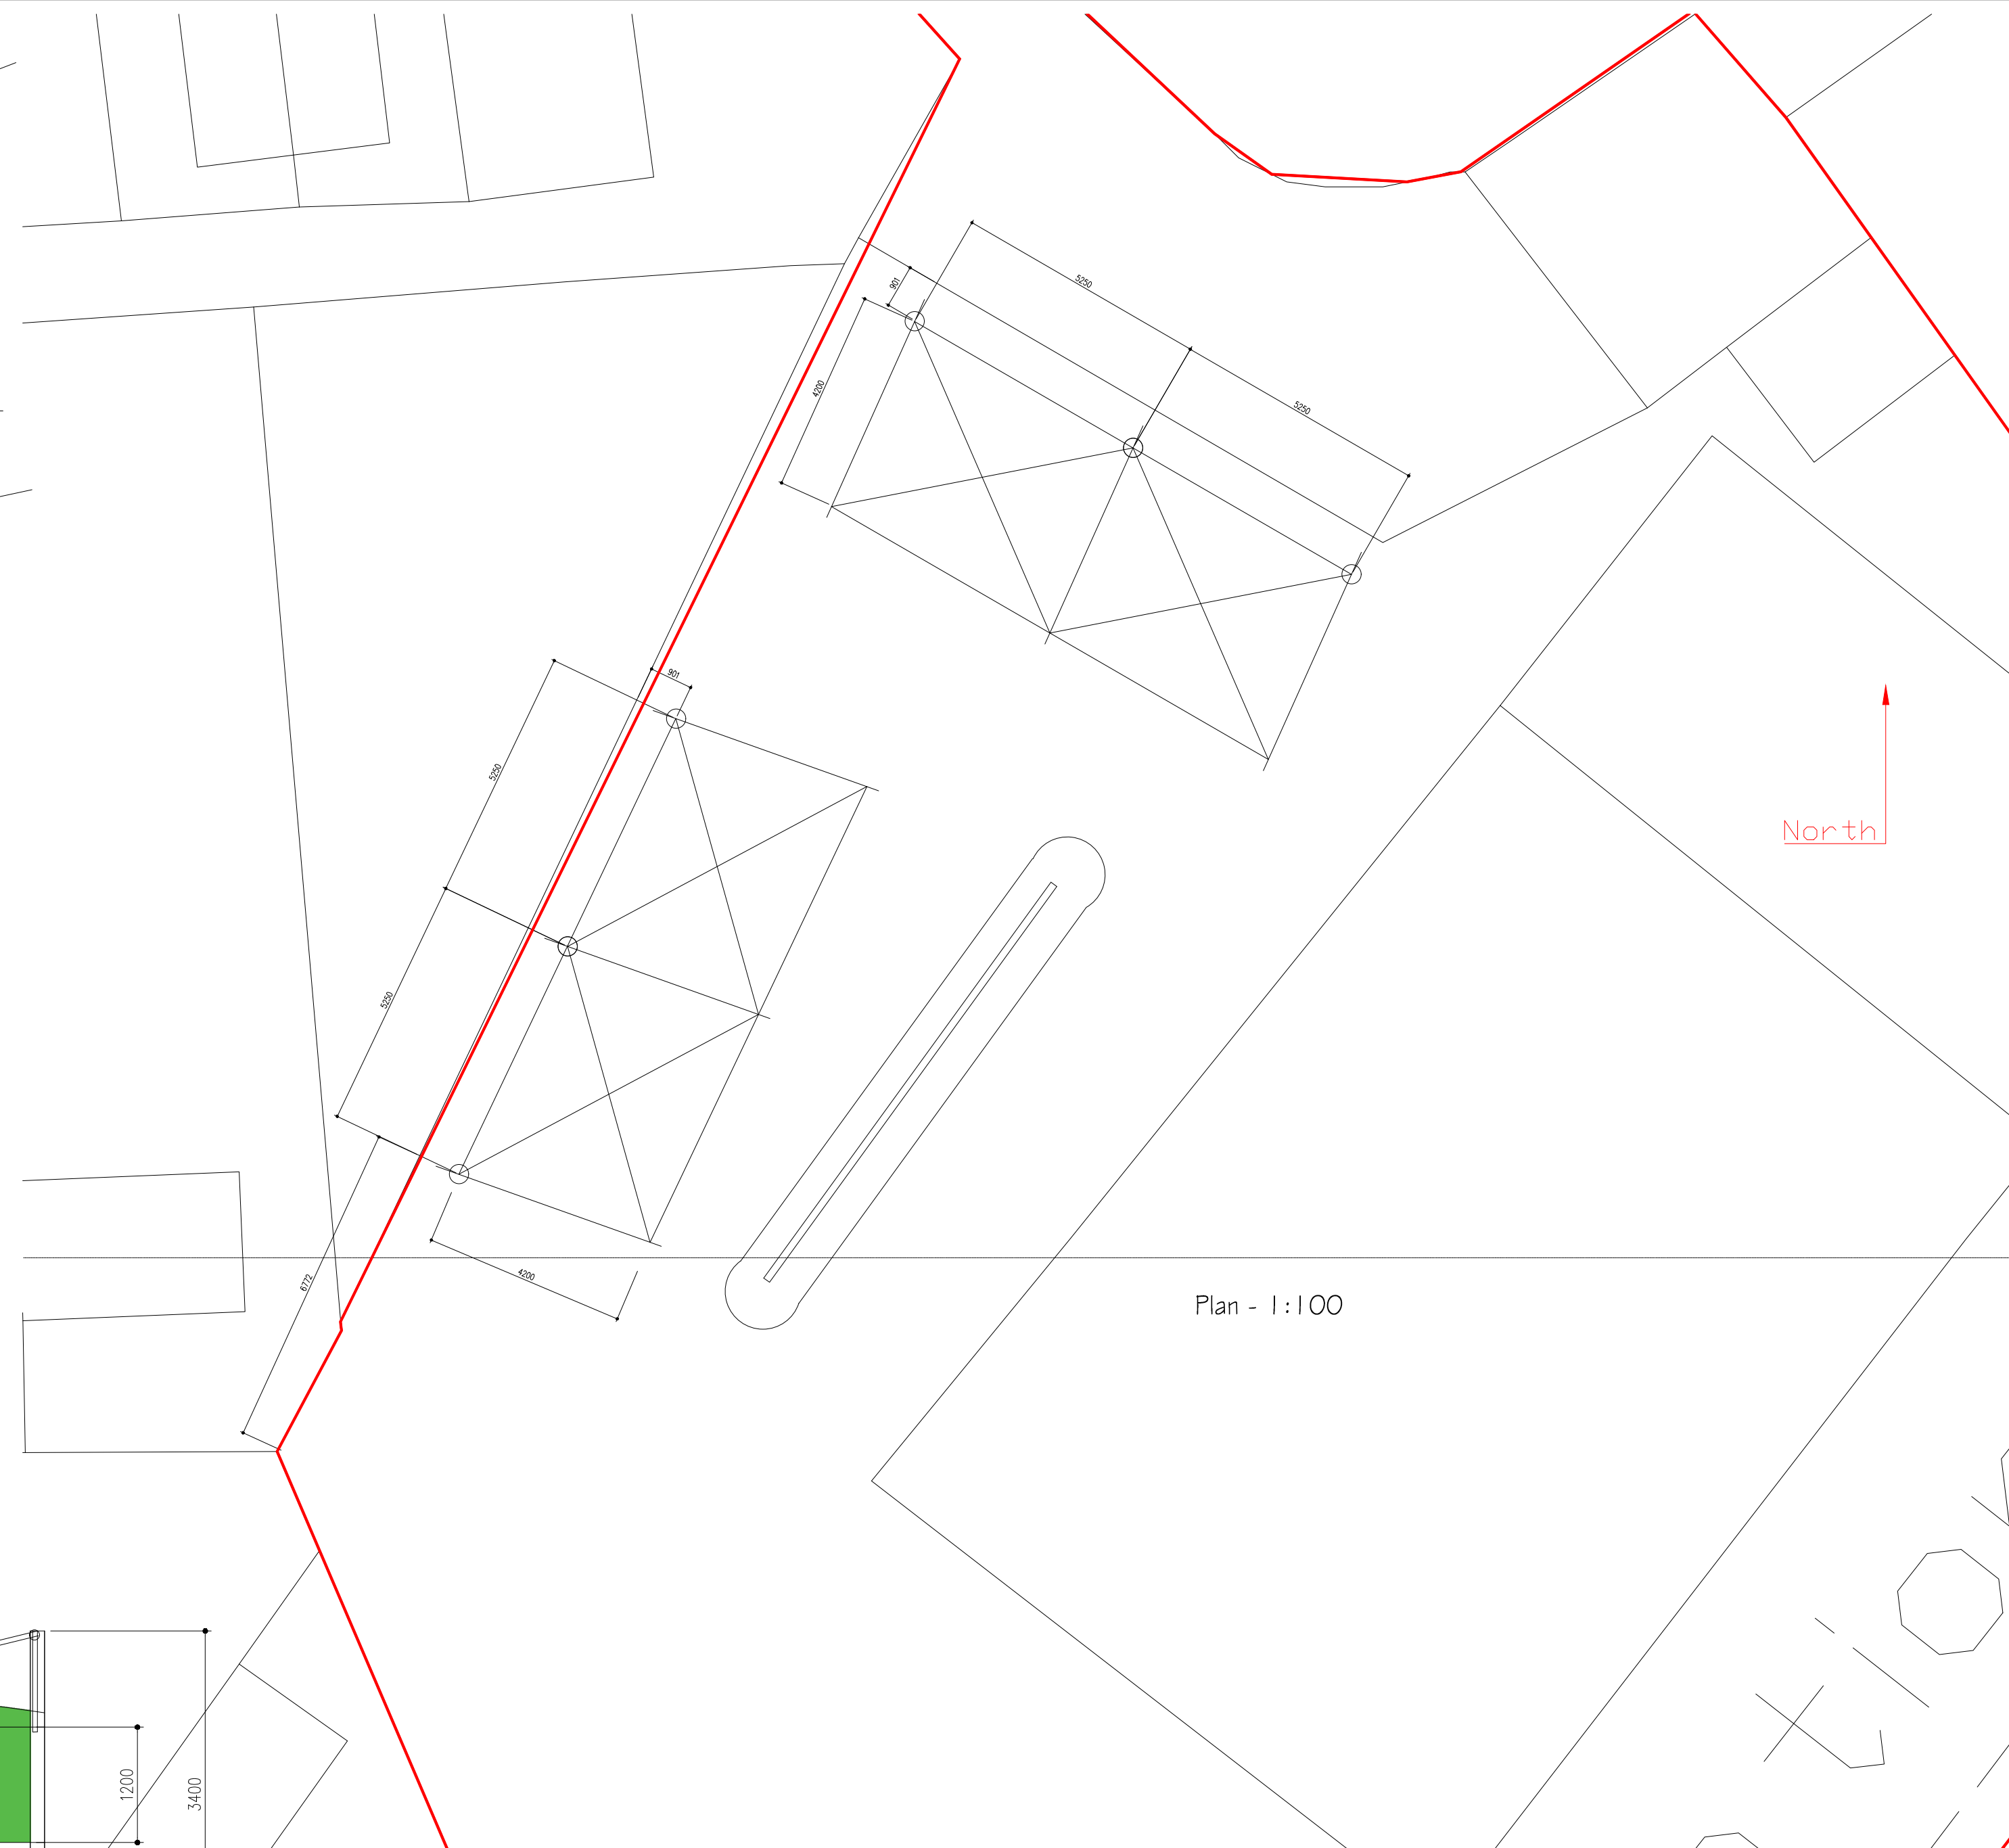
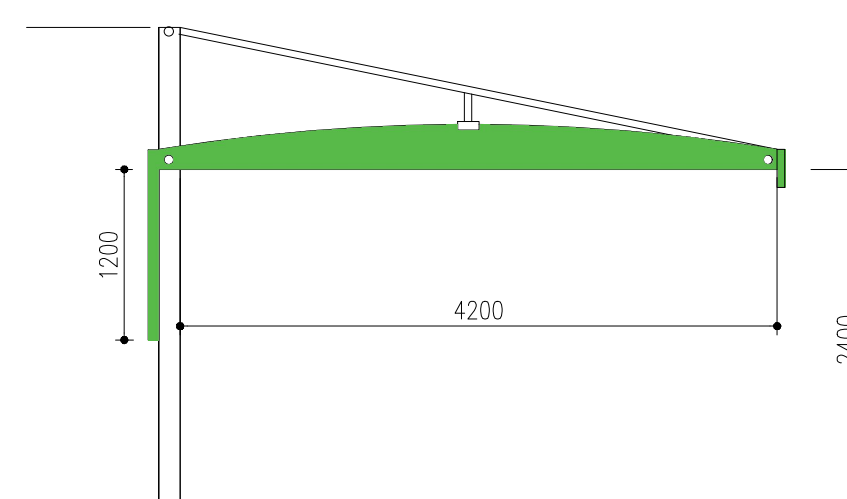
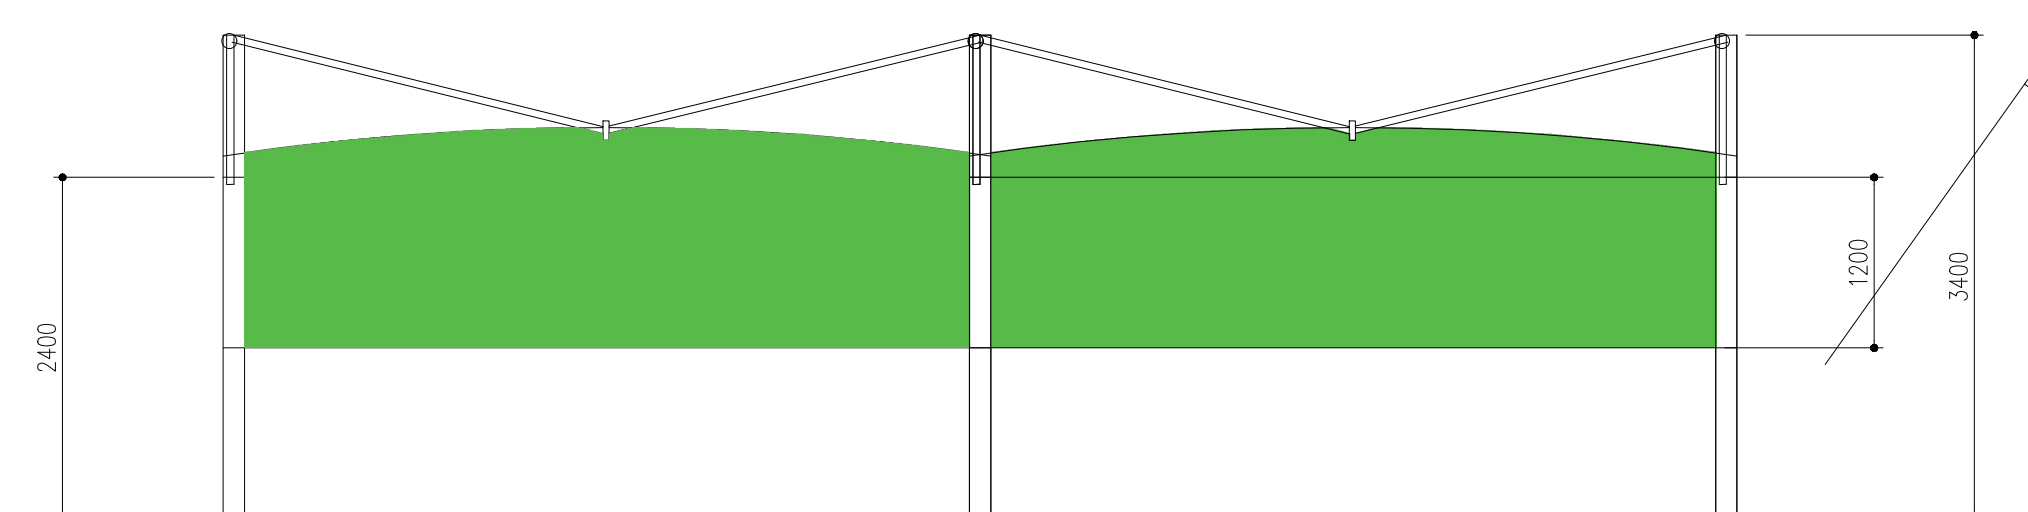
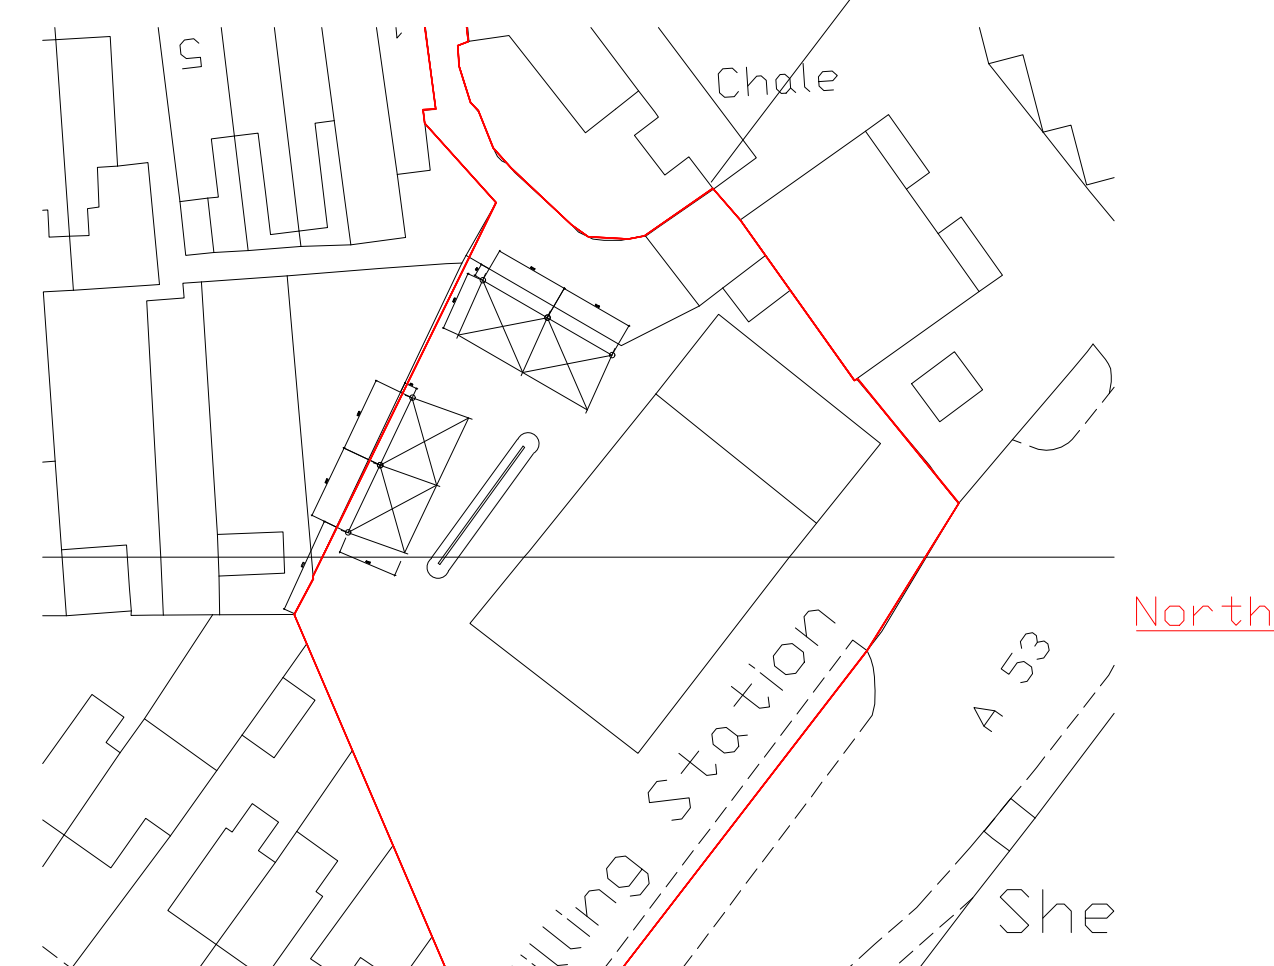


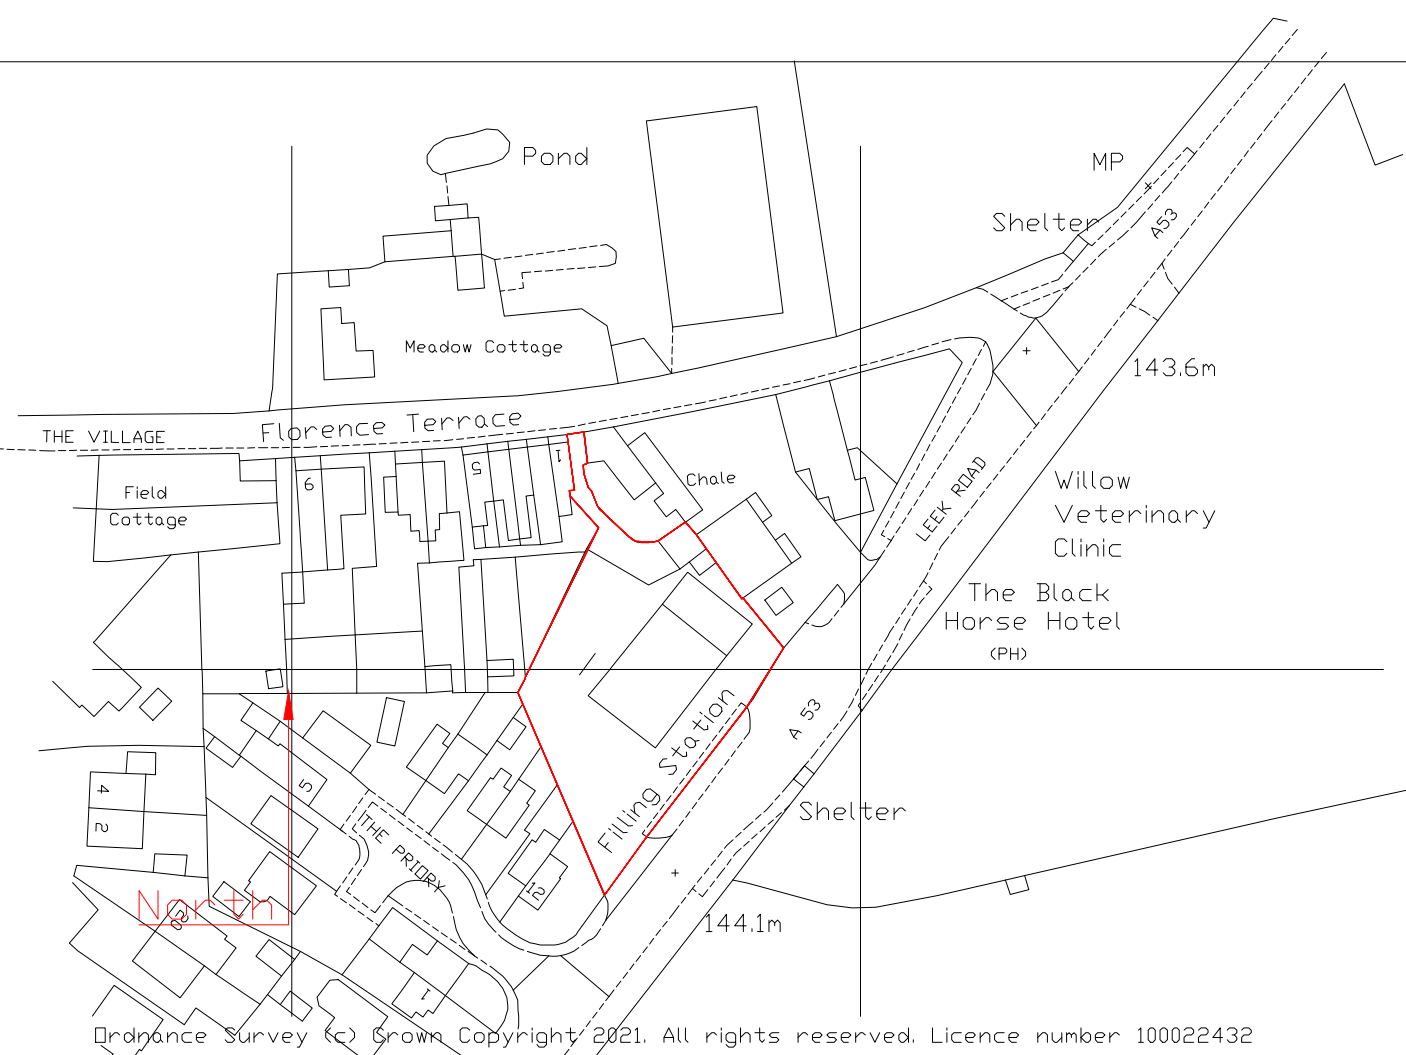

Notes:

1. All dimensions are in mm & are to be checked on site prior to manufacture & construction. This drawing is the property of P.A. Taylor Plastics & should not be reproduced without permission. All discrepancies to be brought to the attention of the P.A. Taylor immediately. This drawing shall be read in conjunction with all relevant special drawings & specifications.
2. The Contractor is to check and verify all building and site dimensions, levels and service locations including sewer invert levels at connection points before work commences. Materials and workmanship are to comply with current British Standards, British Standards Code of Practice, Building Regulations & Building Standards.

Rev.	Date:	Status/Amendments:	By:
------	-------	--------------------	-----

**P.A.TAYLOR
PLANS**

Extensions, Loft Conversions,
Local New Builds & Building Surveys.

The Sand Quarry,
Hougher Wall Rd,
Audley,
Staffordshire. ST7 8JA.
Tel: (01782) 721111
Mob: (07714) 690927



Client:
Mr Raja

Project:
Endon Petrol station Leek Road
Stoke on Trent
ST9 9BA

Drawing Title:
Proposed and existing plans
Rain screen canopies
to car wash area

Scale:
1:50, 100, 500, 1250

Drawing Number:
6818

50	Paper Size: A1	Date Created: June 21
818-01		Drawing Revision: A