


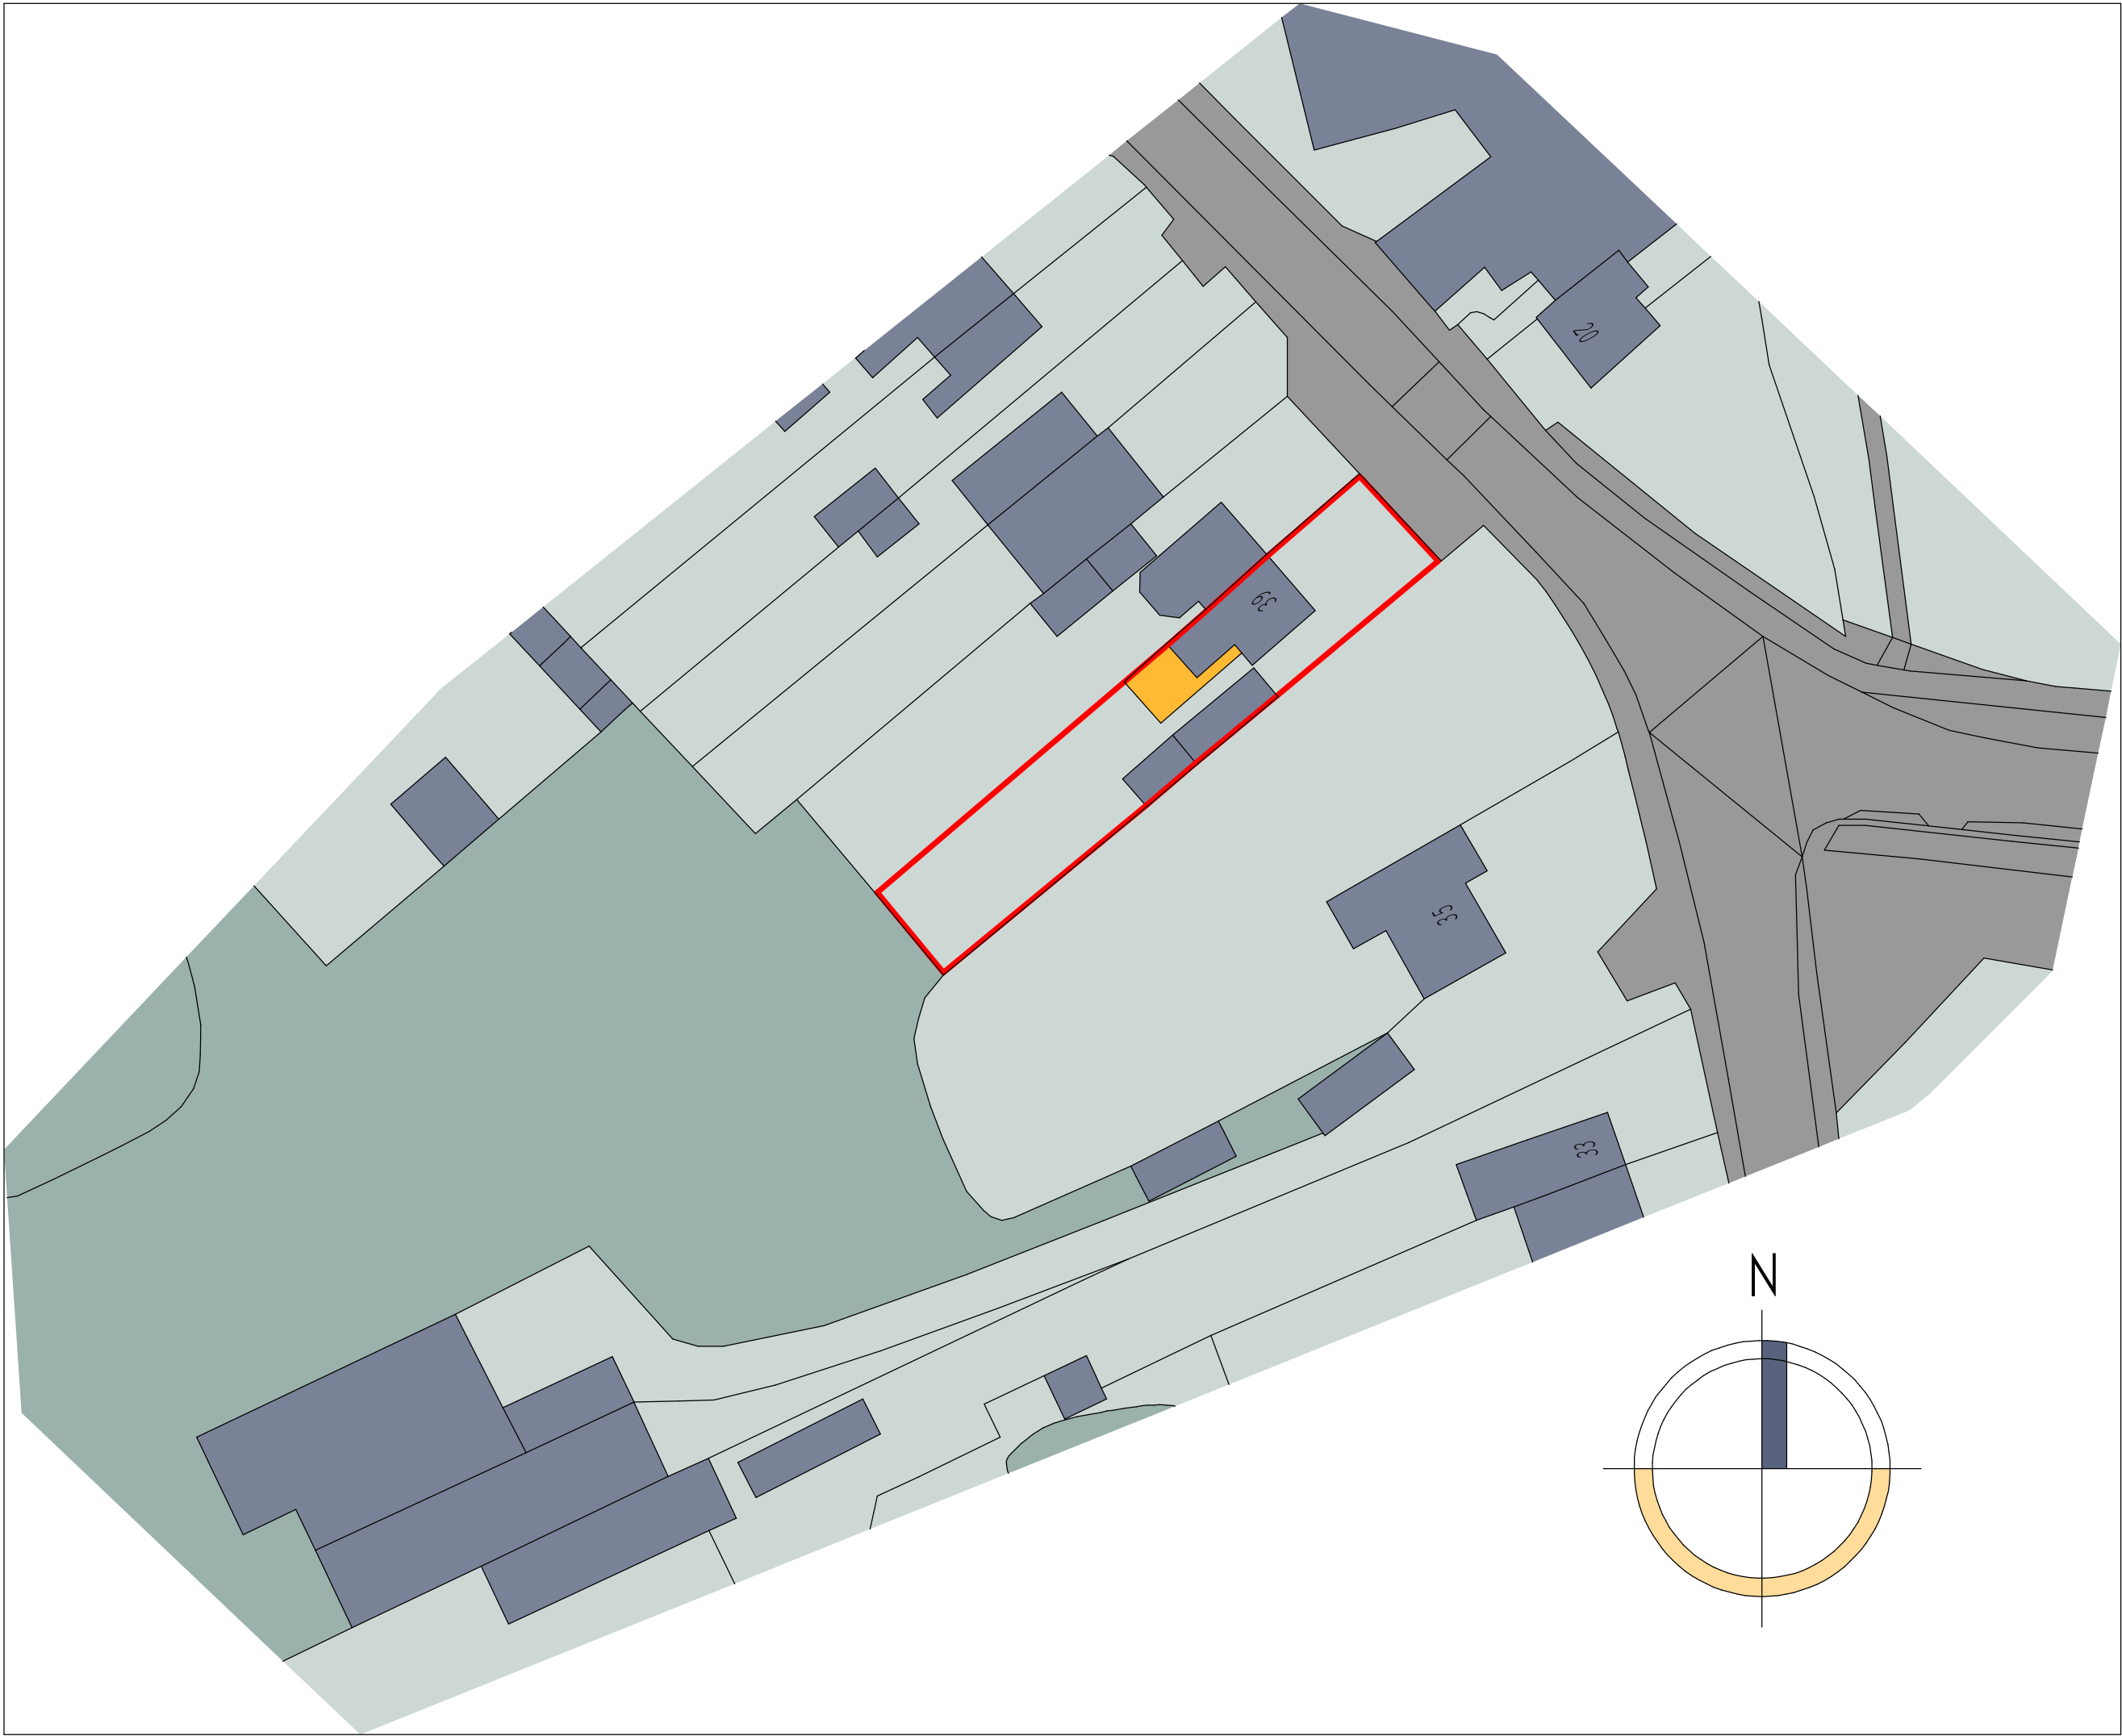

Ordnance Survey, (c) Crown Copyright 2021. All rights reserved. Licence number 100022432

site block plan
scale 1:500



Ordnance Survey, (c) Crown Copyright 2021. All rights reserved. Licence number 100022432

site location plan
scale 1:1250

39 School Lane - Caverswall

alterations & extensions

Client			
Mr & Mrs P. Hull			
Contract			
Proposed alterations and extensions to 39 School Lane, Caverswall.			
Drawing Title			
Site Block Plan & Site Location Plan			
Date	July 2021	Status	Preliminary
Scale	1:500 1:1250	Contract Number	5652
Dwg. No.	5652 - 003	Revision Suffix	
Revisions			