

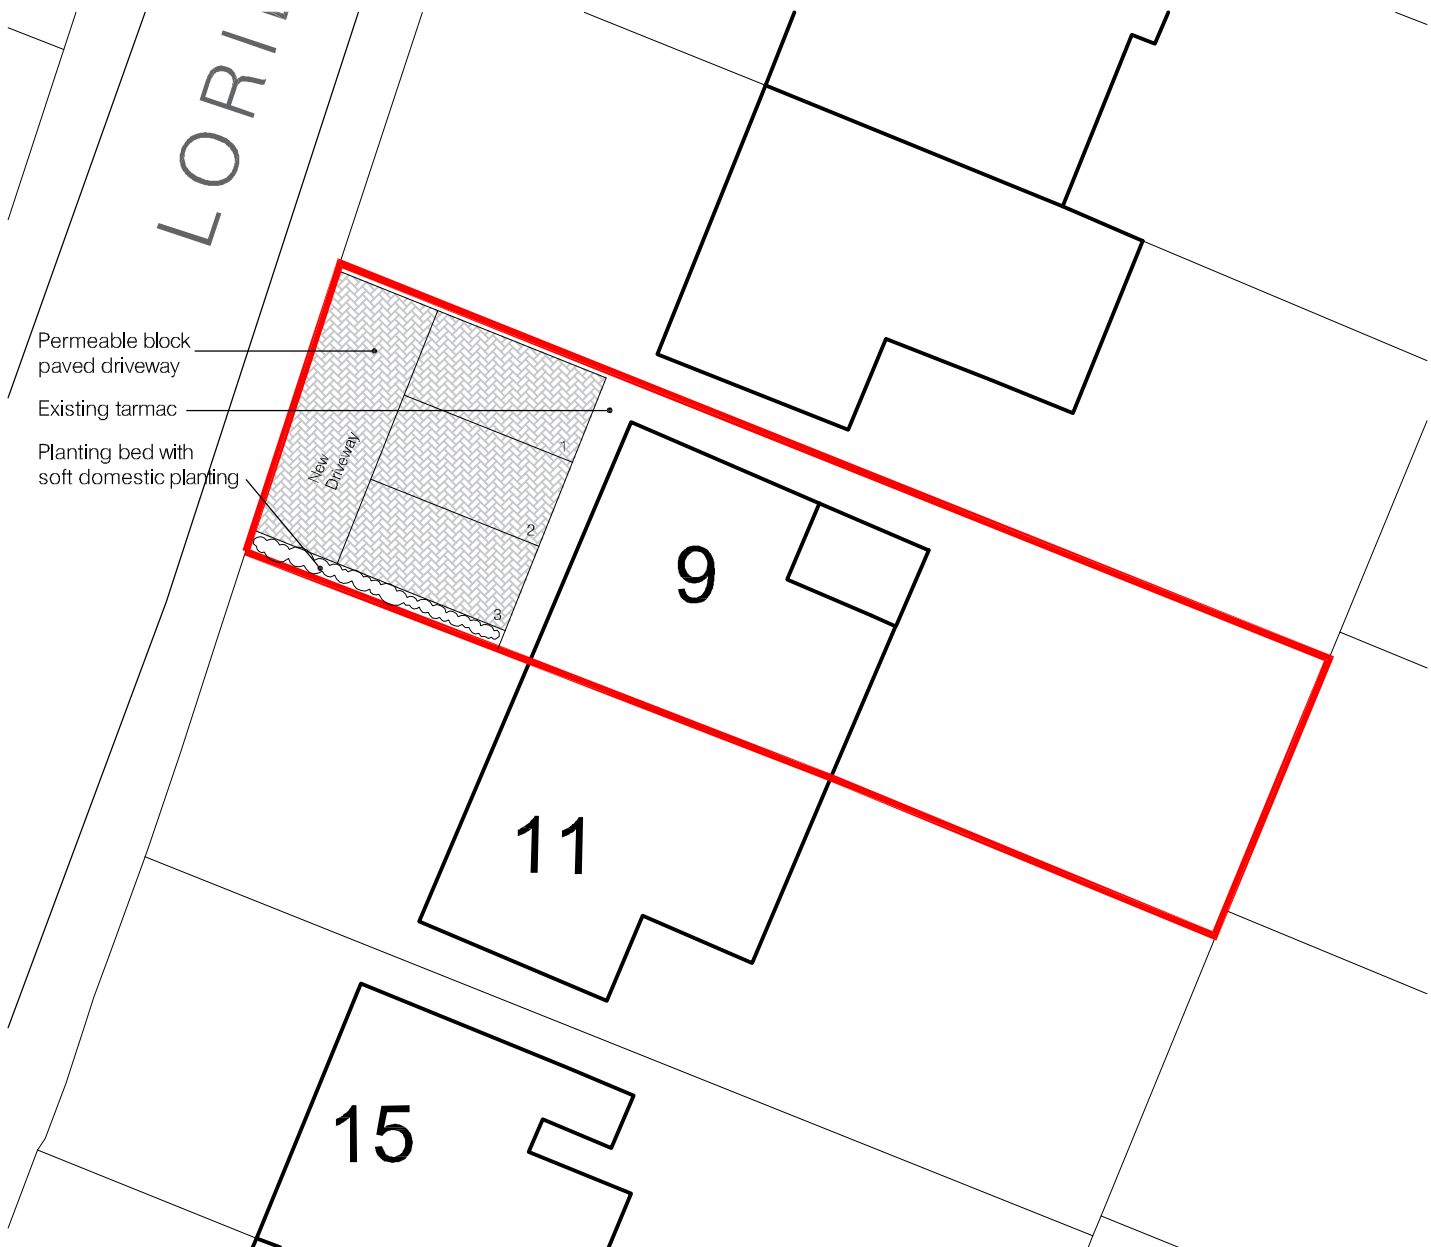


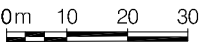

BLOCK PLAN AS PROPOSED SCALE 1:200

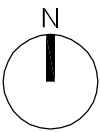

P3	Materials notes added to suit planners comments	14-07-2021	DE	DE
P2	New driveway added to provide 3 parking spaces to suit highway comments	15-06-2021	DE	DE
P1	First Issue	09-05-2021	DE	DE
Rev.	Description	Date	By	Chkd

DIVIDE
ARCHITECTS

Tel: 07800715102
DIVIDEARCHITECTS@outlook.com
www.DivideArchitects.com

Extension and Alteration at
9 Lorian Close, Leek, Staffordshire

Block Plan as Proposed

2101	1:200	A4	DE
LOR - D/A - Z1 - ZZ - DR - A - 104			
S0	WORK IN PROGRESS		
P3	PRELIMINARY		

This document is copyright of Divide Architects. If in doubt ASK. Drawing measurements shall not be obtained by scaling. Vary all dimensions prior to construction. Immediately report any discrepancies on this document to the architect. This document shall be read in conjunction with associated models, specifications and related consultant's documents.