



Copyright of this drawing is vested in the Architect and it must not be copied or reproduced in any form without the written consent of the Architect. The Architect's liability is limited to the design and construction of the building and does not extend to any other matters. The Architect is not responsible for any errors or omissions in this drawing. All contractors must visit the site and be responsible for taking and checking all dimensions relative to their work. Hewitt&Carr Architects Ltd are to be advised of any variation between drawings and site conditions. **CLIENTS ARE ADVISED TO CLARIFY DIMENSIONS WITH THE ARCHITECT PRIOR TO SETTING OUT AND NOT TO SCALE FROM THE DRAWING**

Rev.	Down	Comments	Date
A	BVC	Minor amendments to windows	05.07.2021

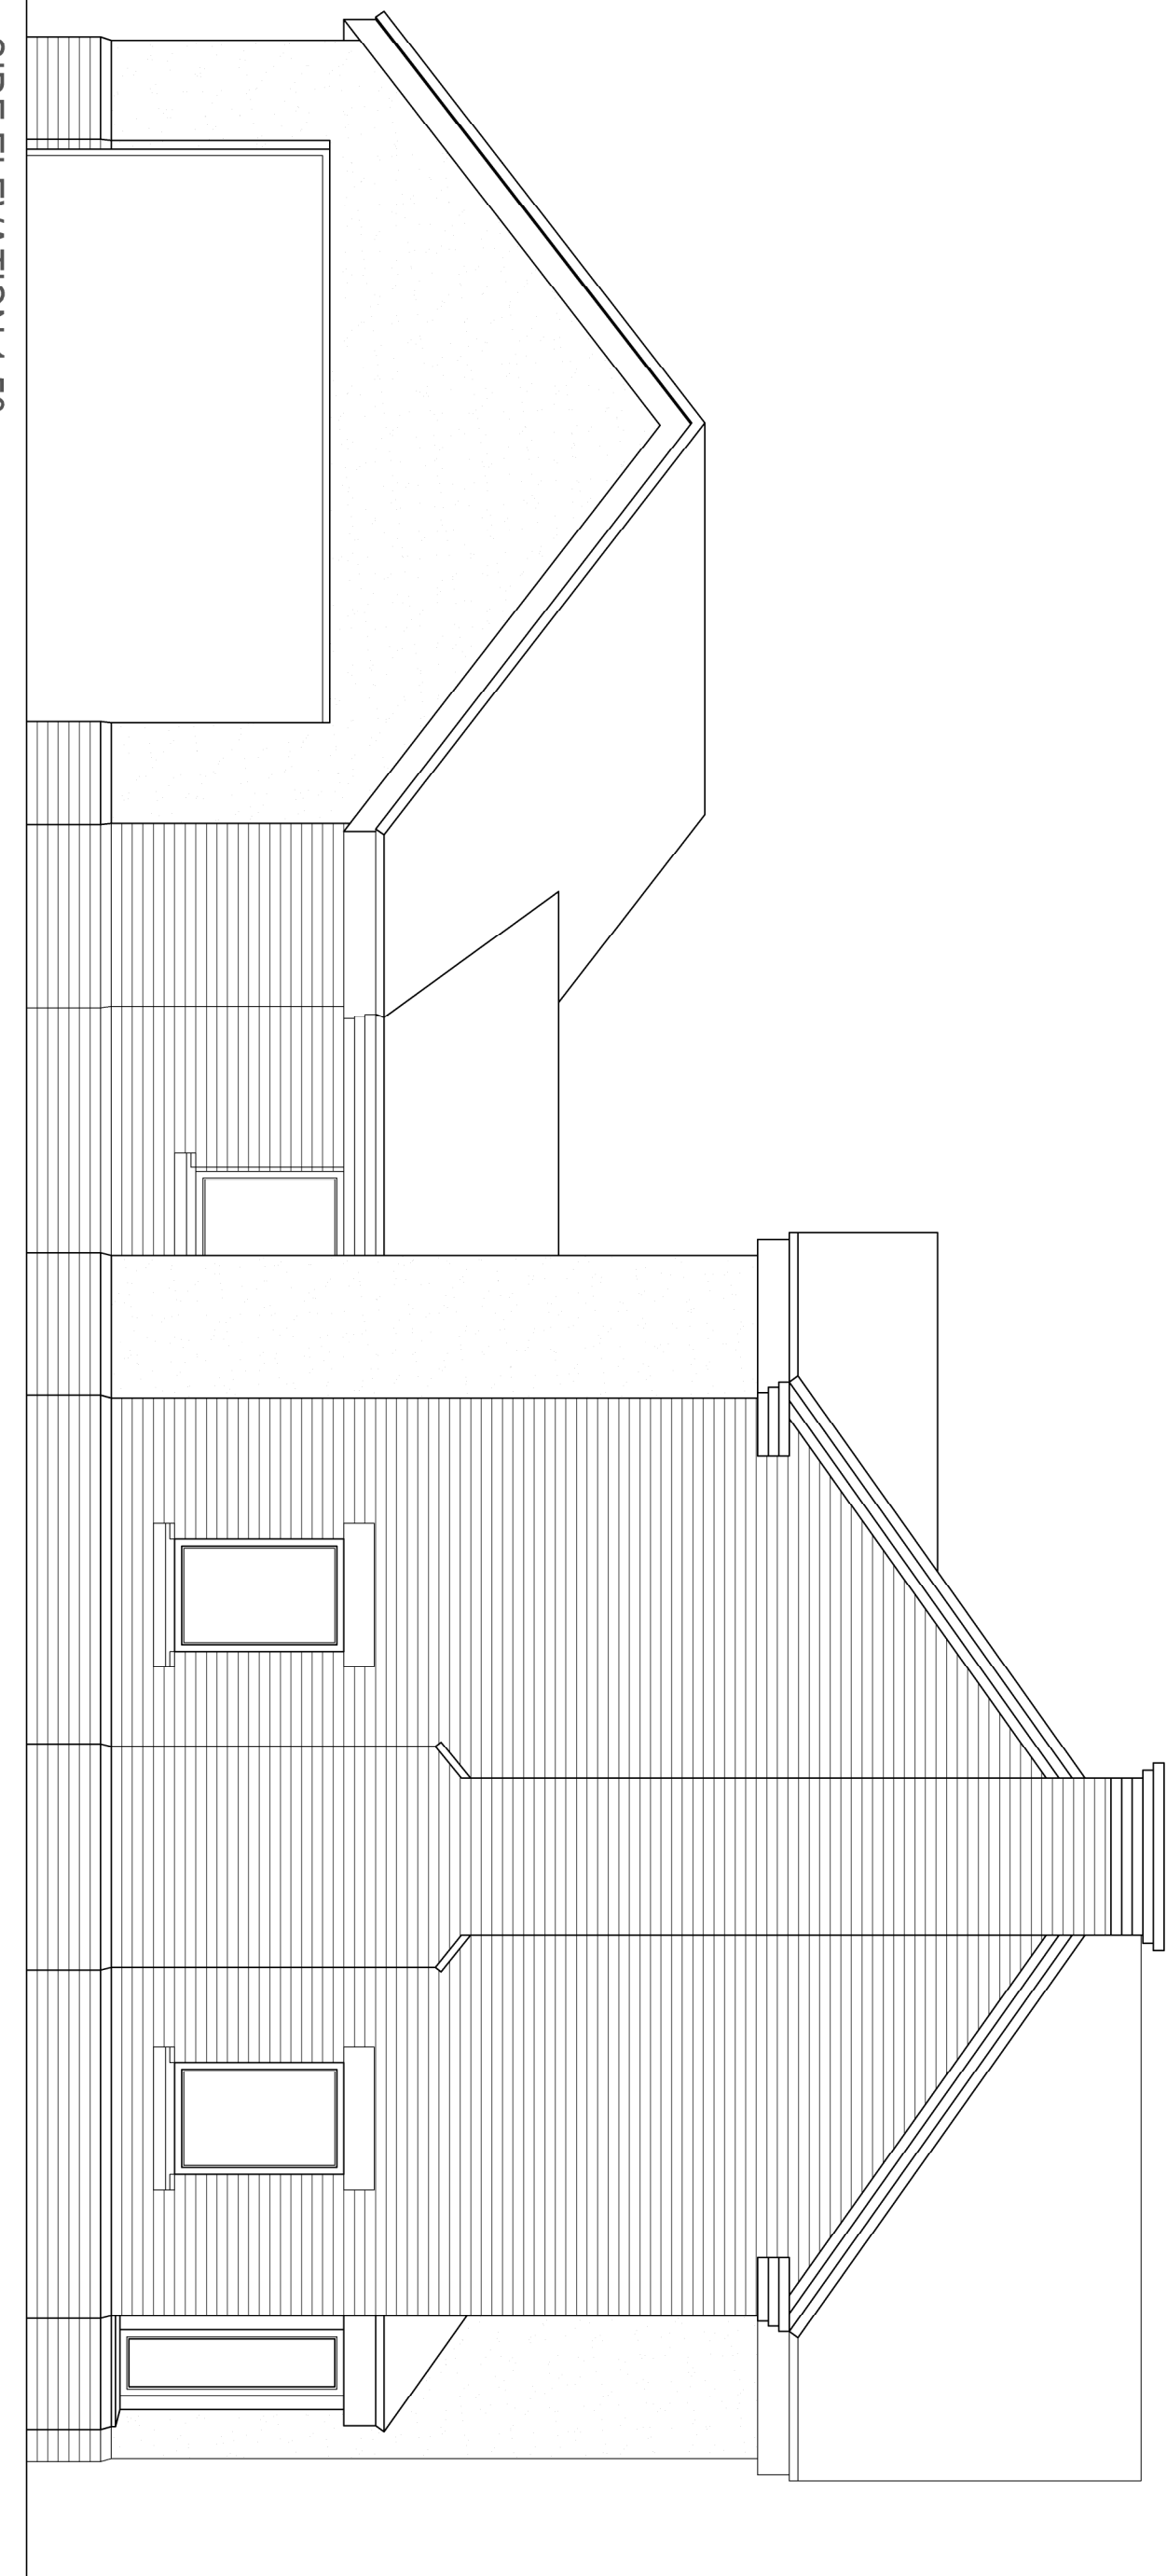

SIDE ELEVATION 1:50

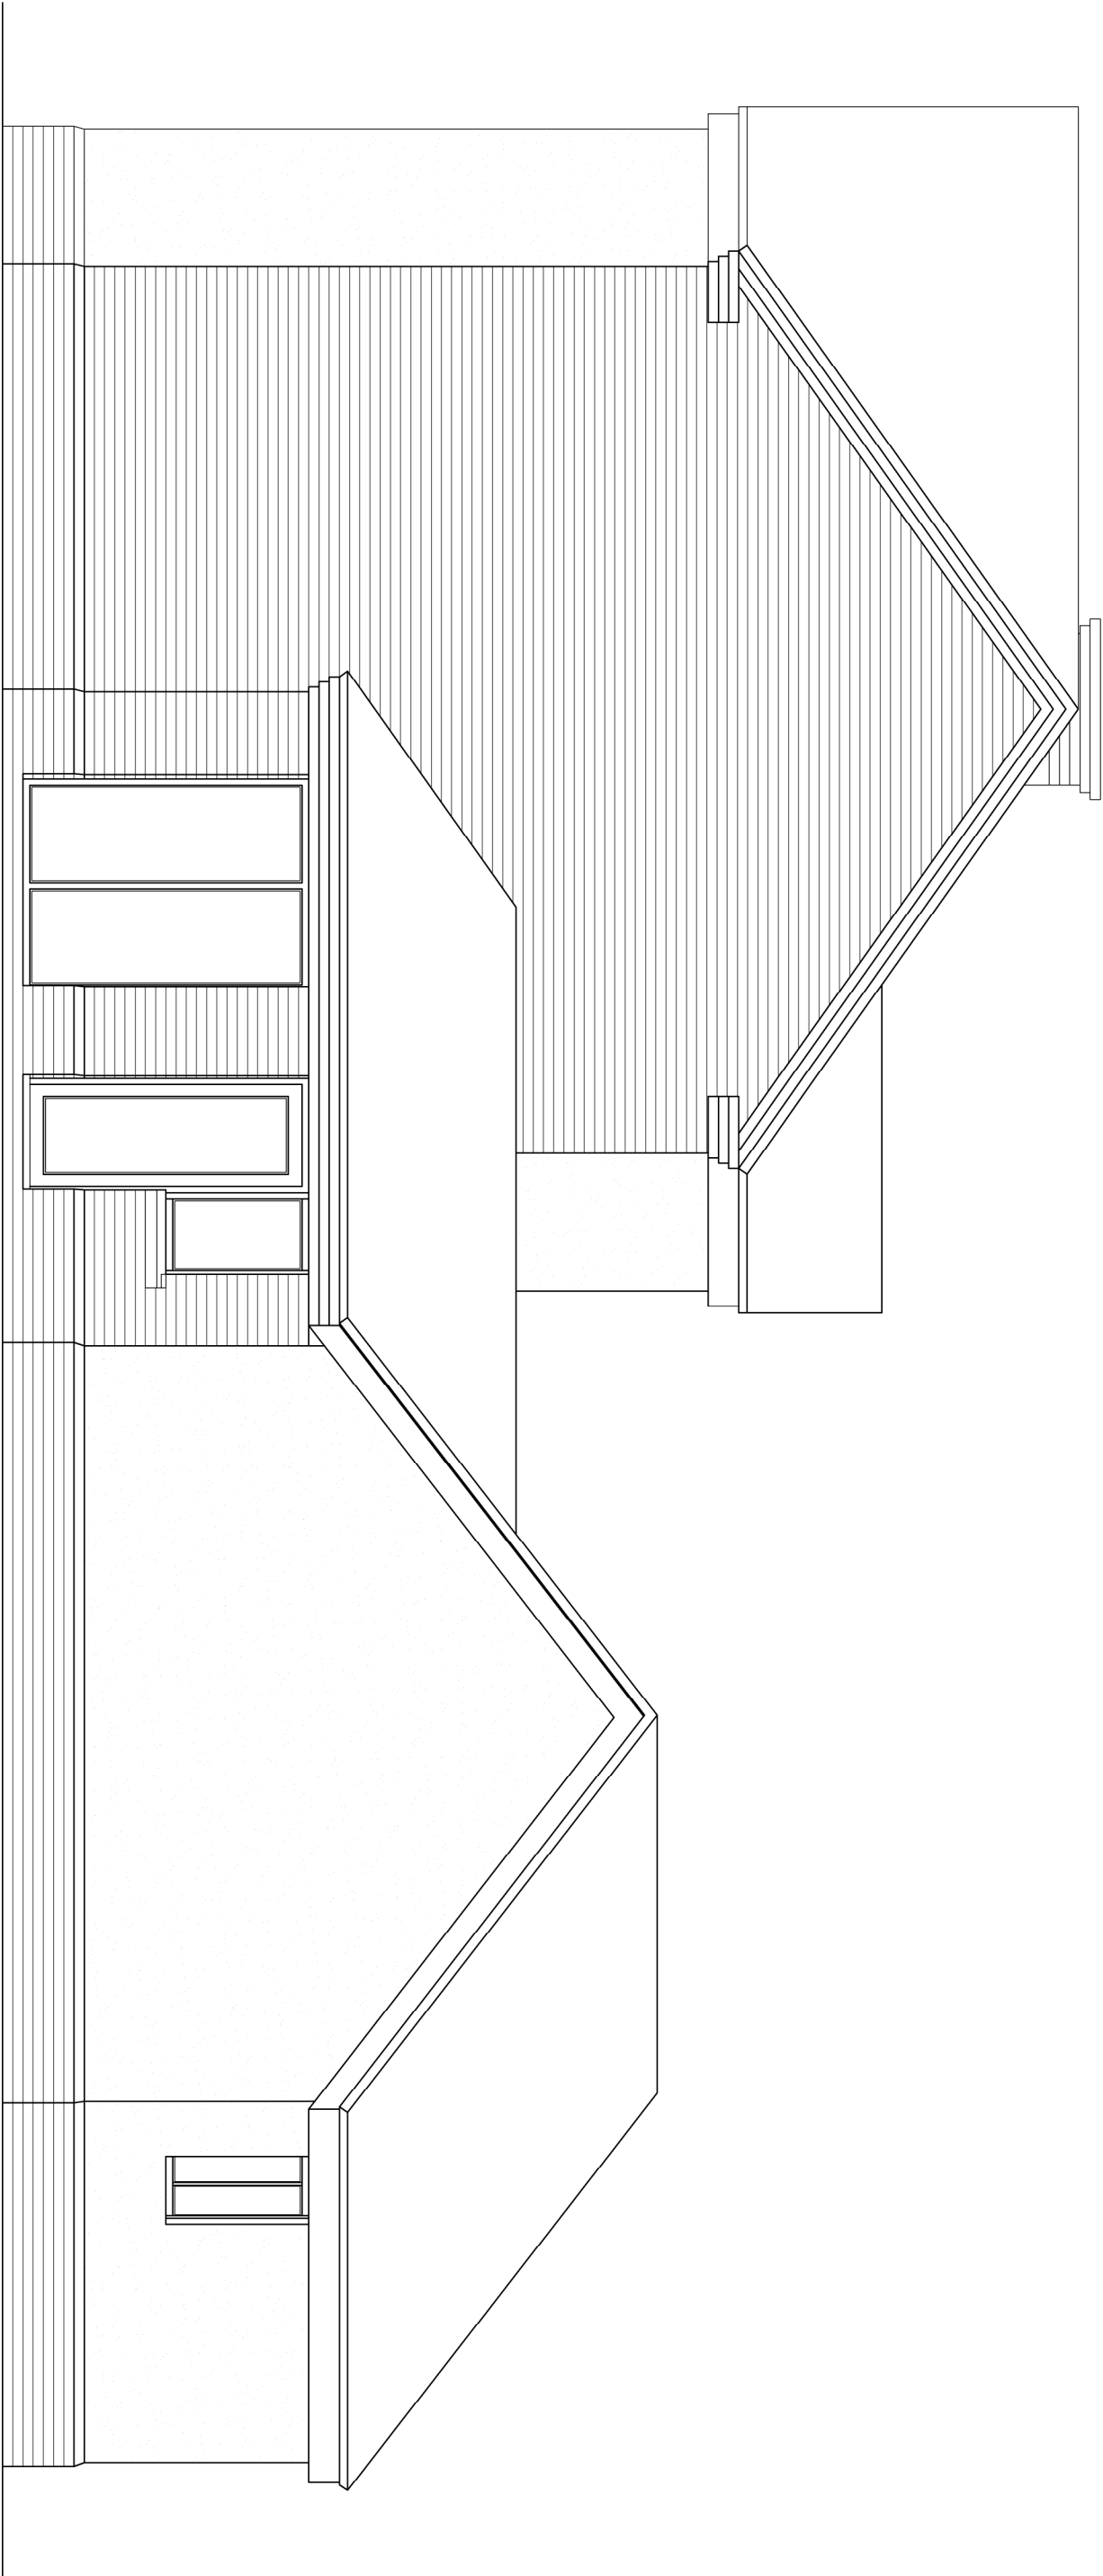

SIDE ELEVATION 1:50

Hewitt&Carr Architects
A: Daisybank House 117-119 Leek Road L10 1JE
T: 01538 756888
E: enquiries@hccarchitects.co.uk
W: www.hccarchitects.co.uk

Client
Mr & Mrs Adams- Foskett

Project
Residential Dwelling on Land Adjoining
Bank View, Draycott Road

Title
Elevations as Proposed

Status
Planning

Date **June 2021**

Drawn **NJH**

Scale @A2 **As Stated**

Checked

Project No **Drawing No.**

01041_PL(0)05 **A**