


Rev.	Down	Comments	Date
------	------	----------	------

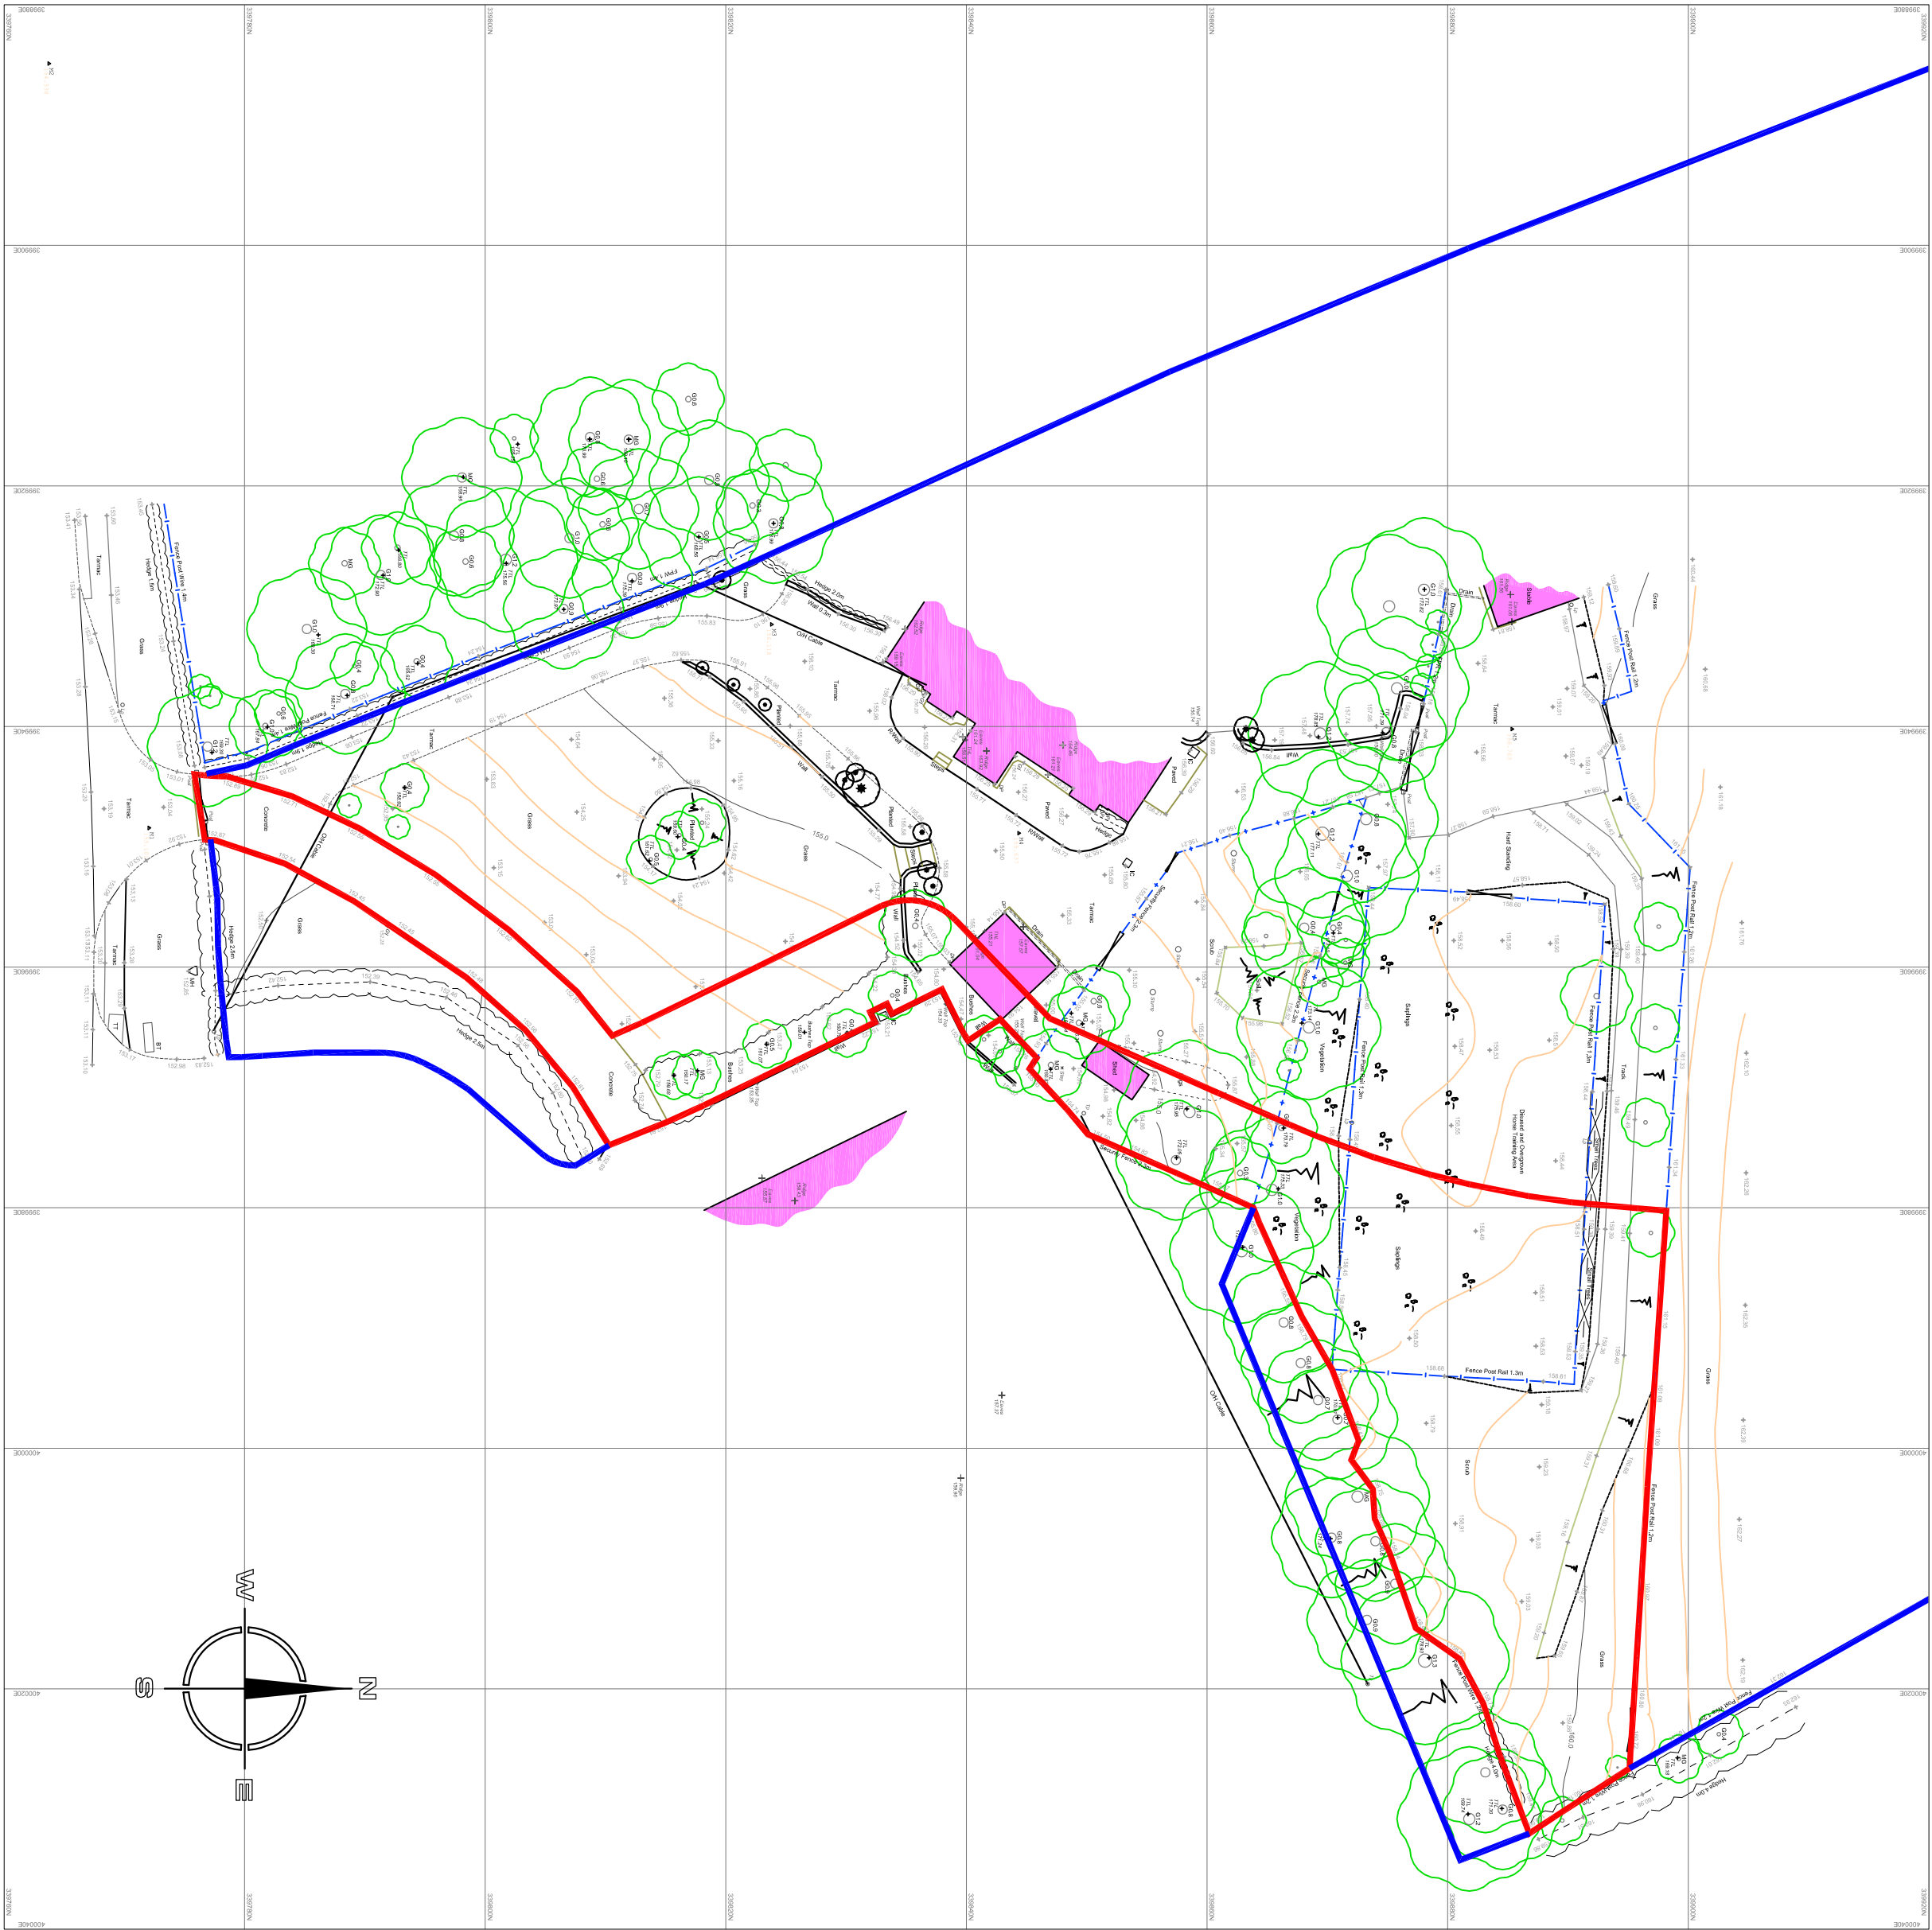

Site Plan 1:500