

South elevation.

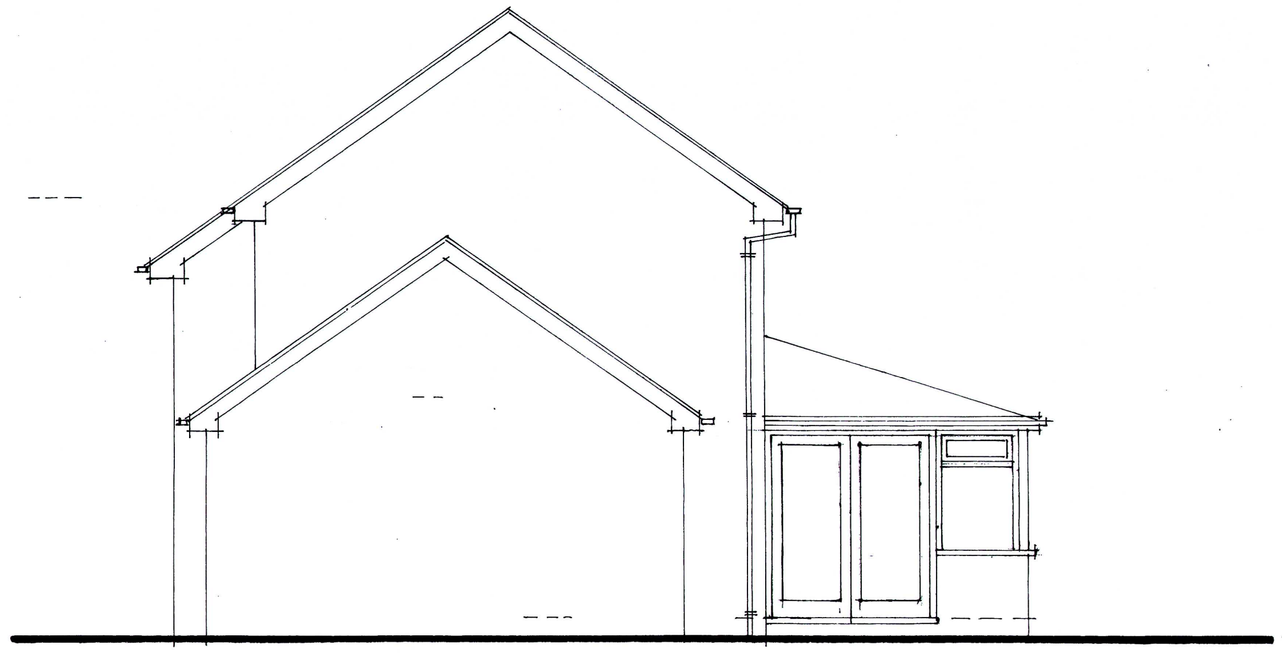

East elevation.

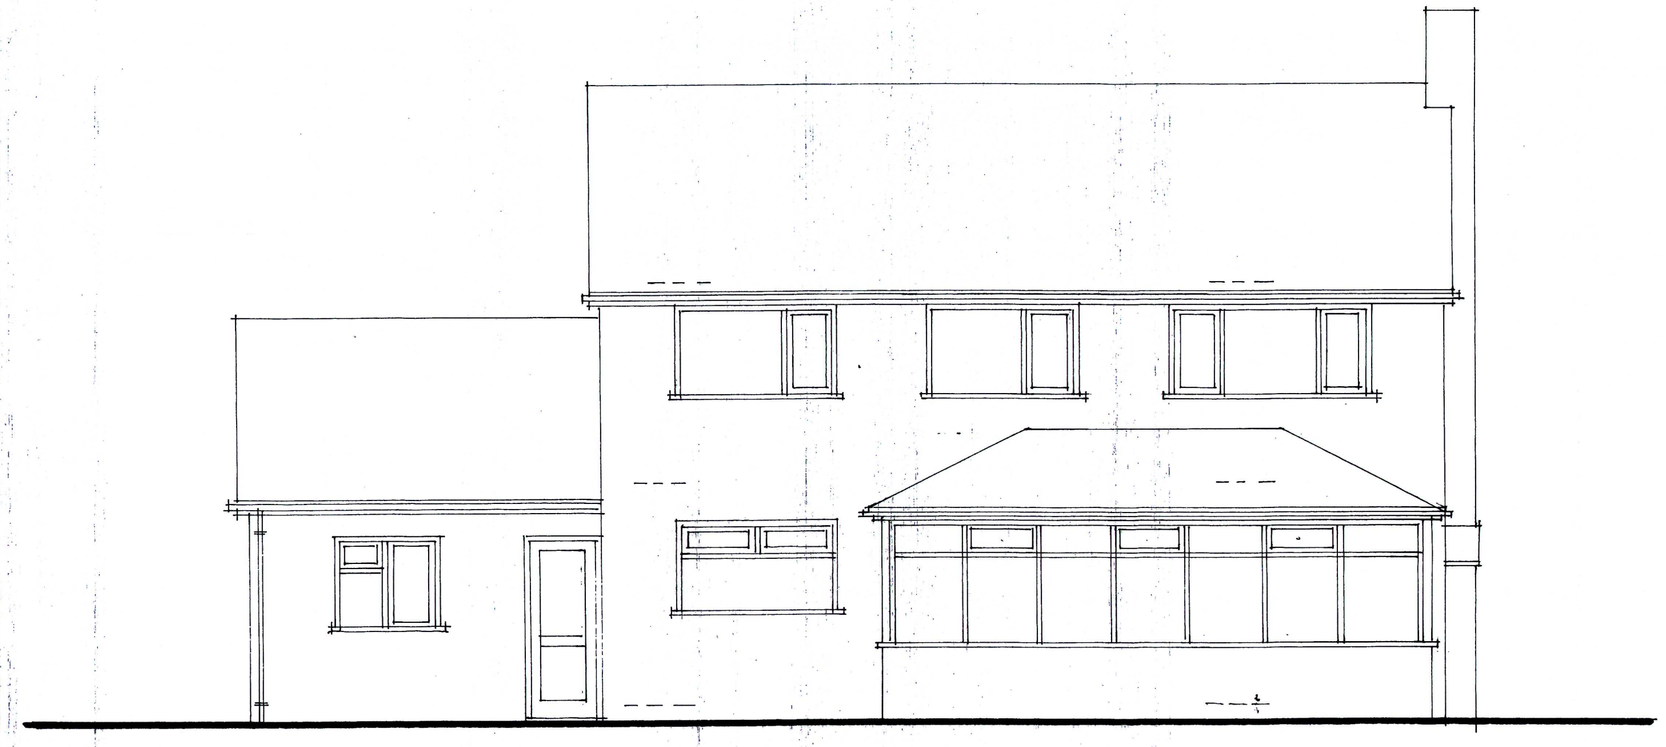

North elevation.

MR. STEVE MACE

DATE **April 21**

PROPOSED EXTENSION & ALTERATIONS
AT
1, ST. LEONARDS AVENUE,
IPSTONES,
STOKE-ON-TRENT,
STAFFS. ST10 2QD

SCALES (at A1):
ELEVATIONS 1:50

DRAWN BY:
MALCOLM SALES
QUANTITY SURVEYORS, DESIGNERS & BUILDING COST CONSULTANTS
CHURCHILL SUITE,
LULWORTH HOUSE,
51, HIGH STREET,
CHEADLE, STOKE-ON-TRENT,
STAFFS. ST10 1AR
TEL: 01538 757233
MOB: 07889 225437
E-MAIL Malcolm.Sales@salesqs.co.uk

AS EXISTING

FOR PLANNING & BUILDING BUILDING REGULATION APPLICATION S

DRAWING NR. 2101/05/02