




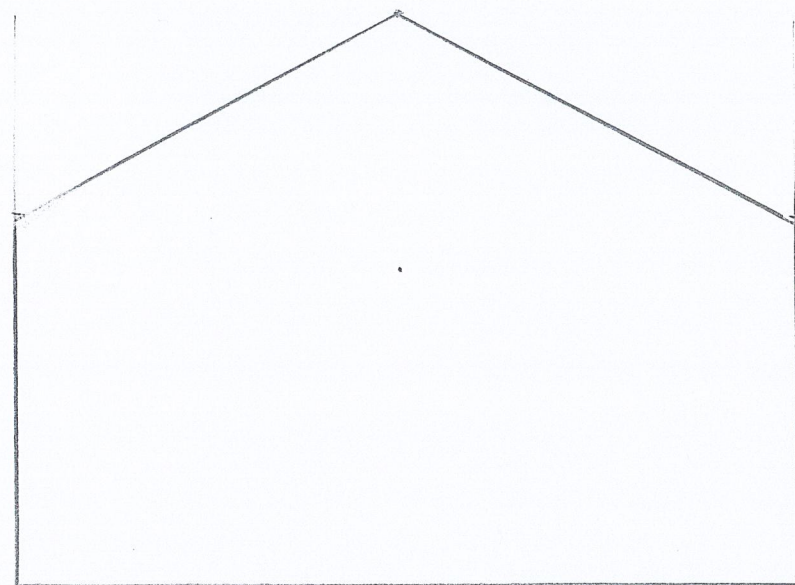

EXISTING RIGHT ELEVATION

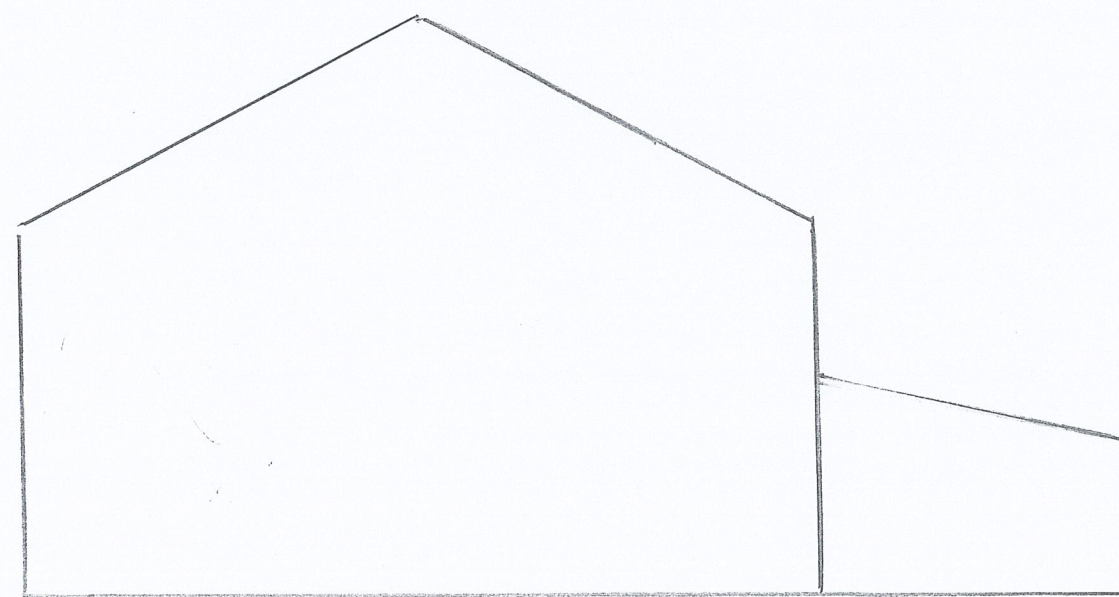

PROPOSED RIGHT ELEVATION

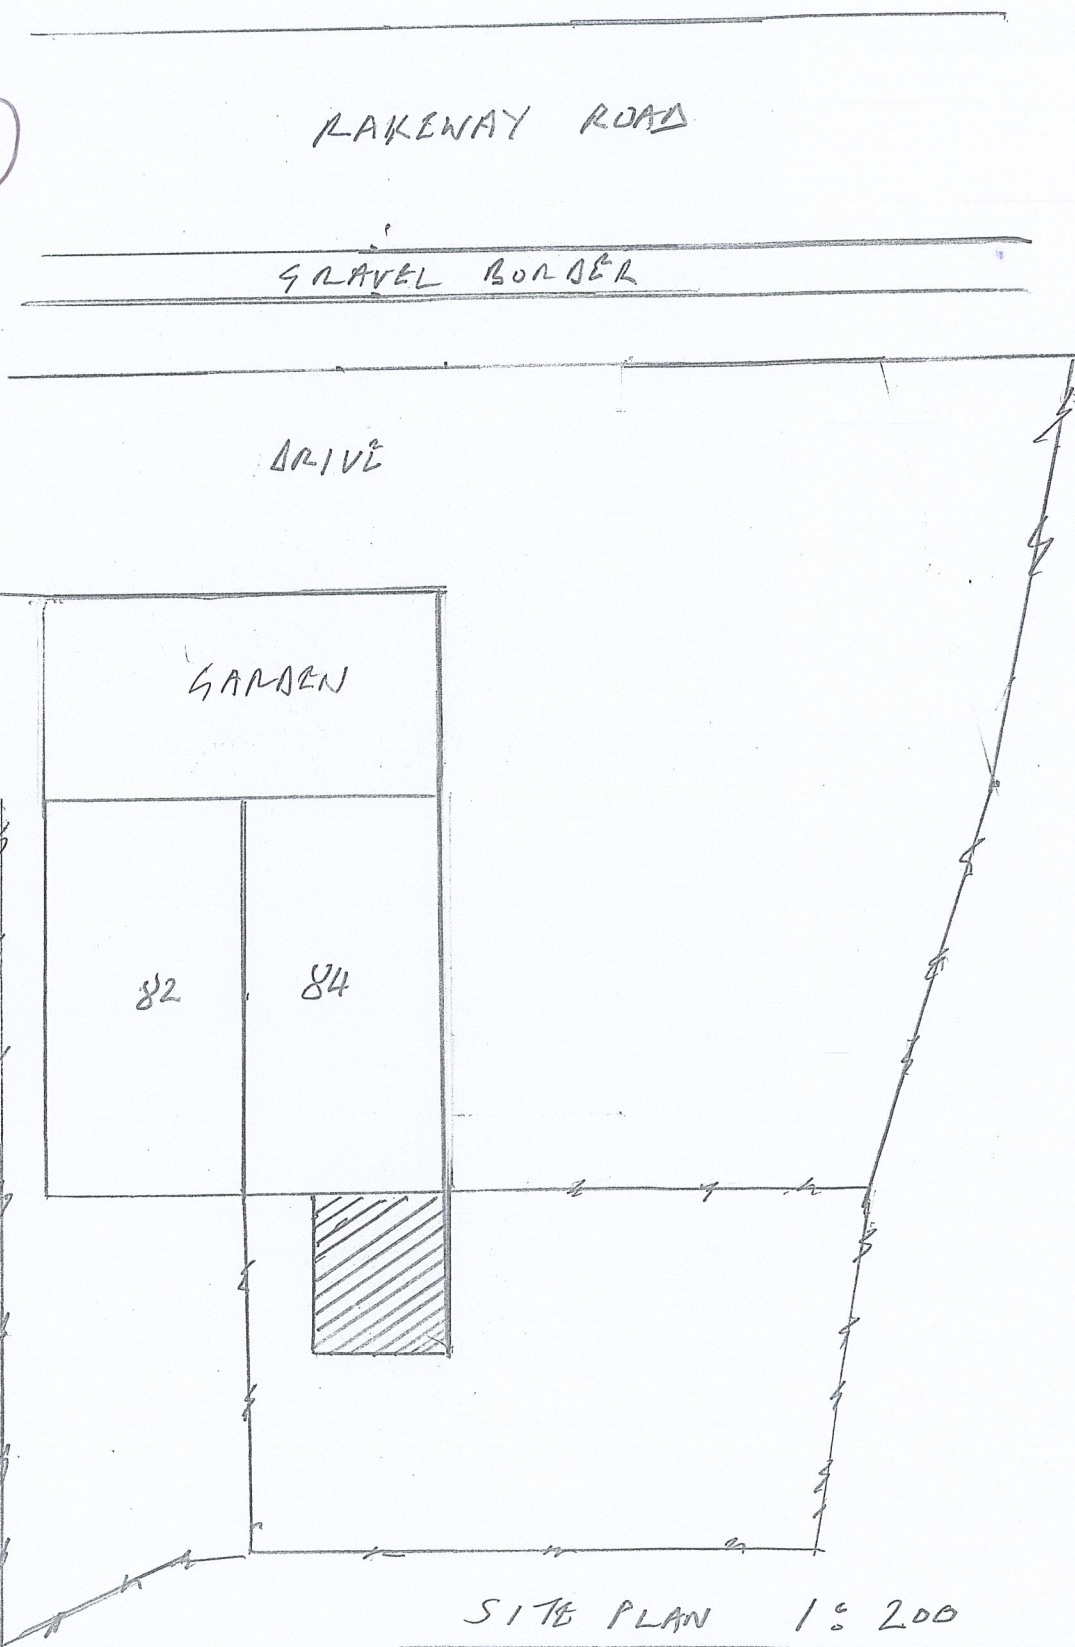

SITE PLAN 1:200

SCALE
1:100

PROPOSED CONSERVATORY
MR LARS GREYD
84 RAKEWAY ROAD
CHADDLE
ST10 1QH

BRIAN CASTLES
9 OAKLEIGH DRIVE
BRENTON
RUGBY
STAFFS
WS15 1JS