




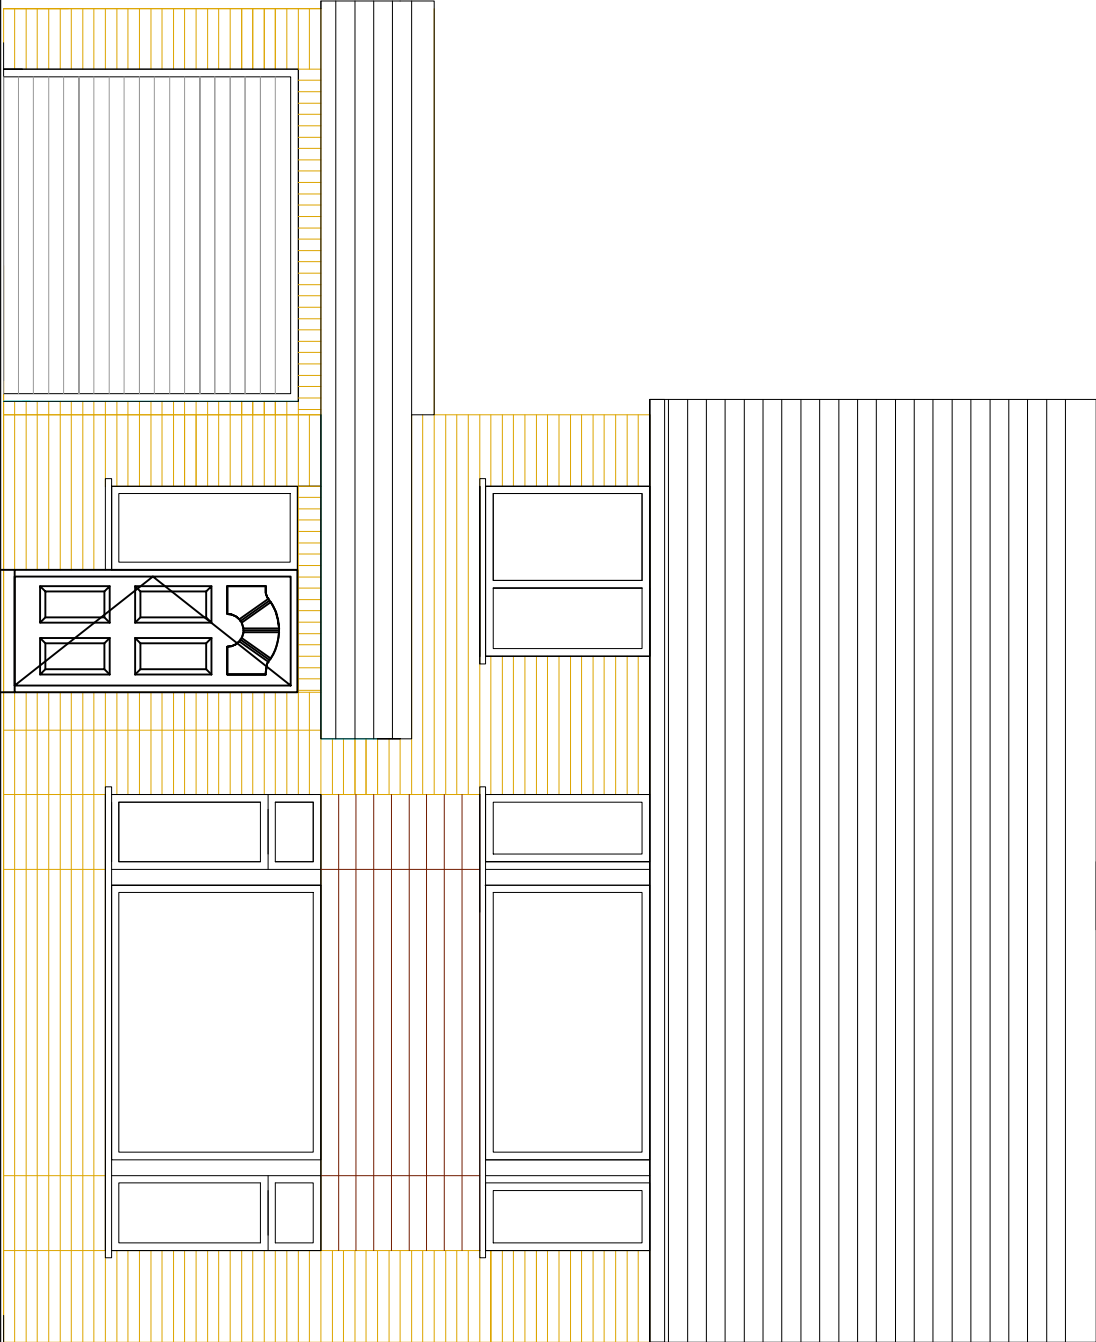

FRONT ELEVATION

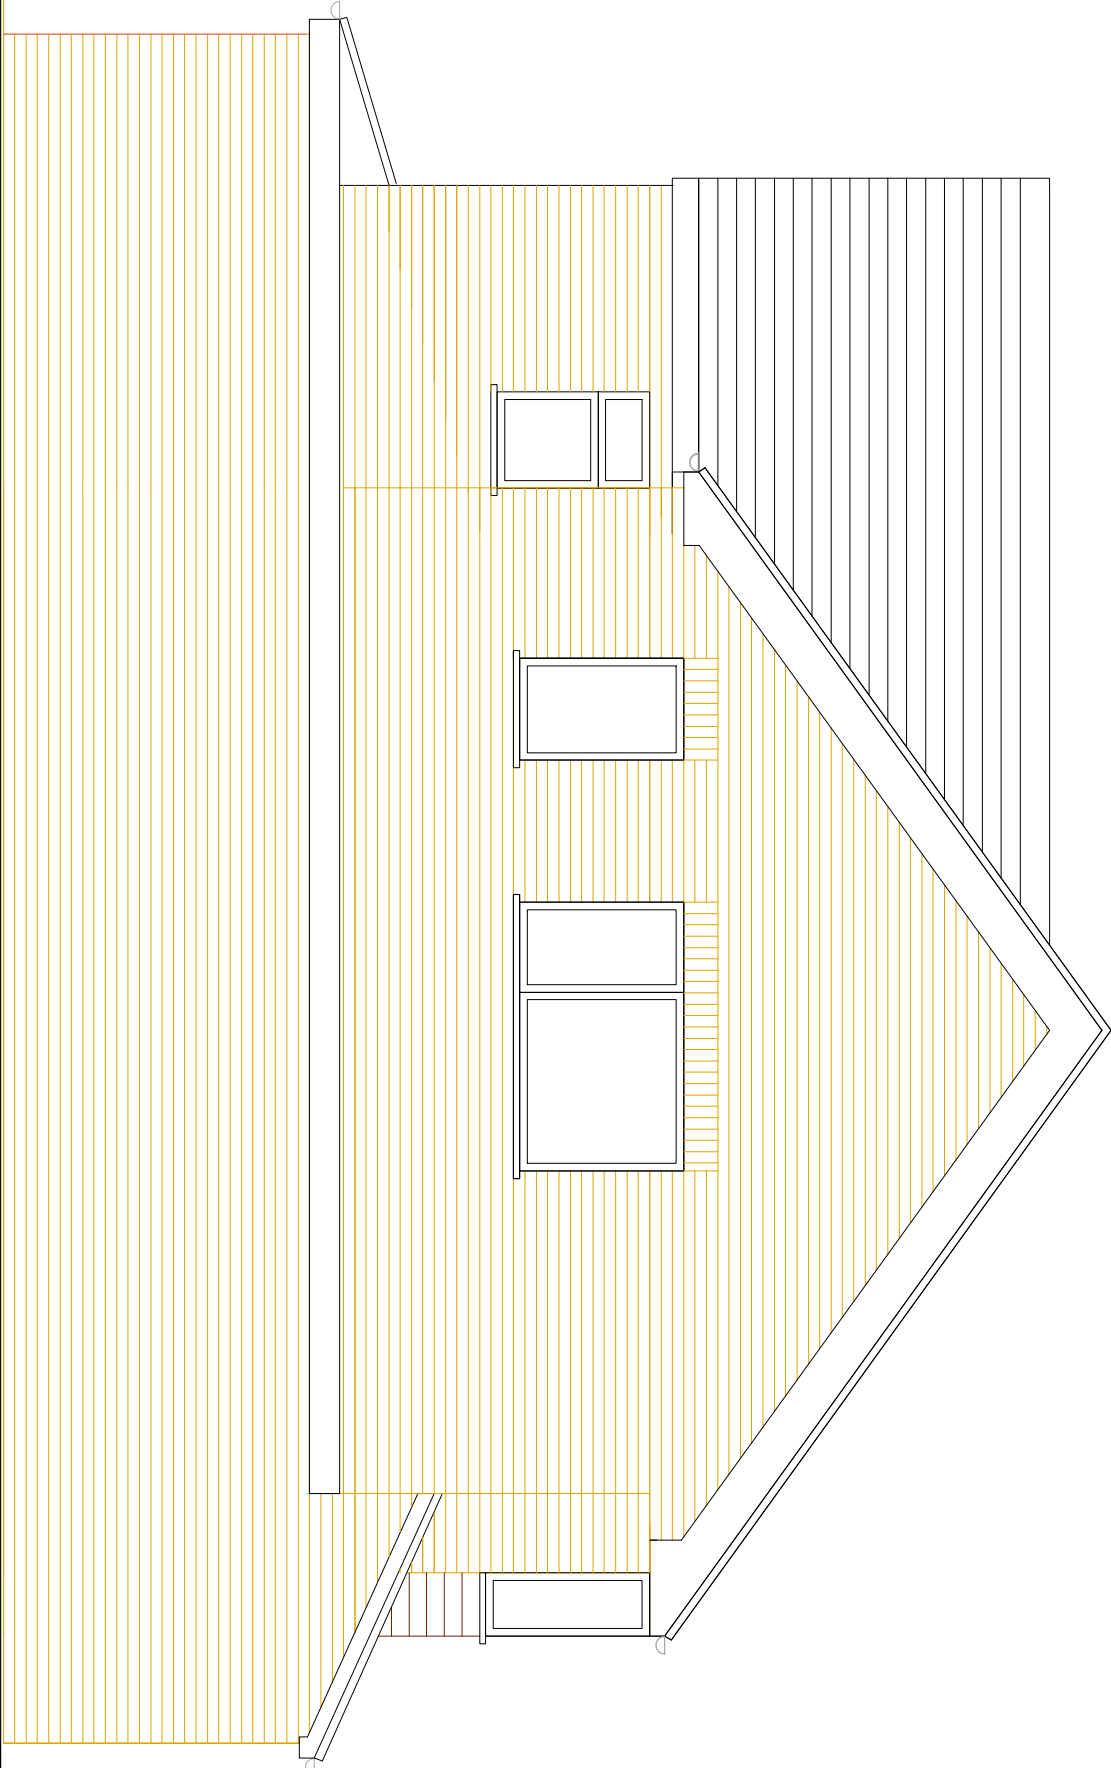

SIDE ELEVATION

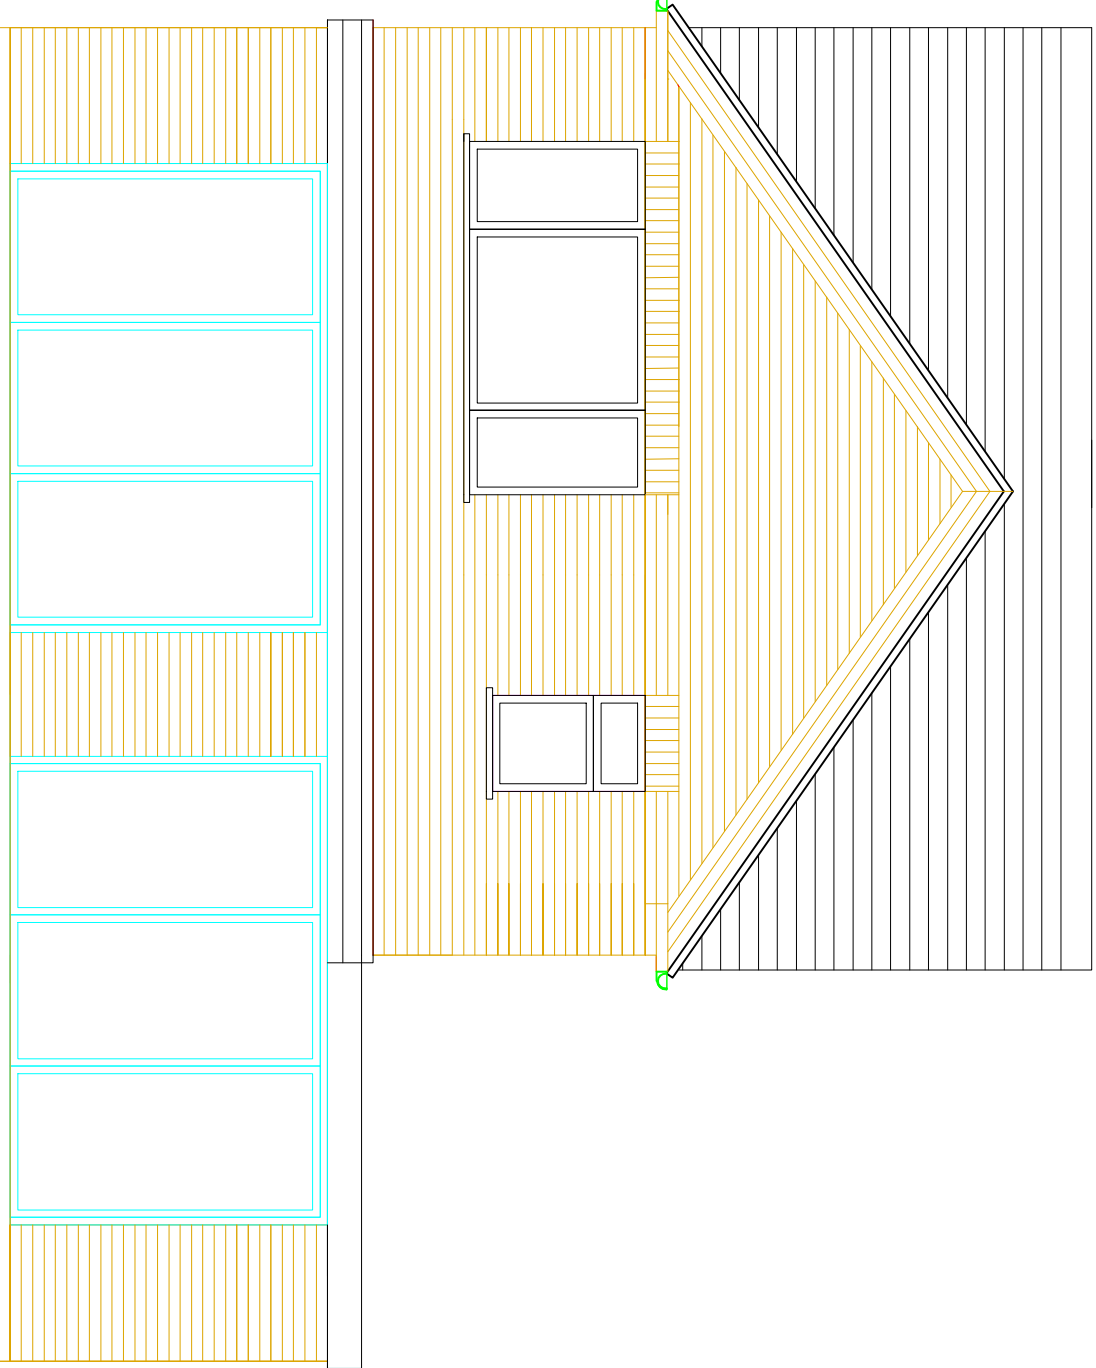

REAR ELEVATION

General Notes

No.	Revision/Issue	Date							

From Name and Address
Peter Jackson Developments
597 Etruria Road
Basford
Stoke on Trent
ST4 6HP

Project Name and Address
Proposed Residential Development
4 Ashwood Grove
Blythe Bridge
Stoke on Trent

Project	Sheet
4 Ashwood	4
Date	
04.07.2021	
Scale	
1:50@A1	

PROPOSED ELEVATIONS