
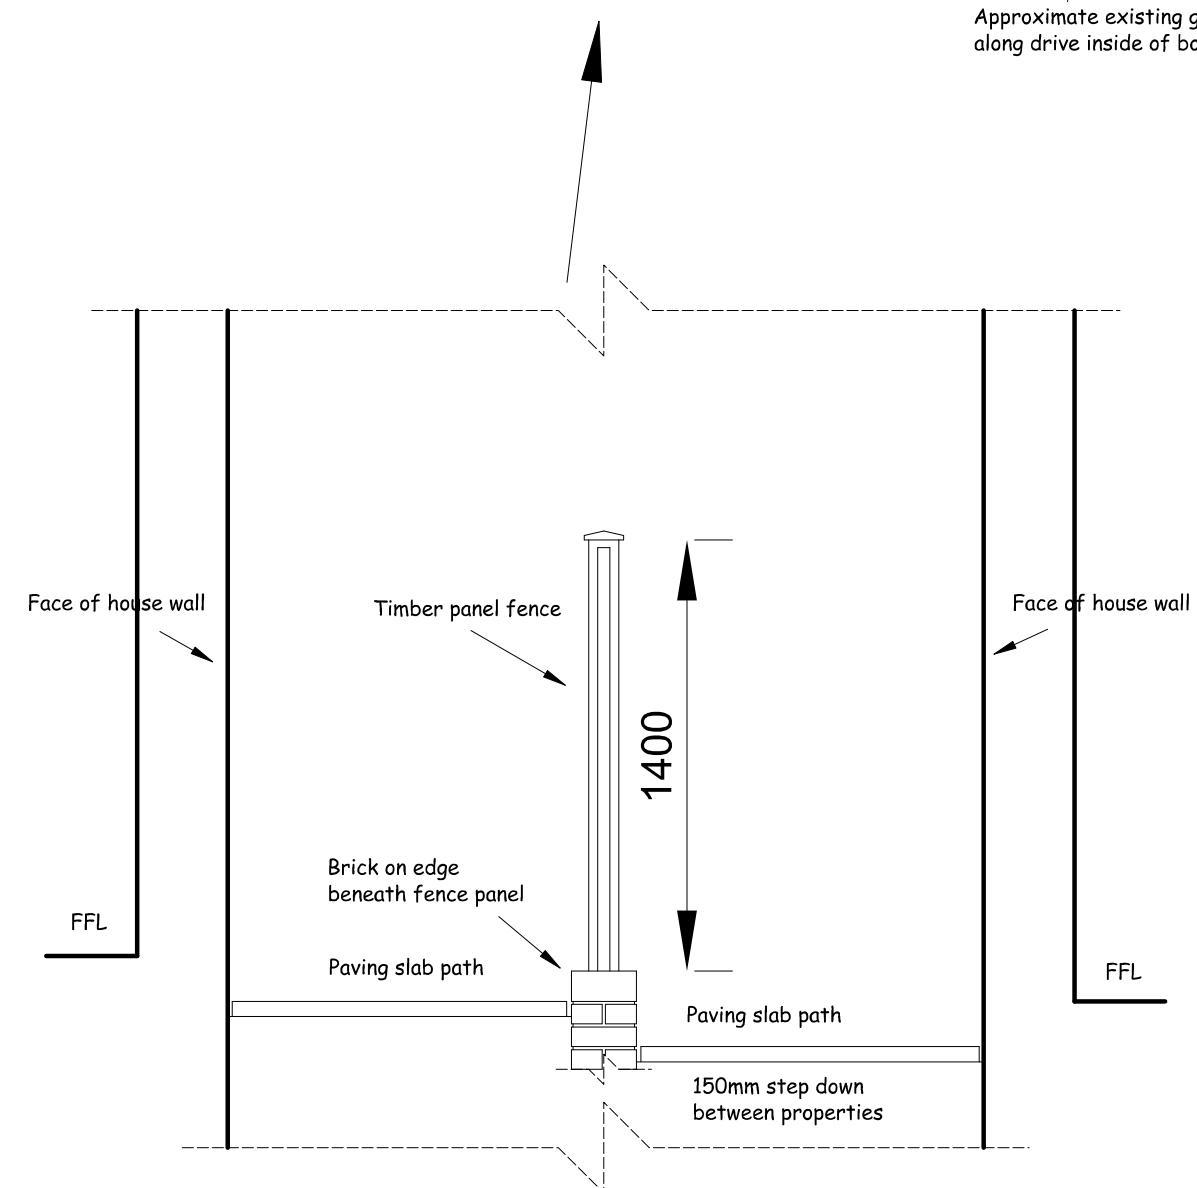
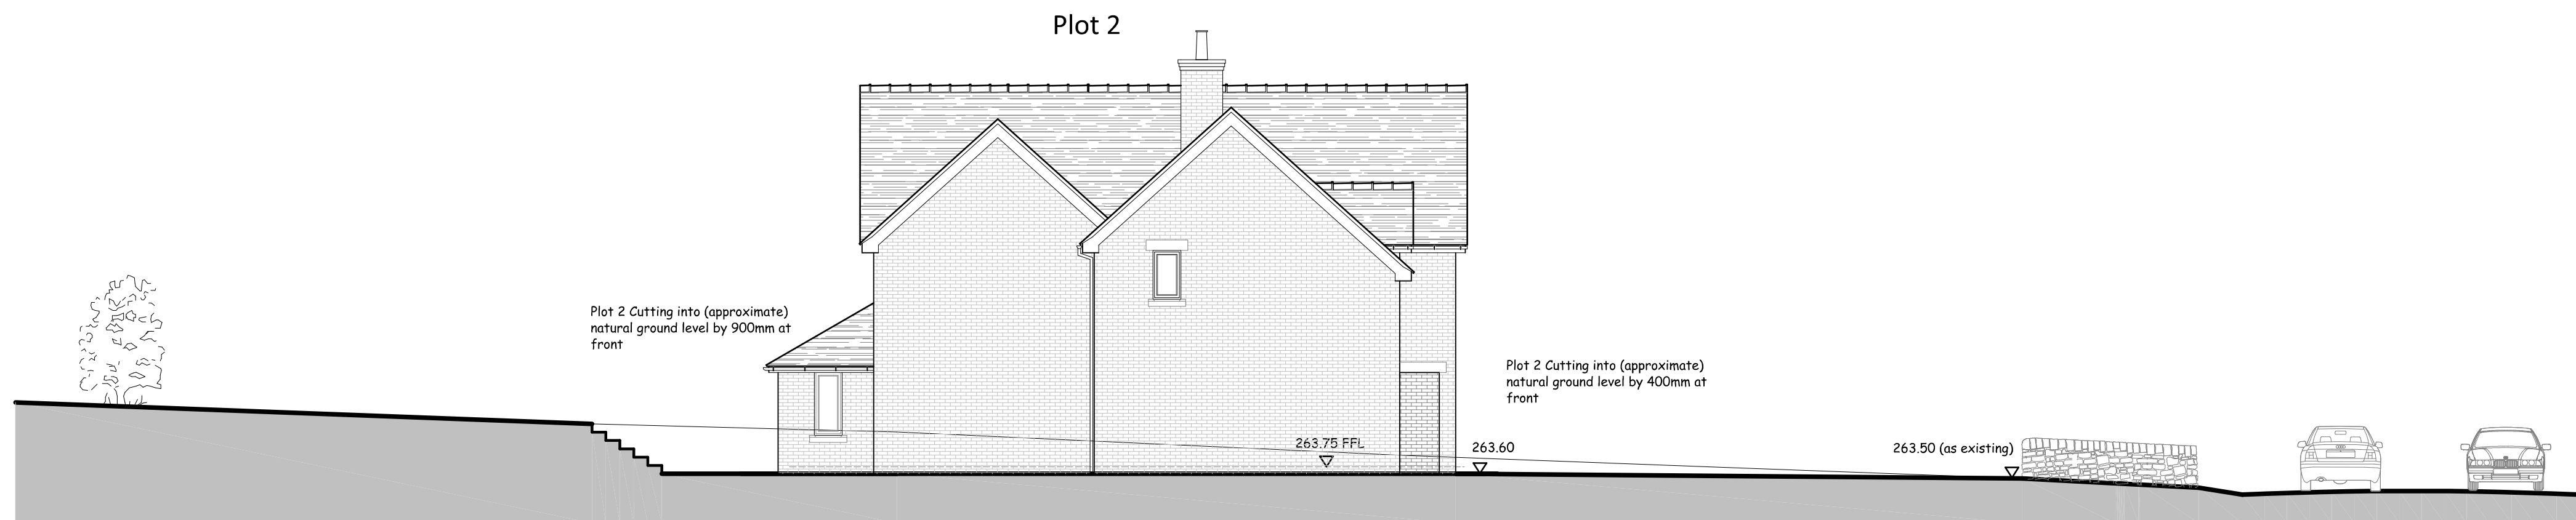


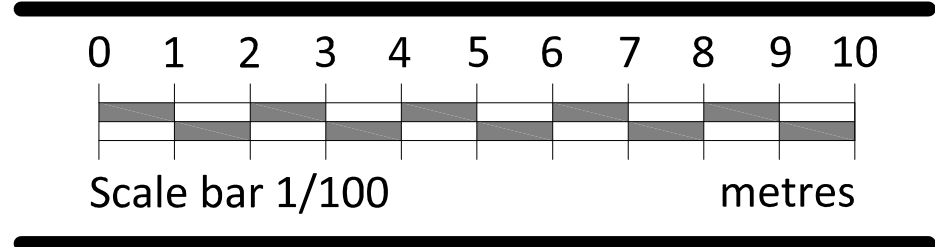

FENCE DETAIL BETWEEN PROPERTIES


Nigel Forrester MCIOS
Building Design Services

ILETT HOUSE, SMITHY BANK, ALTON, STAFFS, ST10 4AD
TEL 01538 702164
www.nigelforrester.co.uk www.sap-calc.co.uk

CLIENT

Rudbrook Limited

PROJECT

Proposed residential development
on land adjacent 'Sandfields'
Kingsley Road
Cellarhead
Stoke-on-Trent
ST9 0DJ

DRAWING NUMBER 21/615/05/B

Proposed site sections

SCALES 1/100 @ A1