



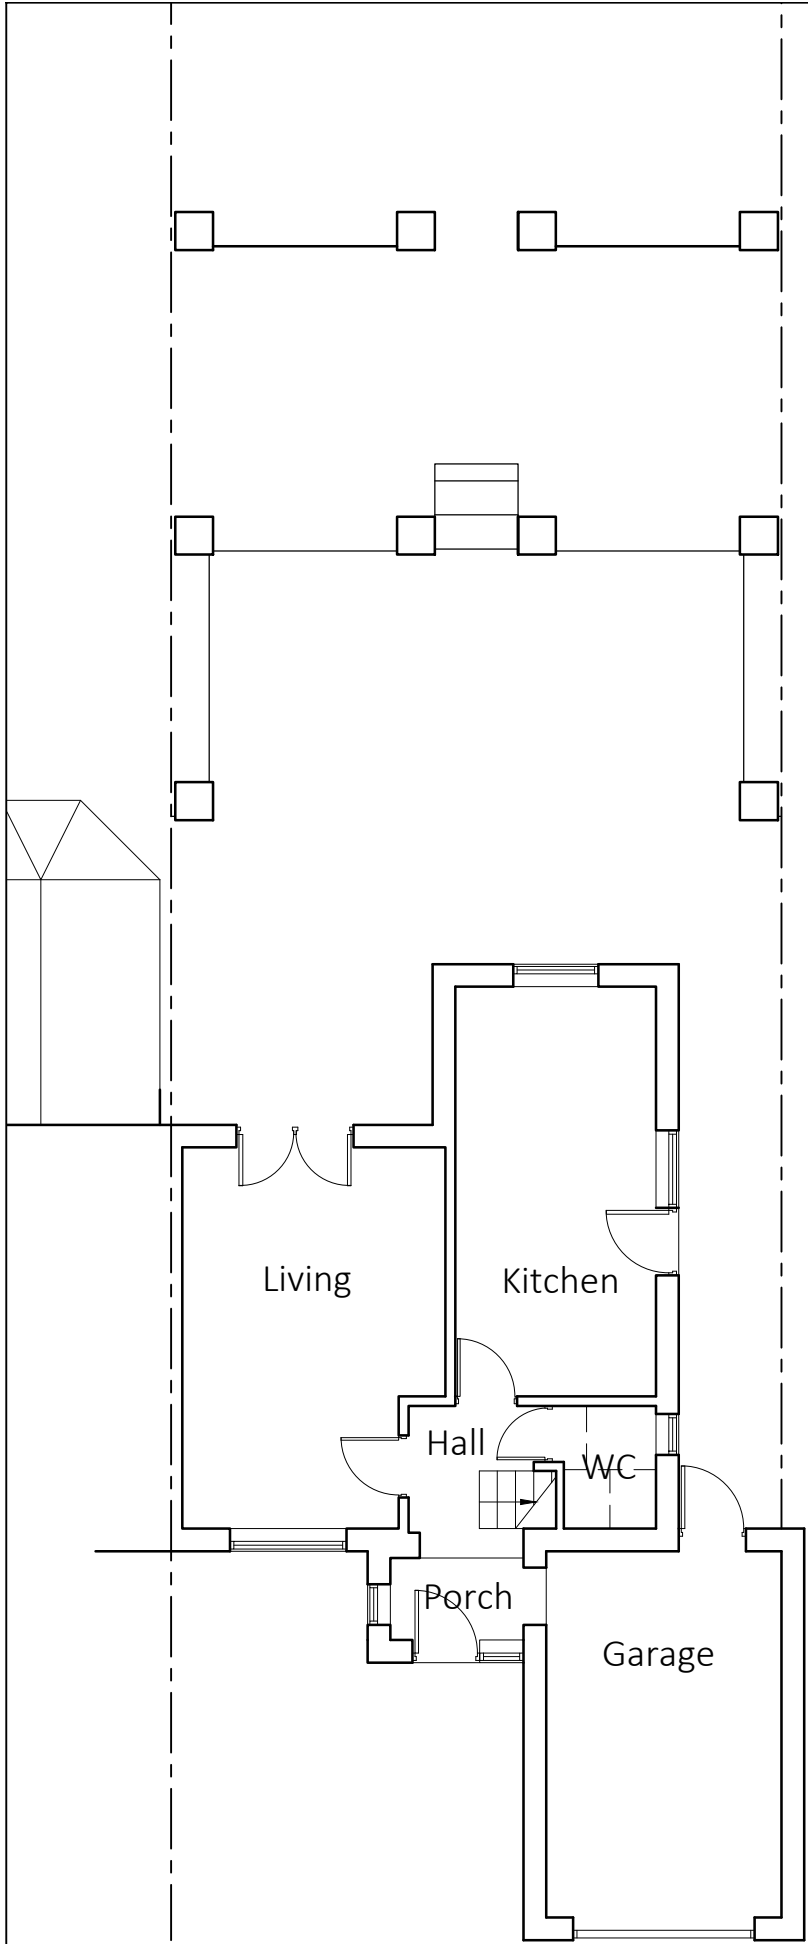

Ground Floor Plan

NOTES



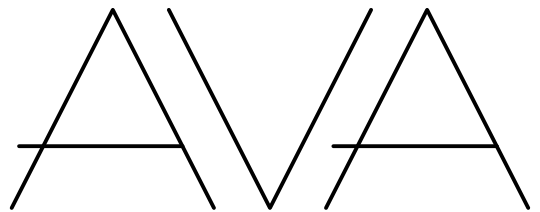

ADDED VALUE ARCHITECTURE

Registered Office:
Added Value Architecture Ltd.
25 Lawton Street
Congleton, CW12 1RU

Company No: 11124740
e. architect@ava-ltd.com
t. 01260 400 150
www.ava-ltd.com

31 Oakamoor Road
Cheadle, ST10 1BS
For Mr and Mrs Eyre

Plans as Existing

Scale:	1:100 @A4	
Date:	June 2021	
Ref:	210217(EX)002	revision -