
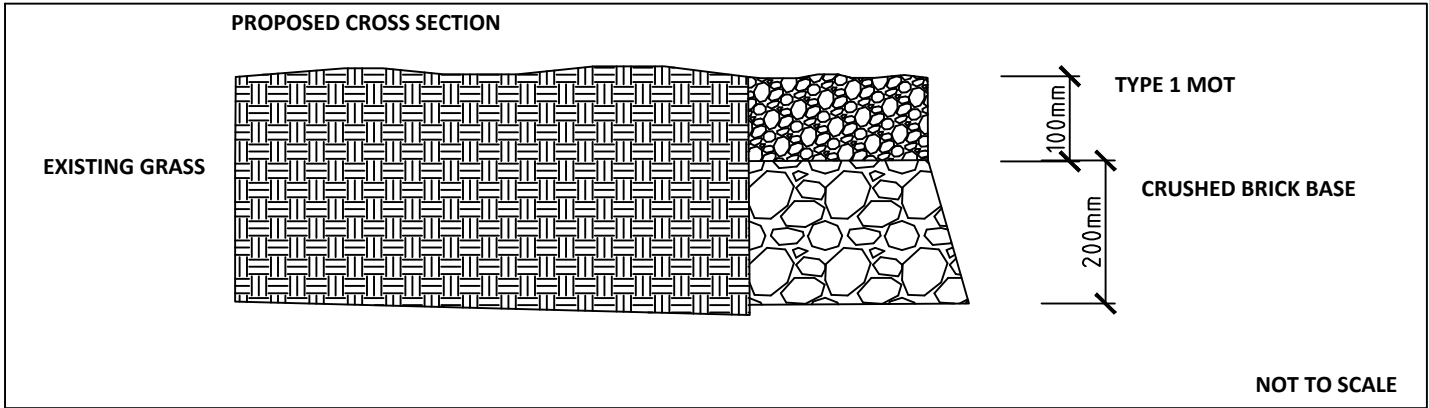


PROPOSED HARDSTANDING

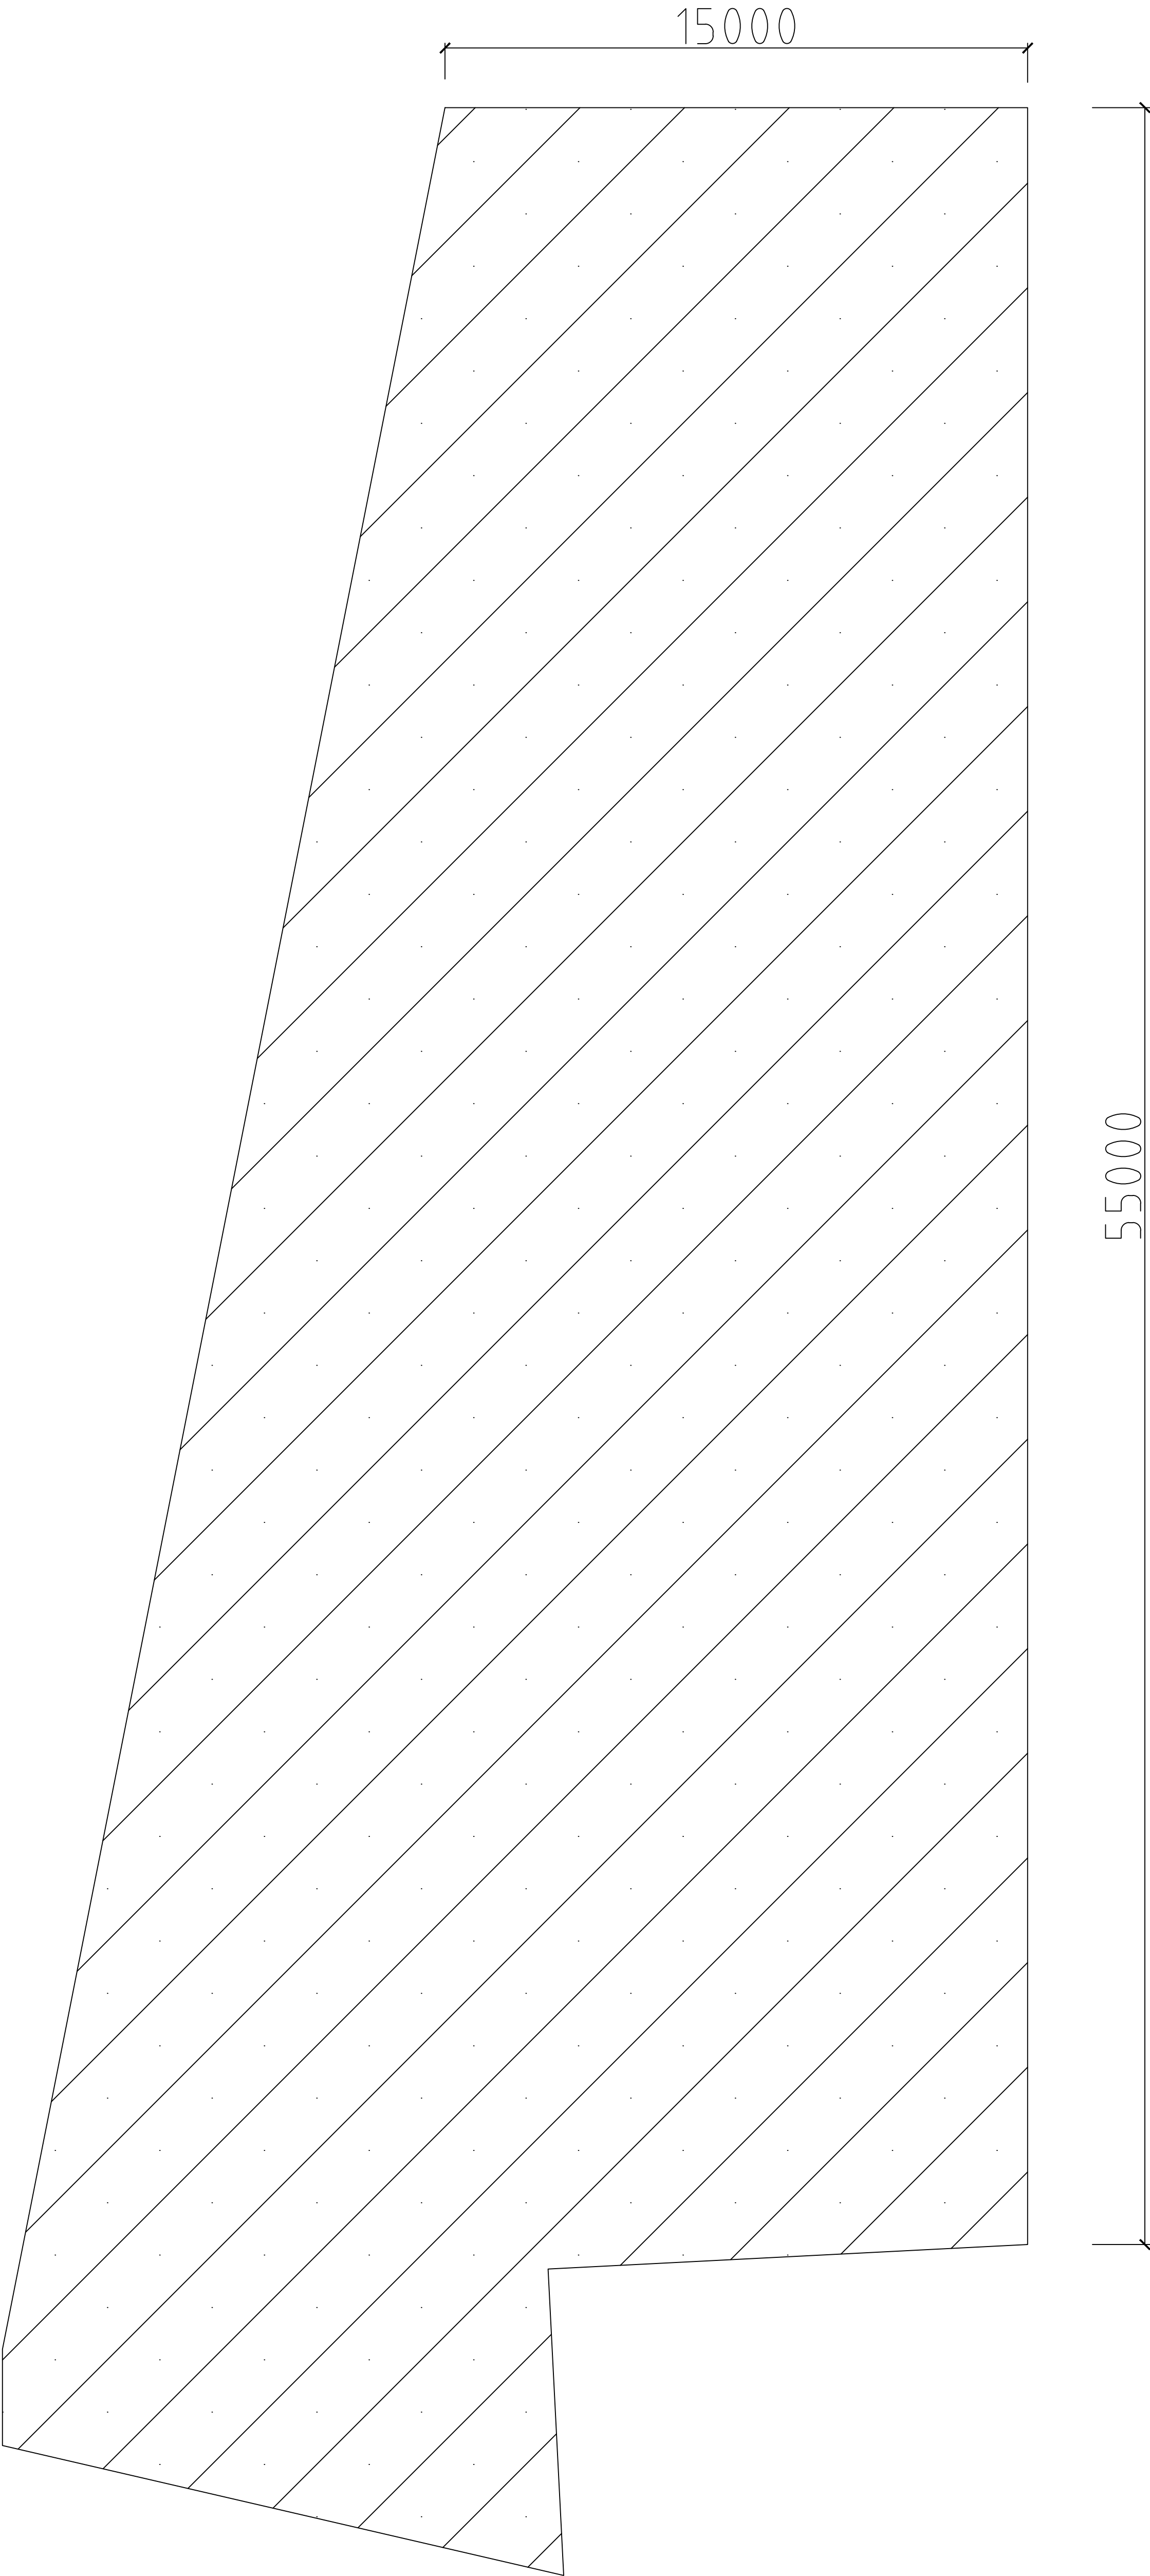

SPECIFICATION:

REMOVAL:
Excavate 300mm of grass and soil and remove from site


HARDSTANDING:

Hardstanding finished surface level to be at the same level as existing grass finish.
Compact 200mm crushed brick to form soil base, finished with 100mm compacted Type 1 MOT.

New hardstanding to fall towards the football pitches to prevent any surface water falling to the road.

It is proposed for this hardstanding to be permeable therefore there is no requirement for soakaways or drainage channels.

We have not allowed for an edging detail so to allow any surface water to run off and drain naturally

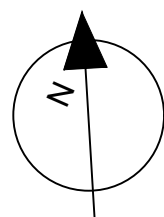

ADDRESS: Endon Cricket Club Post Lane Endon ST9 9DU			
TITLE: Proposed Permeable Hardstanding to allow car parking for the crick and football venue			
DRAWING NO.	D101 R1	SCALE:	1:100 @A1
DRAWN BY	DP		DATE: 14/07/21